
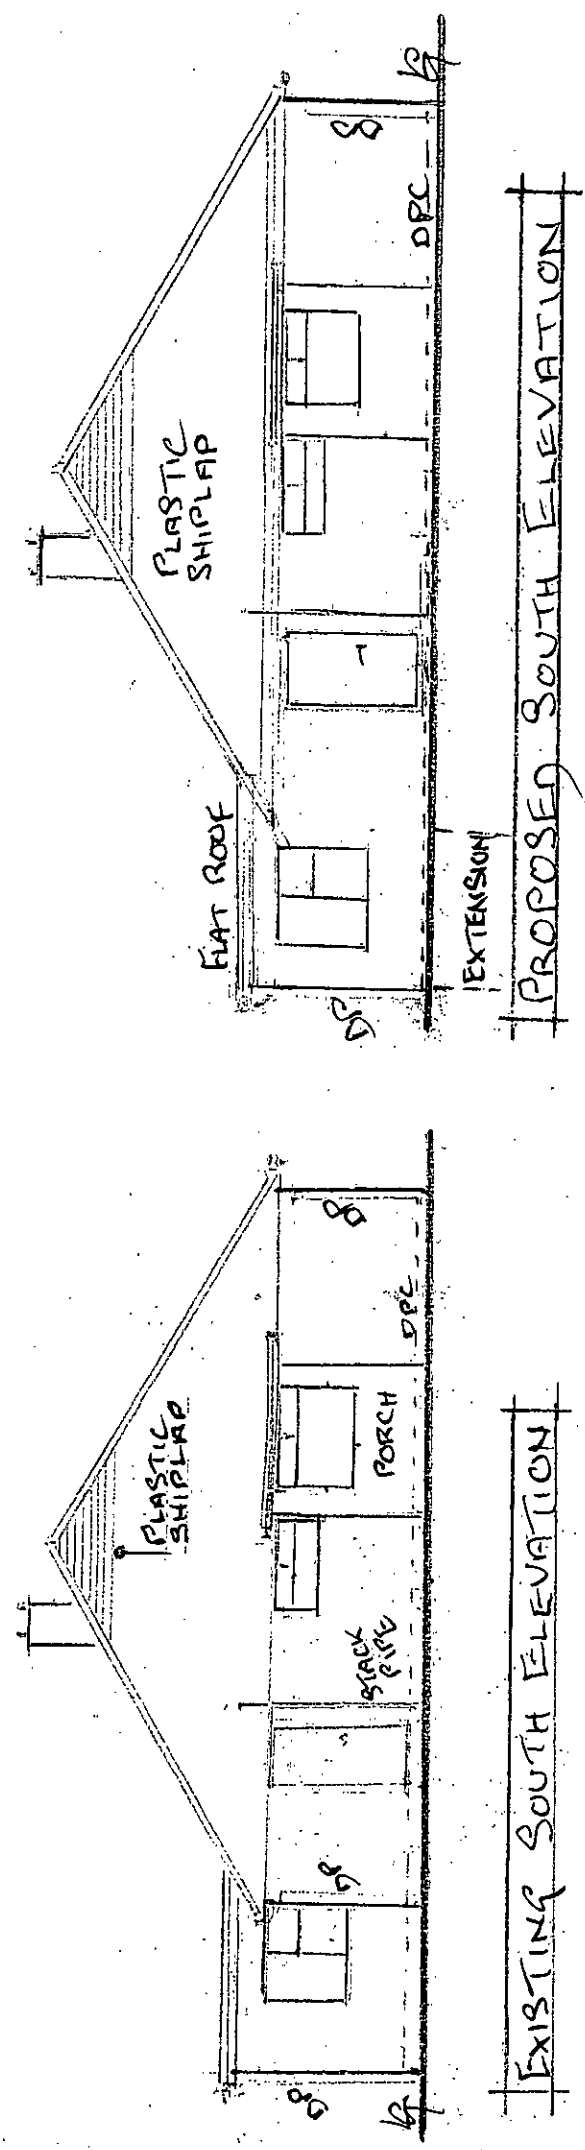


NOTES:

NORTHERN ASPECT
HAS NO RELEVANCE TO
THIS EXTENSION

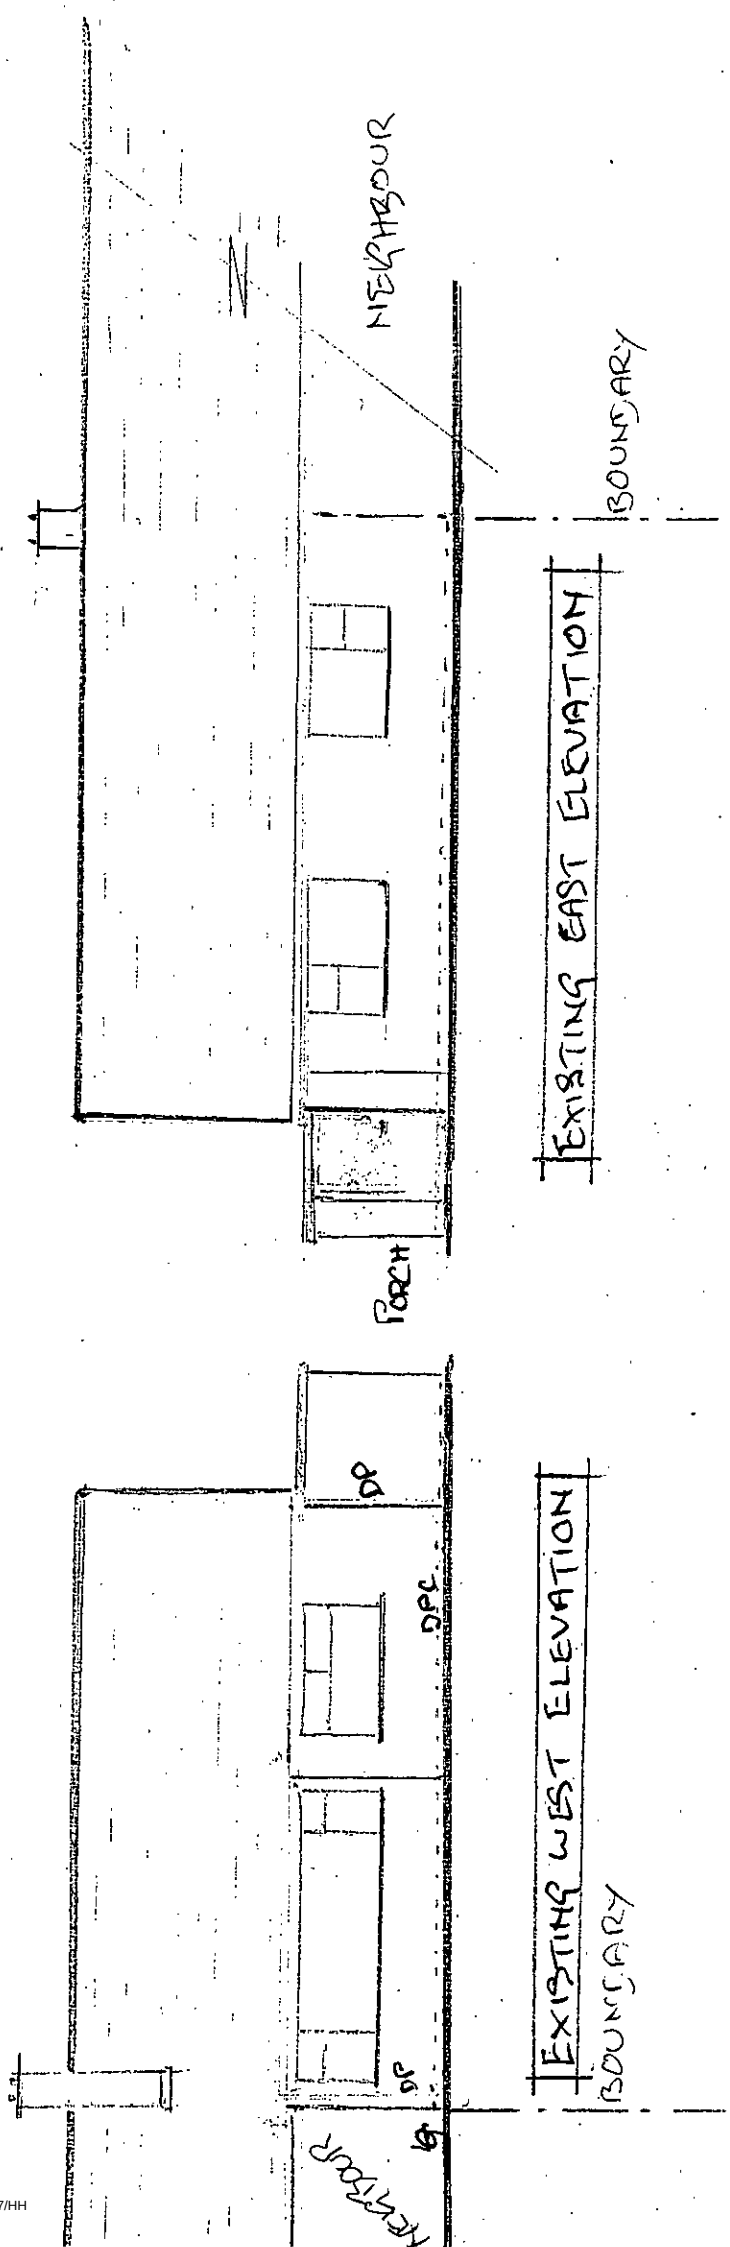

REV DATE	AMENDMENT
HUTTON ASSOCIATES	
ARCHITECTURAL TECHNICIANS	
TEL: 07821 891752	
CLIENT MR RYAN	
PROJECT 63 OAKCROFT GARDENS LITTLEHAMPTON WEST SUSSEX BN17 6LT	
DRAWING EXISTING + PROPOSED ELEVATIONS	
SCALE: 1:100 @ A3	
DATE: 17/2/17 GRAM LH	
DRAWING NO: 02	
REVISION:	