


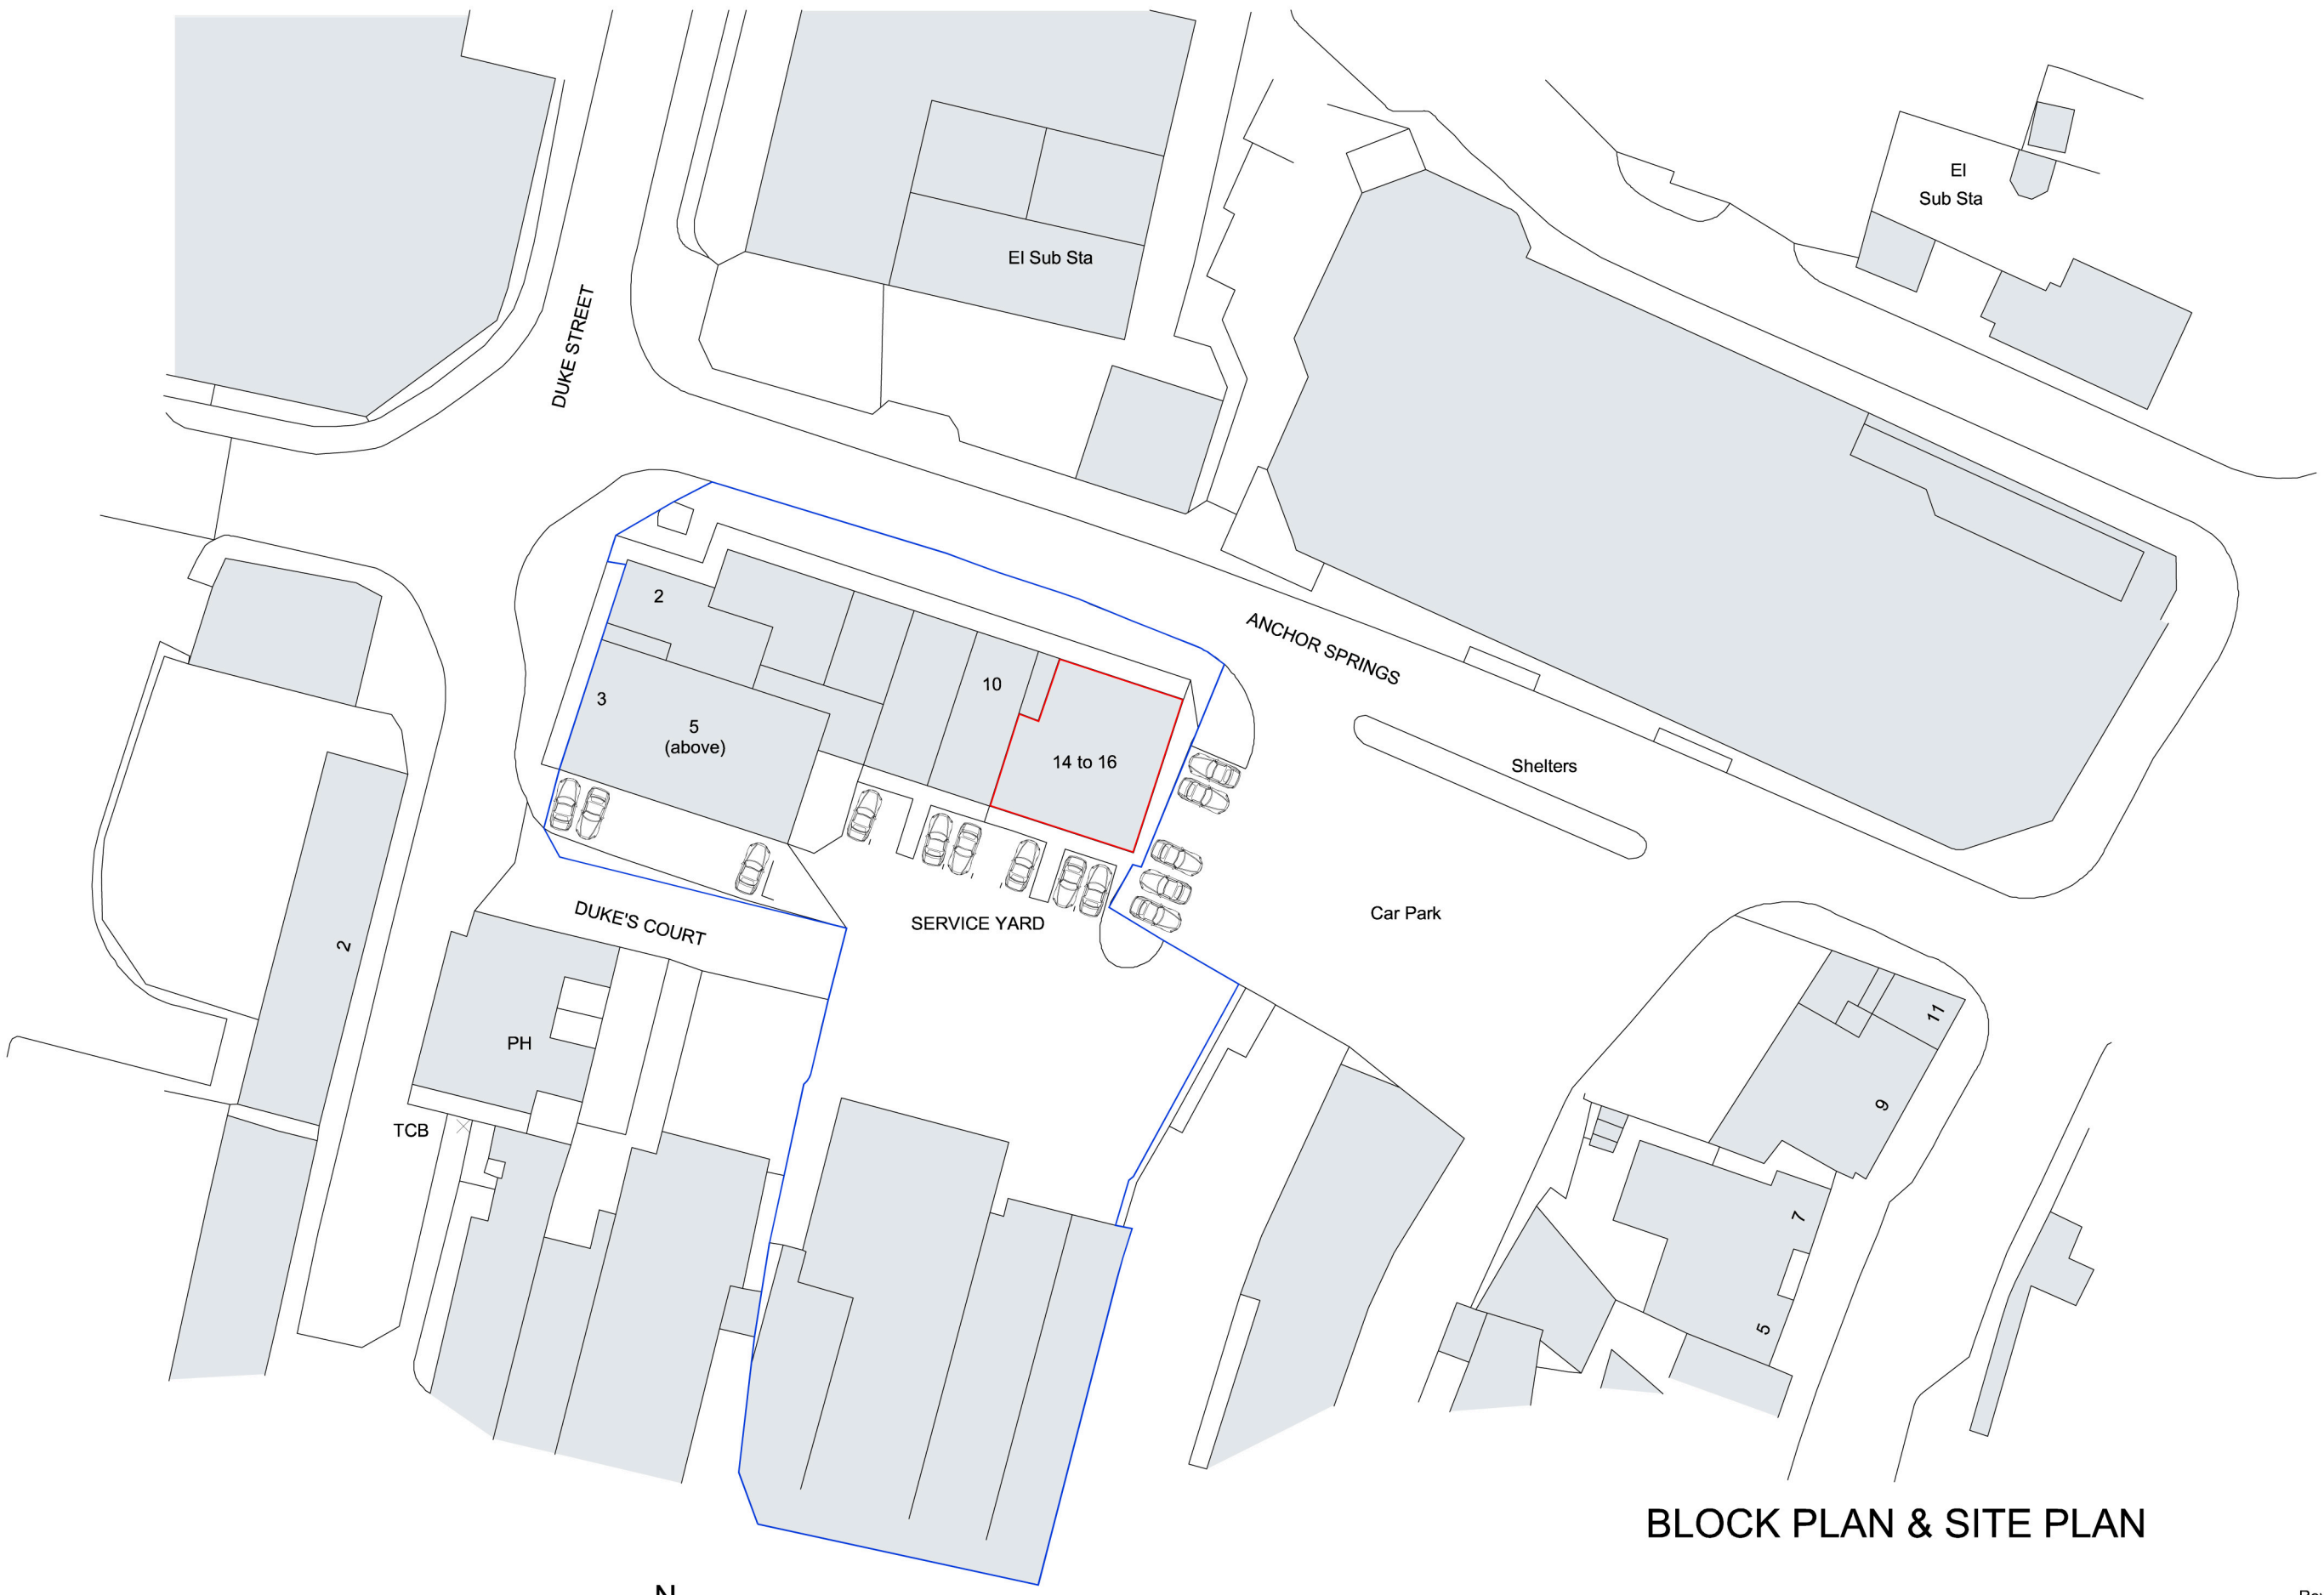

BLOCK PLAN & SITE PLAN

Rev B 29/01/20 Blue Line.

Studio Lack Architecture Studio Lack Ltd : 17 Beech Avenue : Chichester 01243 782 686 : nicholas.lack@live.com : PO19 3DR	14-16 Anchor Springs Littlehampton	Block Plan & Site Plan 19/01/20 1/500 @ A3	Dwg 1927-02B
--	--	--	---------------------