



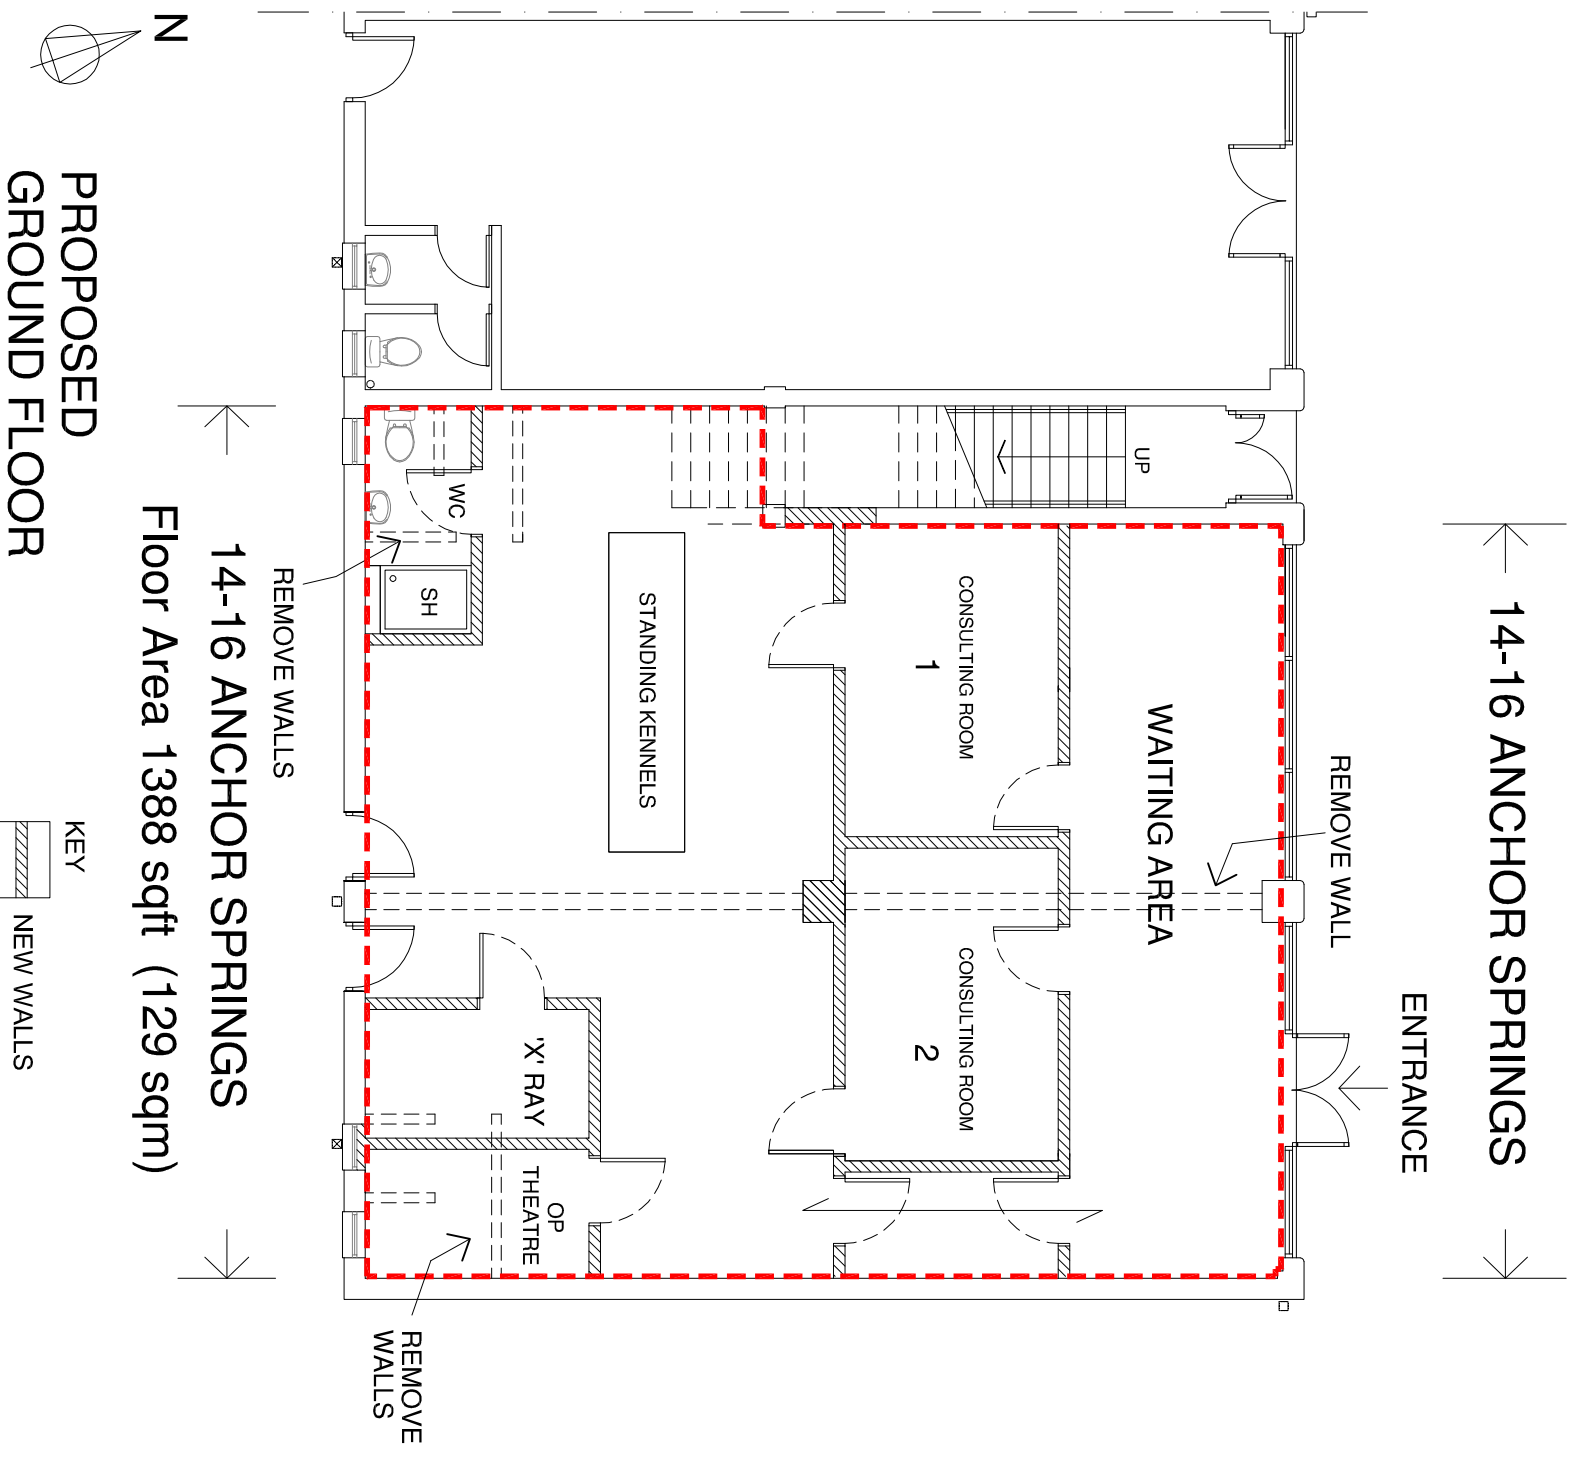

PLANS FOR 'CHANGE OF USE'

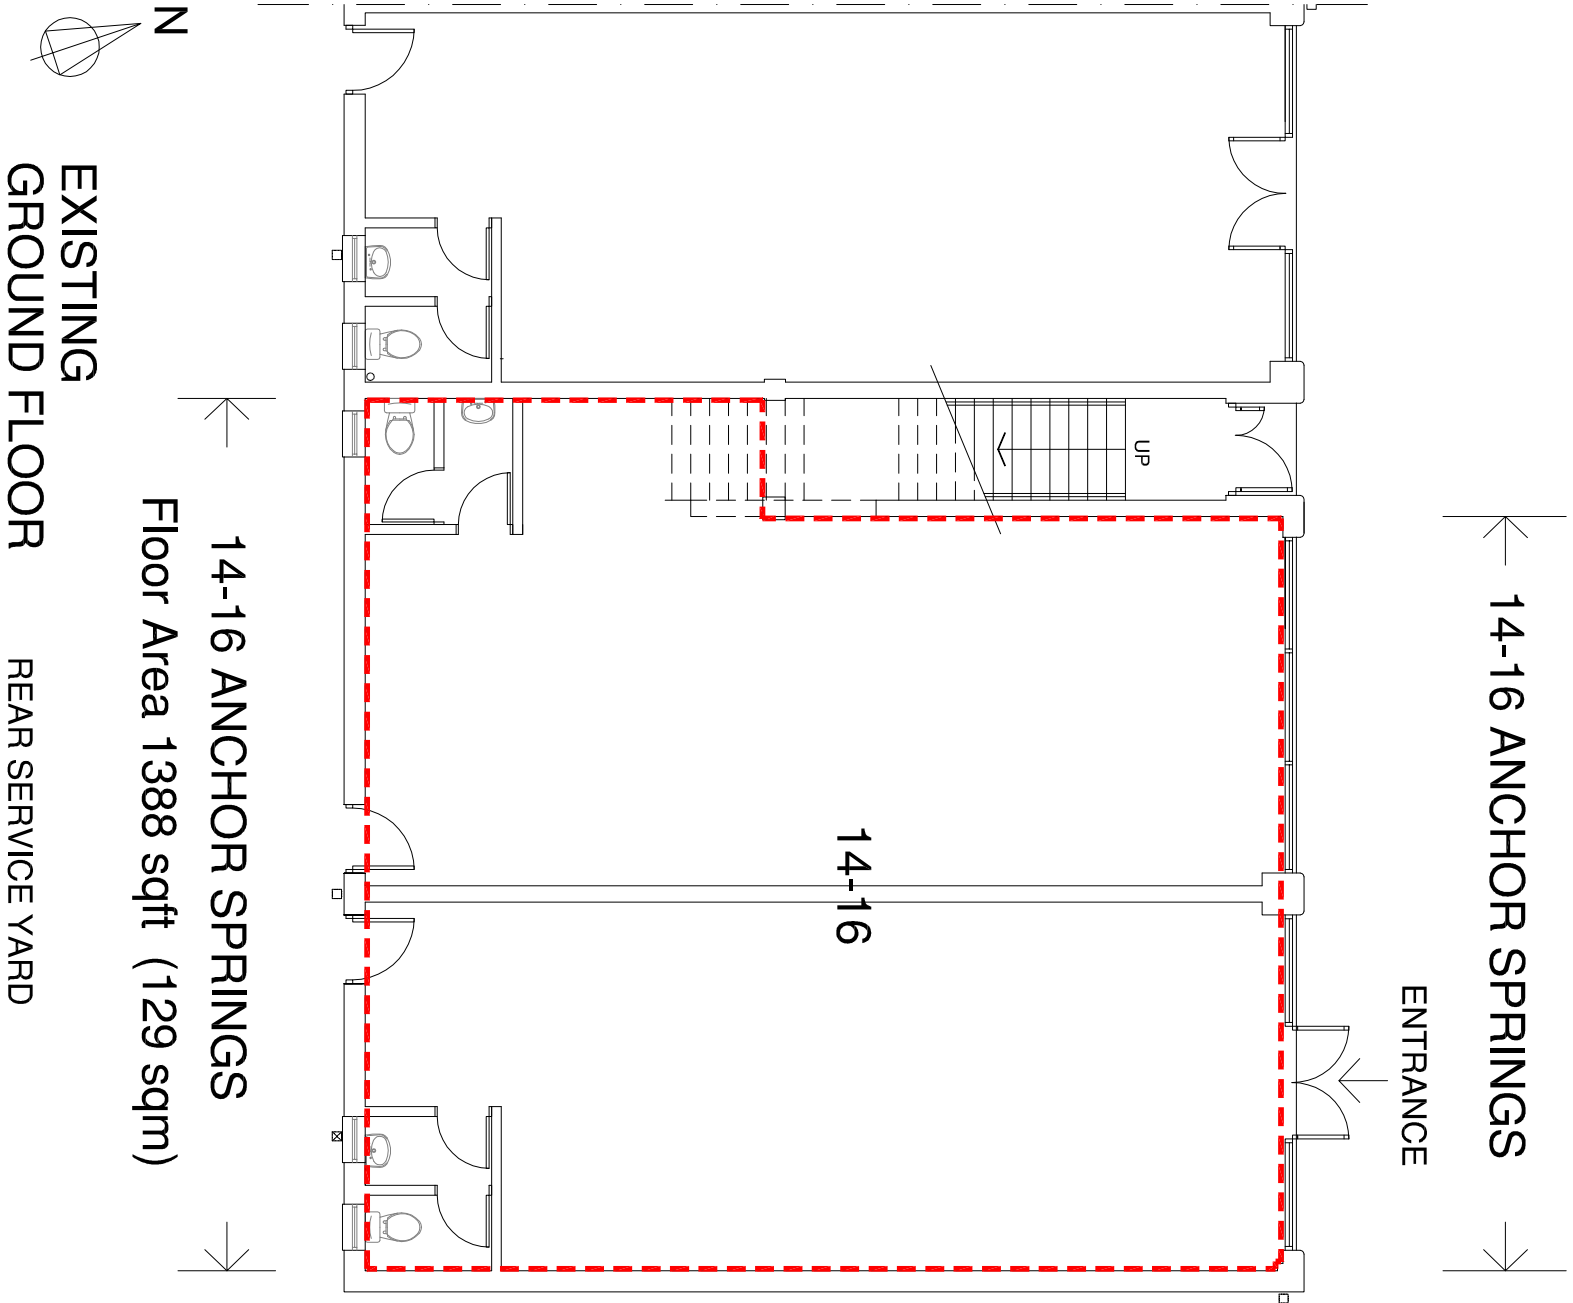

Studio Lack Architecture Studio Lack Ltd : 17 Beech Avenue : Chichester 01243 792 886 : nicholas.lack@live.com : PO19 3DR	14-16 Anchor Springs Littlehampton	Plans for 'Change of Use' 19/01/20 1/100 @ A3	Dwg 1927-07A
---	---------------------------------------	--	--------------

Rev A 23/01/20 Proposed layout amended.