
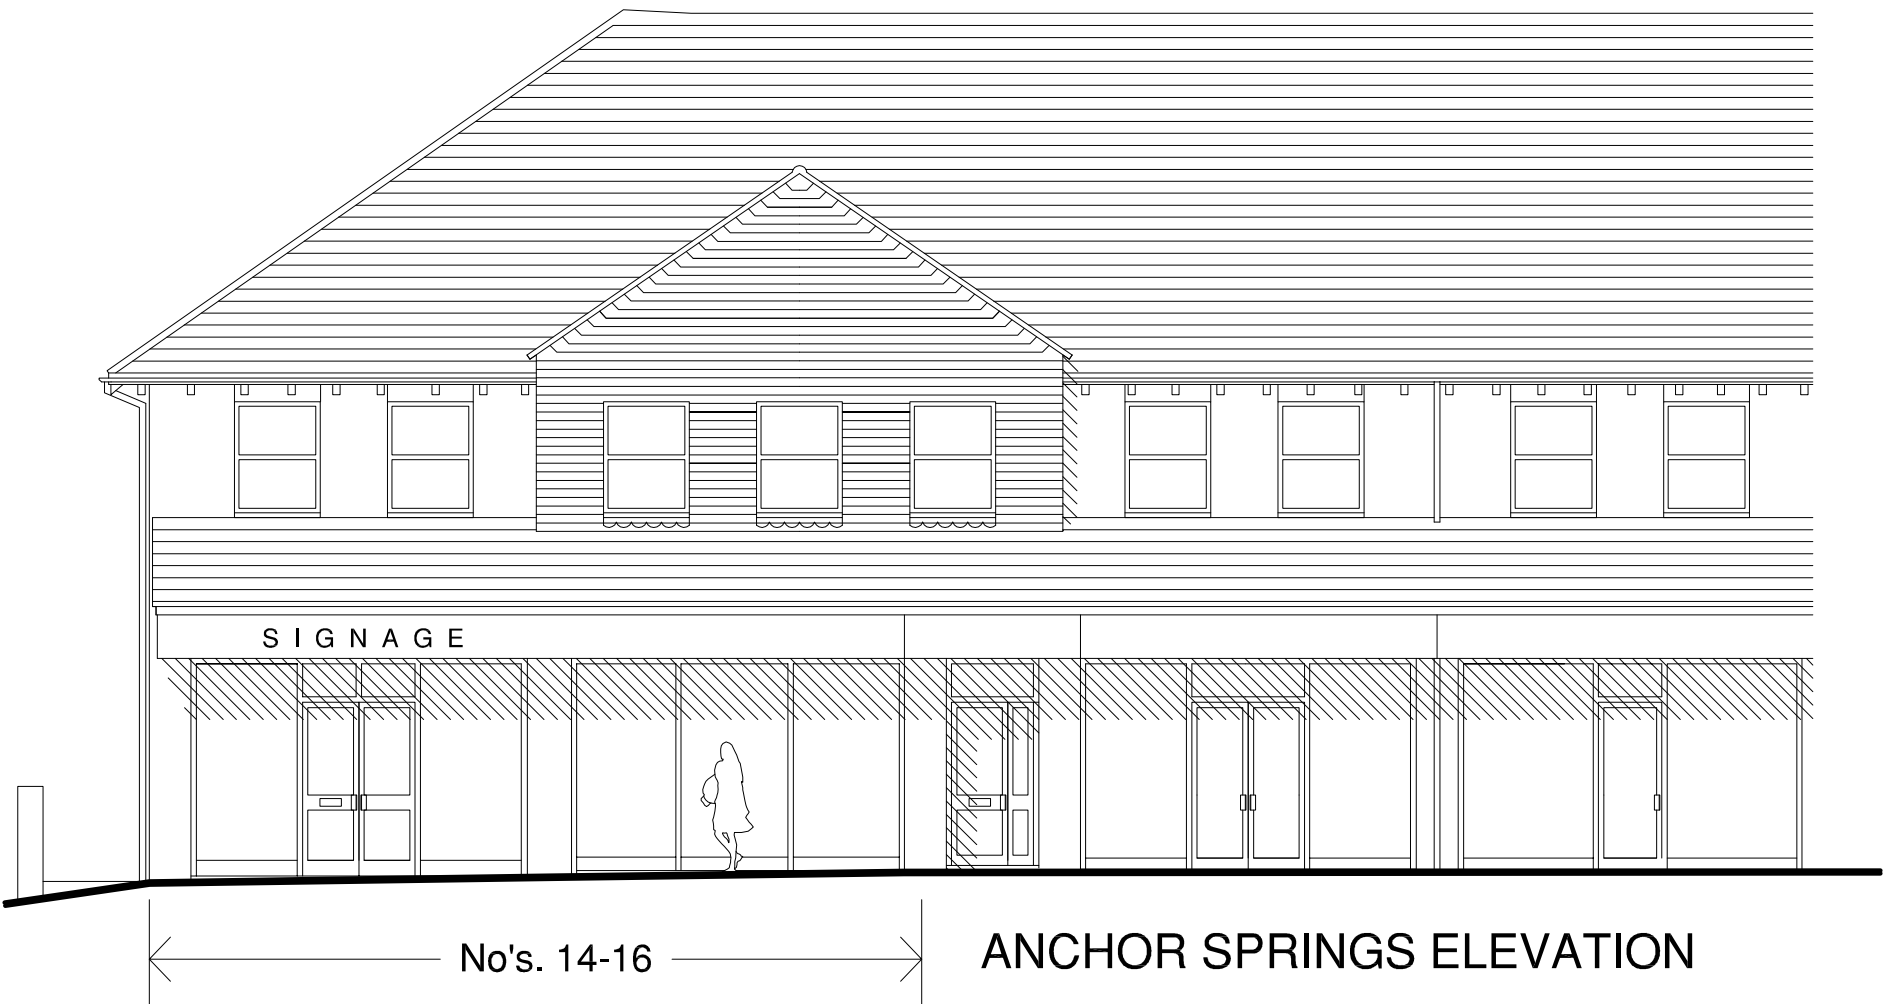


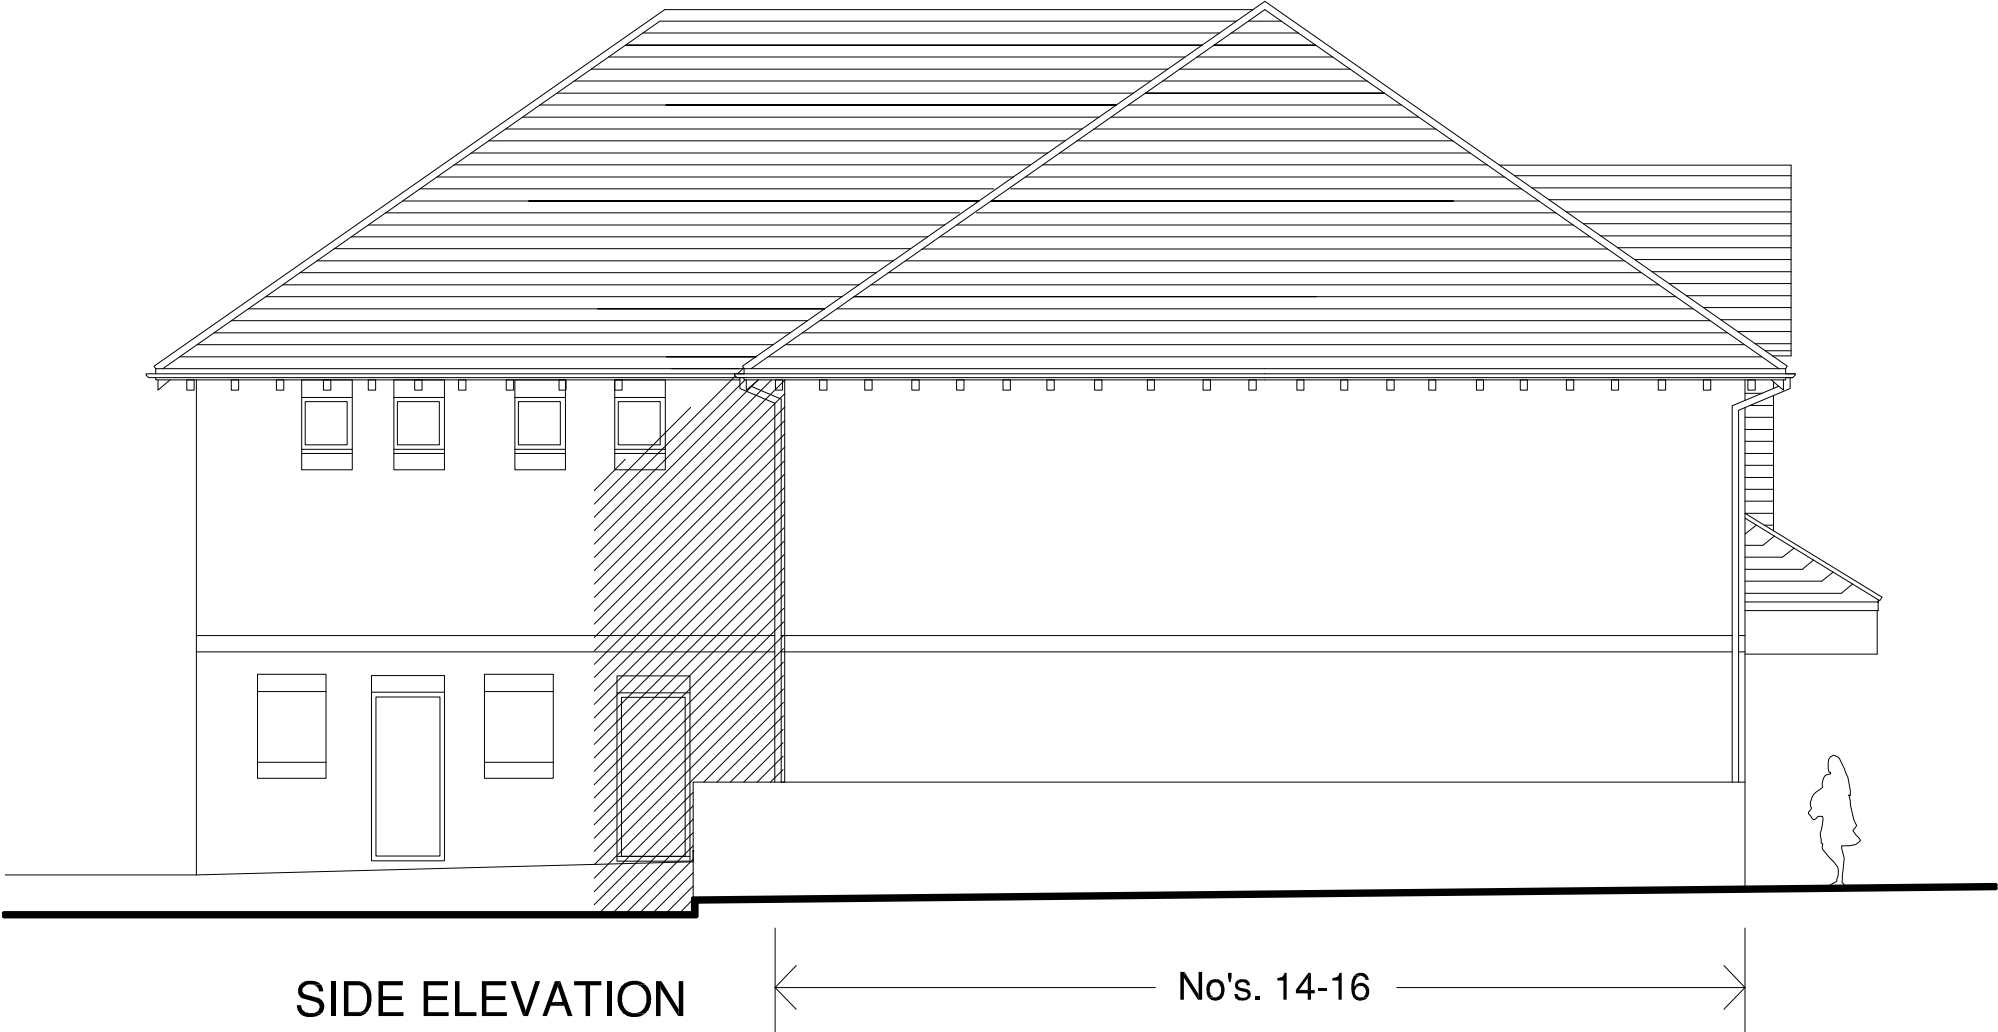

0 1m 5m

EXISTING & PROPOSED FRONT & SIDE ELEVATIONS

Rev A 23/01/20 Labelling amended.

Studio Lack Architecture Studio Lack Ltd : 17 Beech Avenue : Chichester 01243 782 686 : nicholas.lack@live.com : PO19 3DR	14-16 Anchor Springs Littlehampton	Elevations. 17/01/20 1/100 @ A3	Dwg 1927-05A
--	---	---	---------------------