
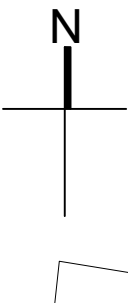



NOTES

- DO NOT SCALE OFF THIS DRAWING EXCEPT FOR PLANNING PURPOSES
- CHECK ALL DIMENSIONS ON SITE BEFORE ANY WORK IS COMMENCED
- ALL GOODS MATERIALS AND WORKMANSHIP MUST CONFORM WITH CURRENT BUILDING REGULATIONS, BRITISH STANDARDS AND CODES OF PRACTICE
- COPYRIGHT OF THIS DRAWING IS RETAINED BY THE ARCHITECT AND IT MUST NOT BE REPRODUCED WITHOUT WRITTEN CONSENT

Approved For Housing ref LU/116/13

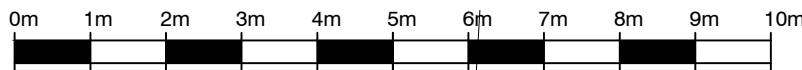

A	Feb 21	RF	Revised Layout
REV	DATE	BY	AMENDMENT

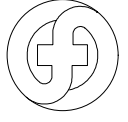**folkes architects**

L 01903 666029
info@folkesarchitects.co.uk

The Old Forge
6 Church Street
Bromington
West Sussex
BN20 4LA

CLIENT
HELG Properties Ltd

JOB TITLE
Proposed Development at land adjacent to
Toddington Lane Farm Cottage
Toddington Lane
Littlehampton
BN17 7PP

DRAWING TITLE
Location Plan as Proposed
PLANNING ISSUE

DATE FEB 2021	SCALE 1:200 @ A1	DRAWN BY RF
CHECKED BY EC		

JOB NO. 20026	DRAWING NO. 2.04	REVISION A
------------------	---------------------	---------------