
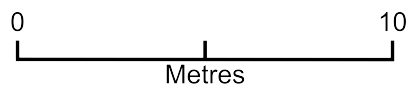


# 18 BEACH ROAD, LITTLEHAMPTON, BN17 5HT

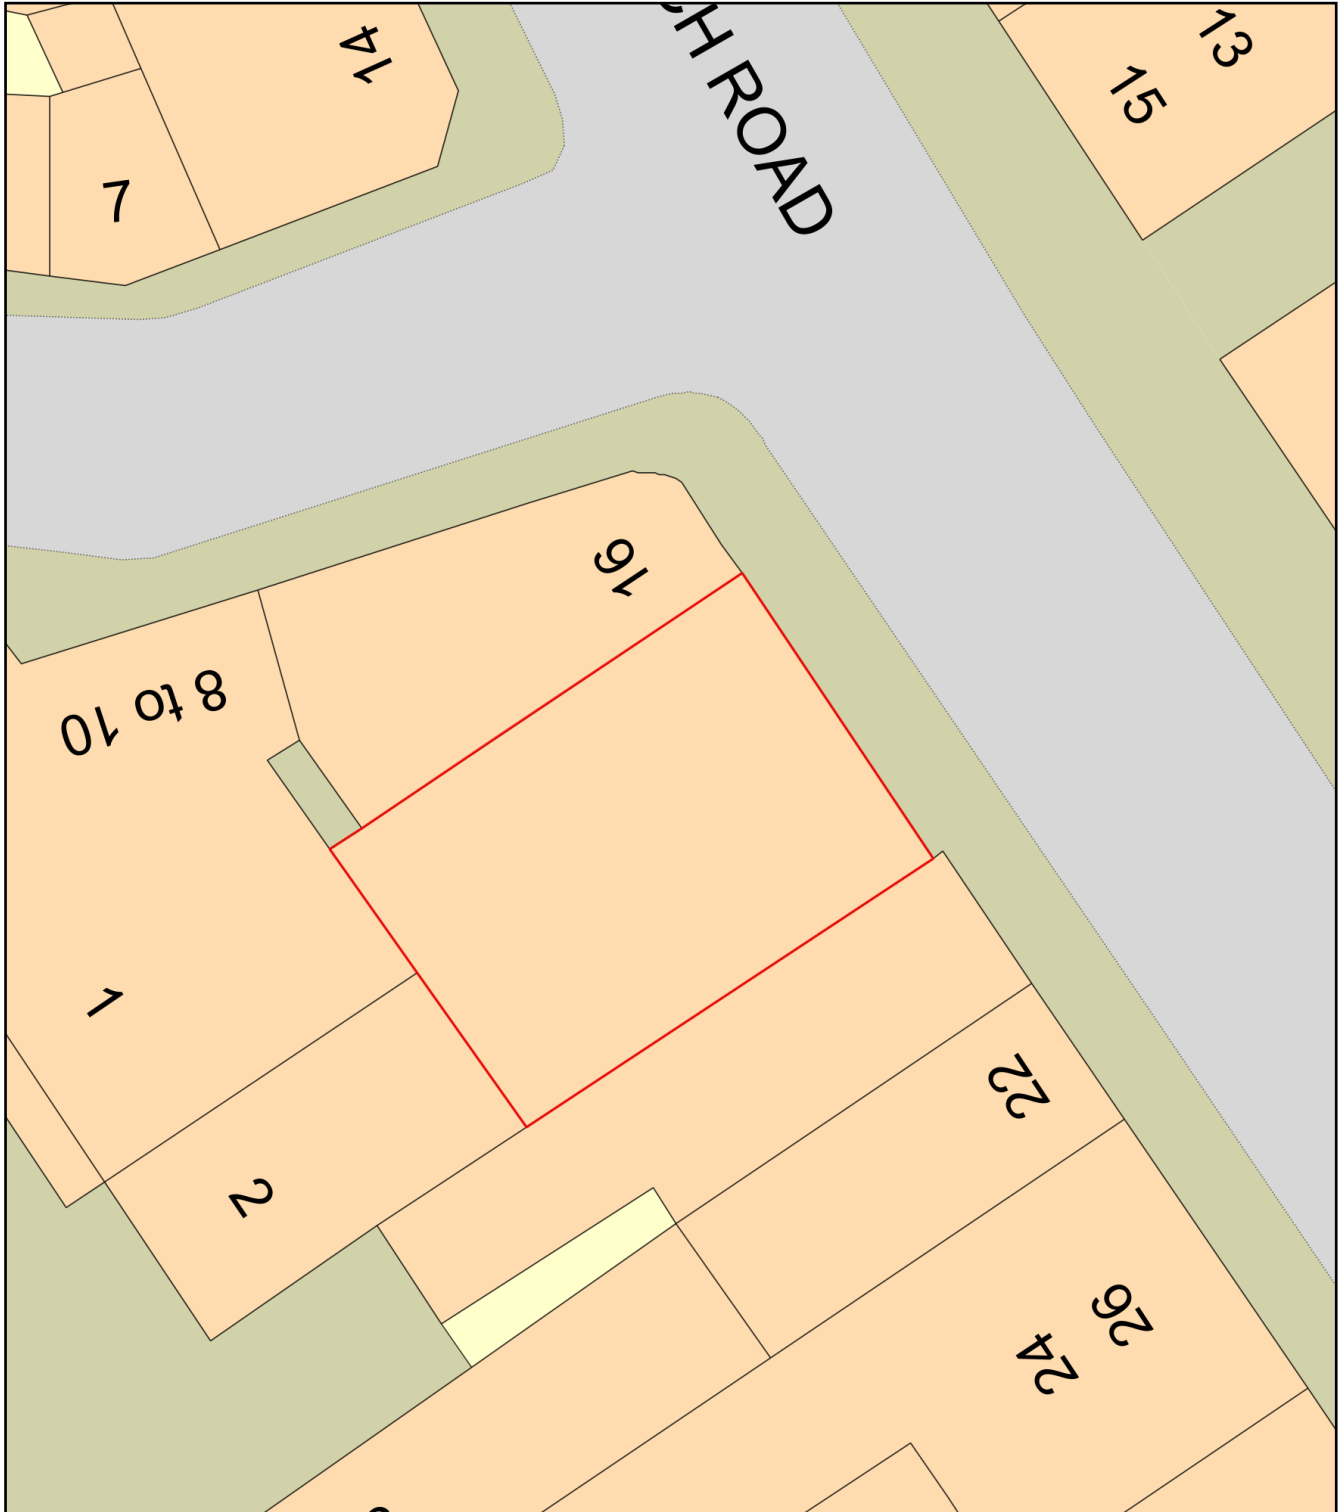

Plan Produced for: Thi Yen Vu (Ellie)

Date Produced: 24 Feb 2022

Plan Reference Number: TQRQM22055130046464

Scale: 1:200 @ A4