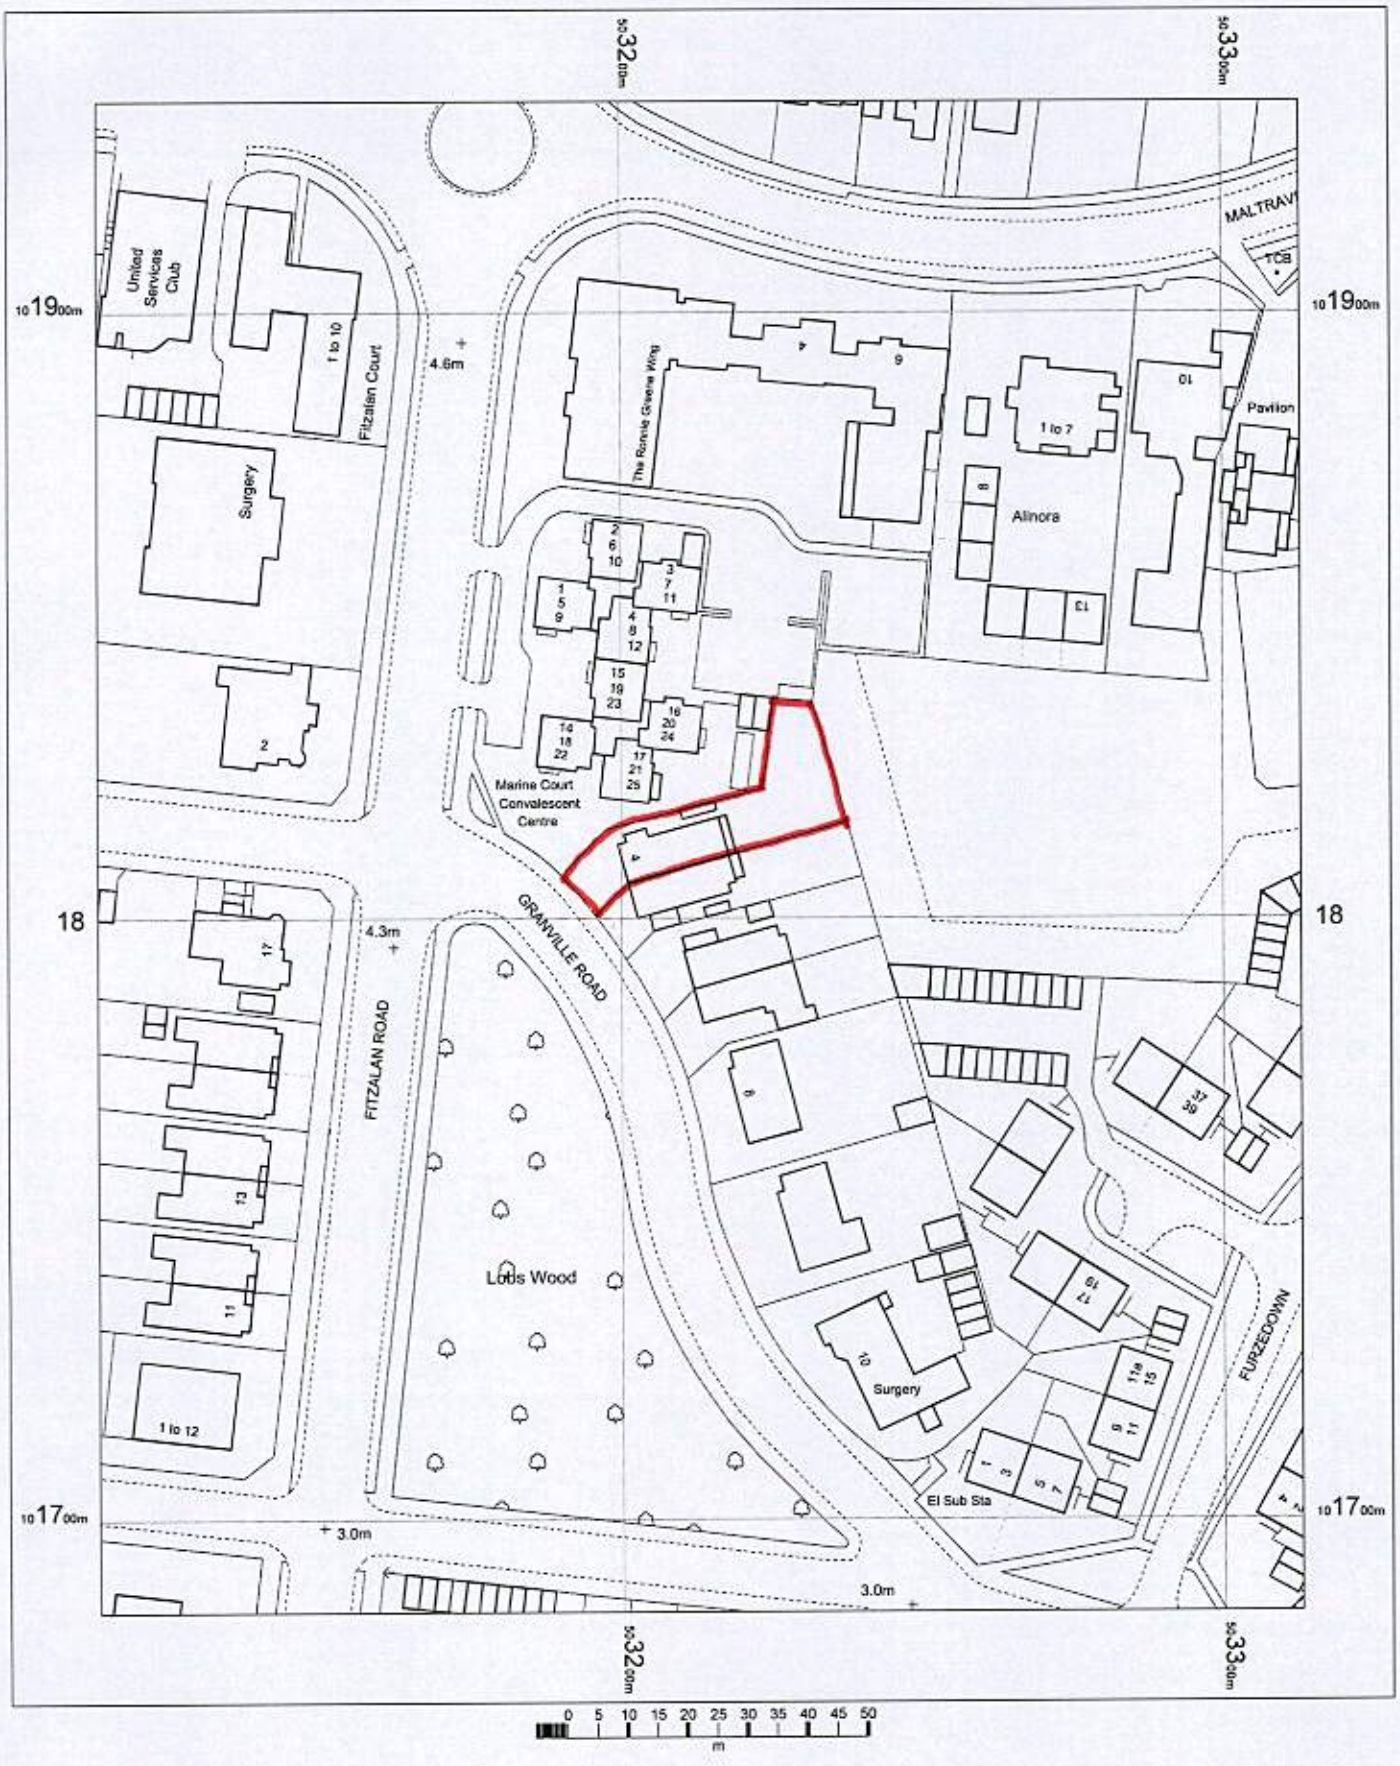

4 Granville Road
Littlehampton
BN17 5JU

OS Mastermap
04 March 2013, ID: MDP-00212018
www.mapdataportal.co.uk

1:1250 scale print at A4, Centre: 503213 E, 101810 N

©Crown Copyright. Licence no. 100019980

N

Mapping sourced from Ordnance Survey

MAPS@ Aworth
SURVEY CONSULTANTS