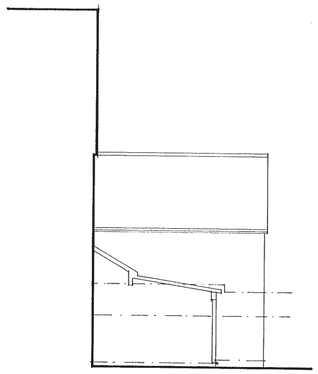

south · east

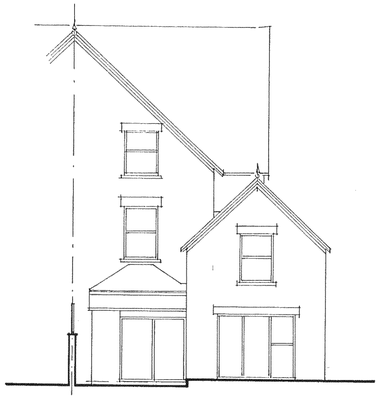

north · east

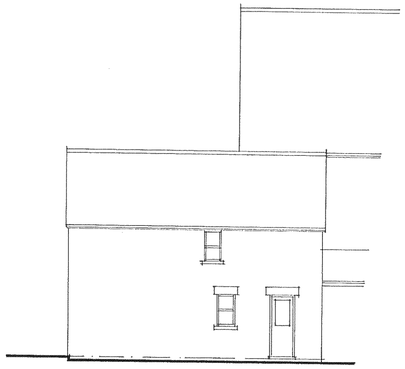

north · west

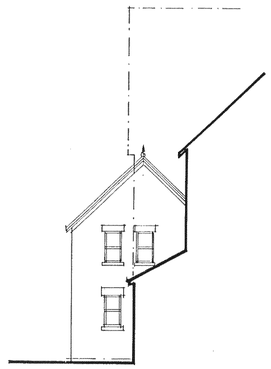

south · west

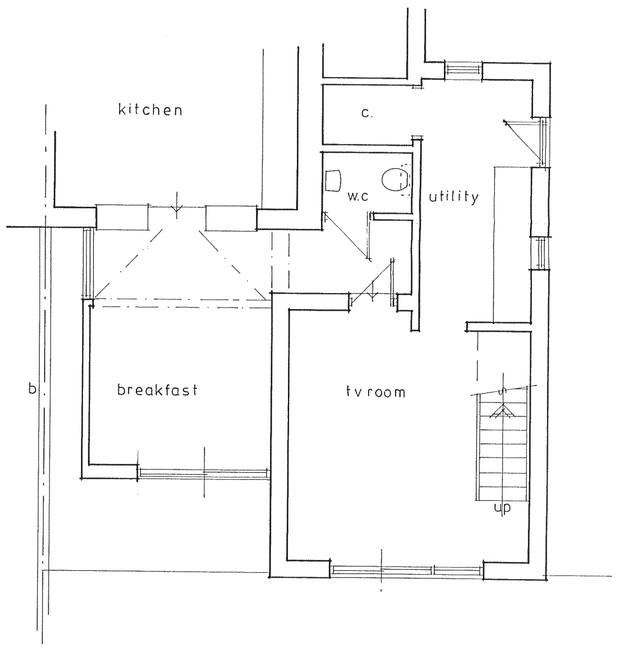

ground floor

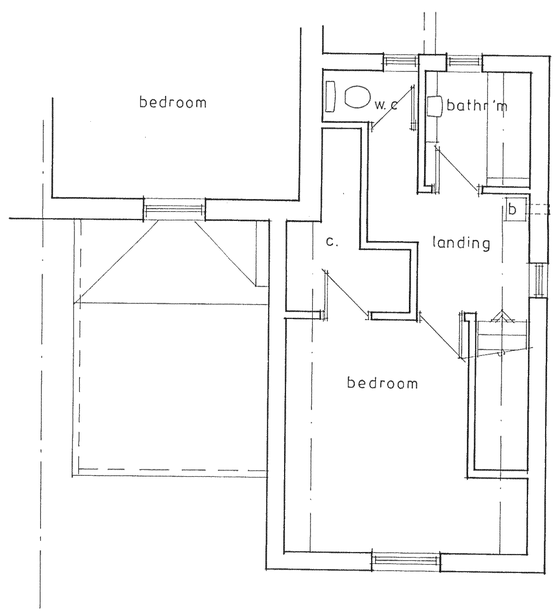

first floor

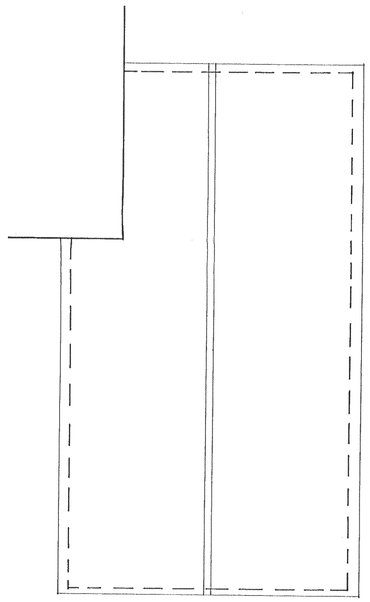

roof plan

Client
Mr & Mrs J Ramm

Site
4 Granville Road
Littlehampton
BN17 4JU

Project
Proposed extensions to the rear of the property and internal alterations

existing plans/elevations

belmont designs
architectural practice
37 Ashenground Road
Haywards Heath
West Sussex
RH16 4PS
tel: 01444 455161

copyright

Date Feb 2013
Scale 1:50, 1:100
Drawn J T M

All dimensions to be checked prior to commencement

Drawing No
B. 002. 13. 01