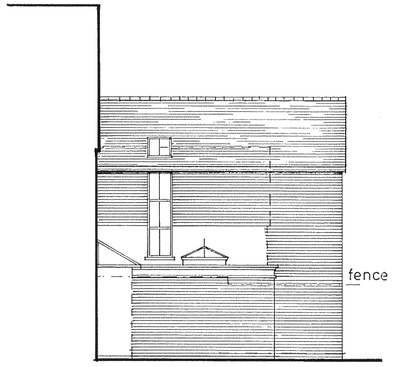

south · east



north · east

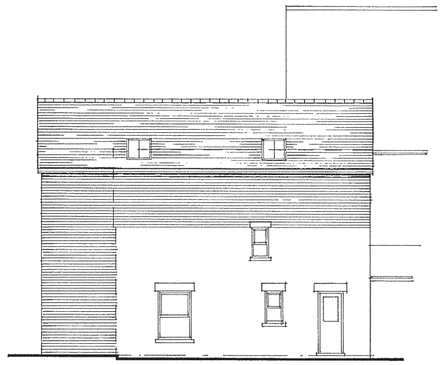

north · west

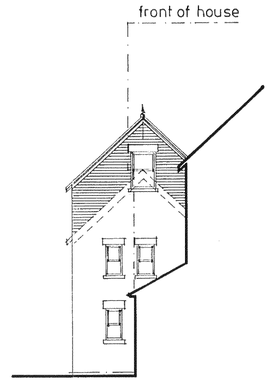

south · west

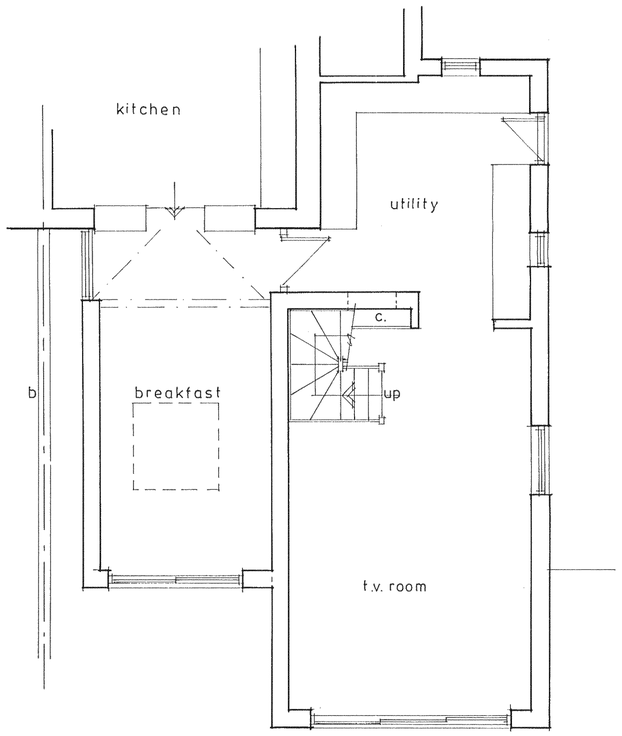

ground floor

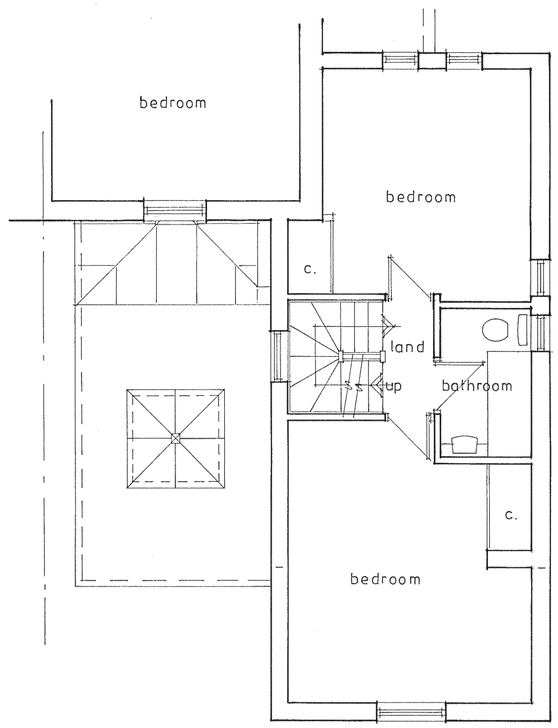

first floor

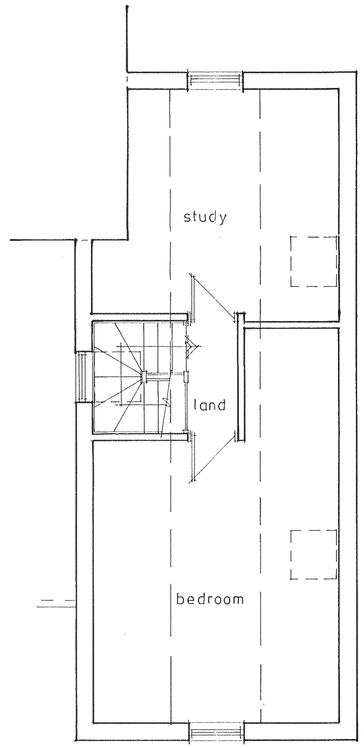

second floor

Client
Mr & Mrs J Ramm

Site
4 Granville Road
Littlehampton
BN17 5JU

Project
Proposed extensions to the rear of the property and internal alterations

proposed plans/elevations

belmont designs
37 Ashenground Road
Haywards Heath
West Sussex
RH16 4PS
tel: 01444 455161
copyright
architectural practice

Date Feb 2013
Scale 1:50, 1:100
Drawn J T M

All dimensions to be checked prior to commencement

Drawing No
B. 002. 13. 02