




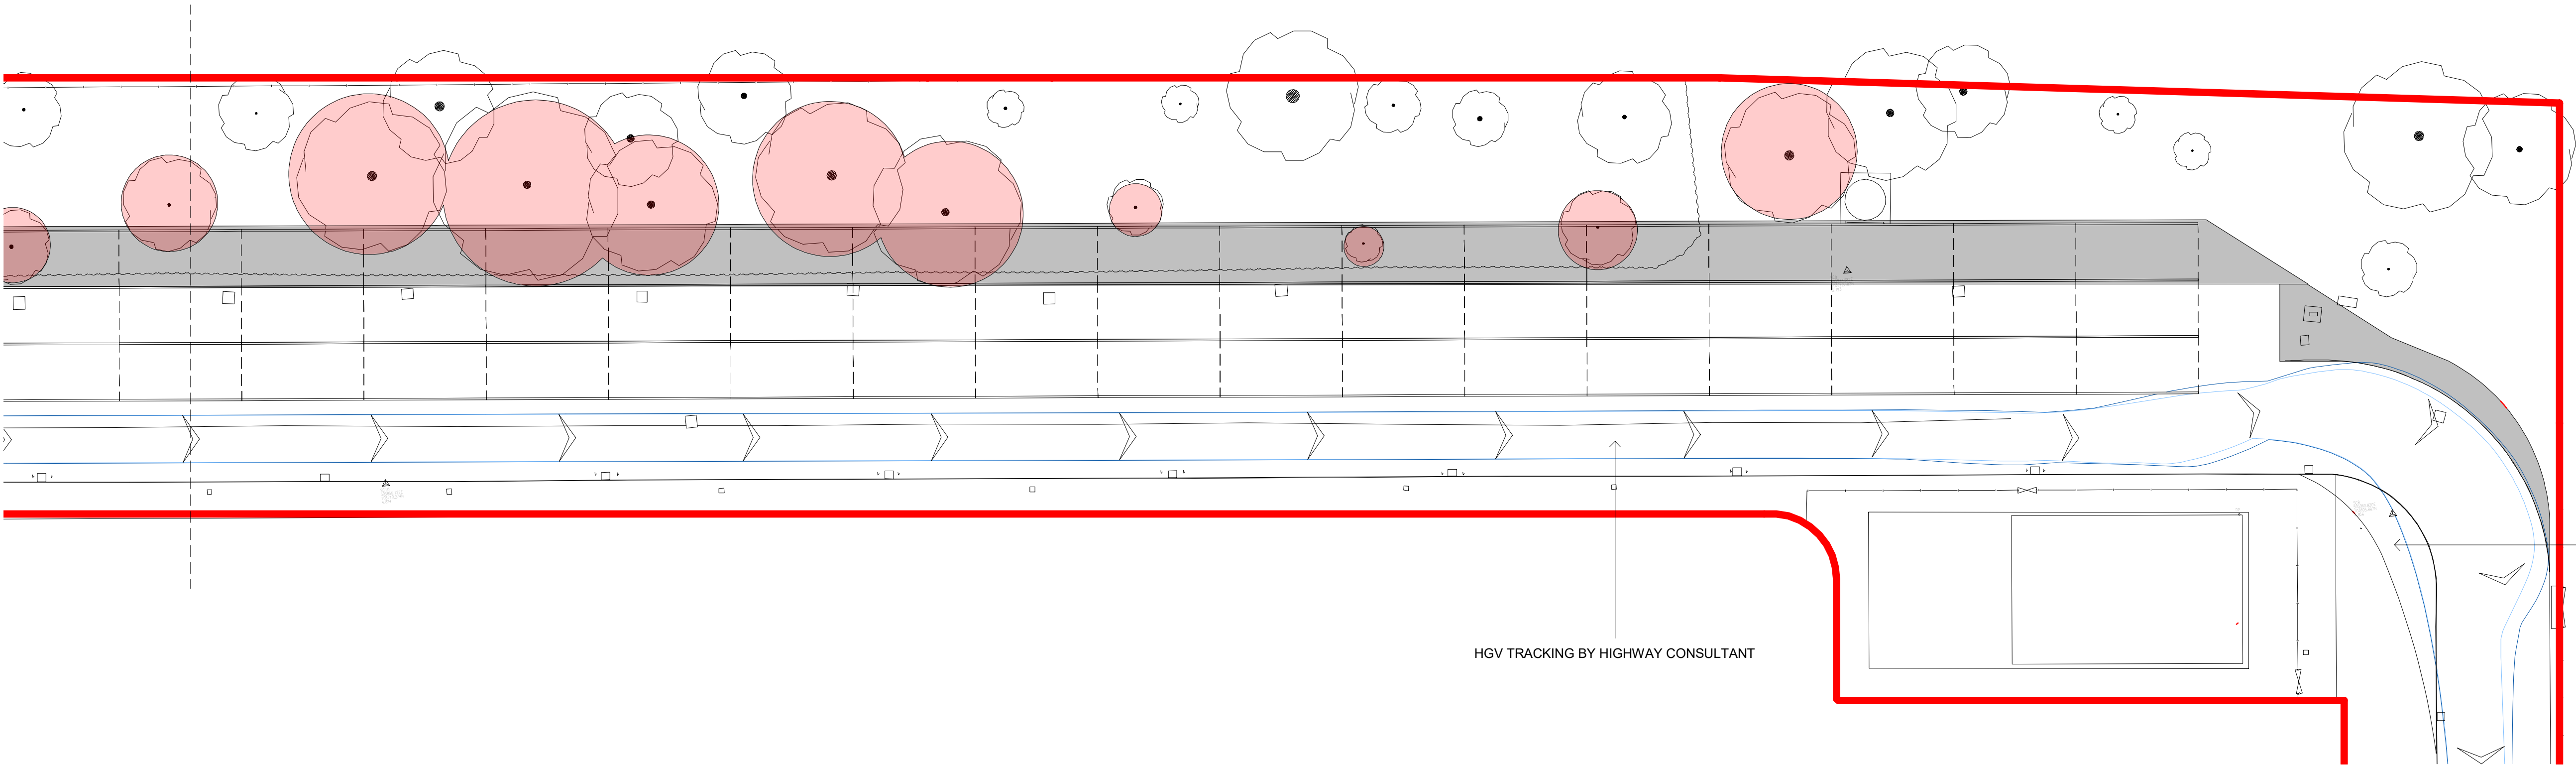

SURFACING WORKS NORTH EAST
1 : 200

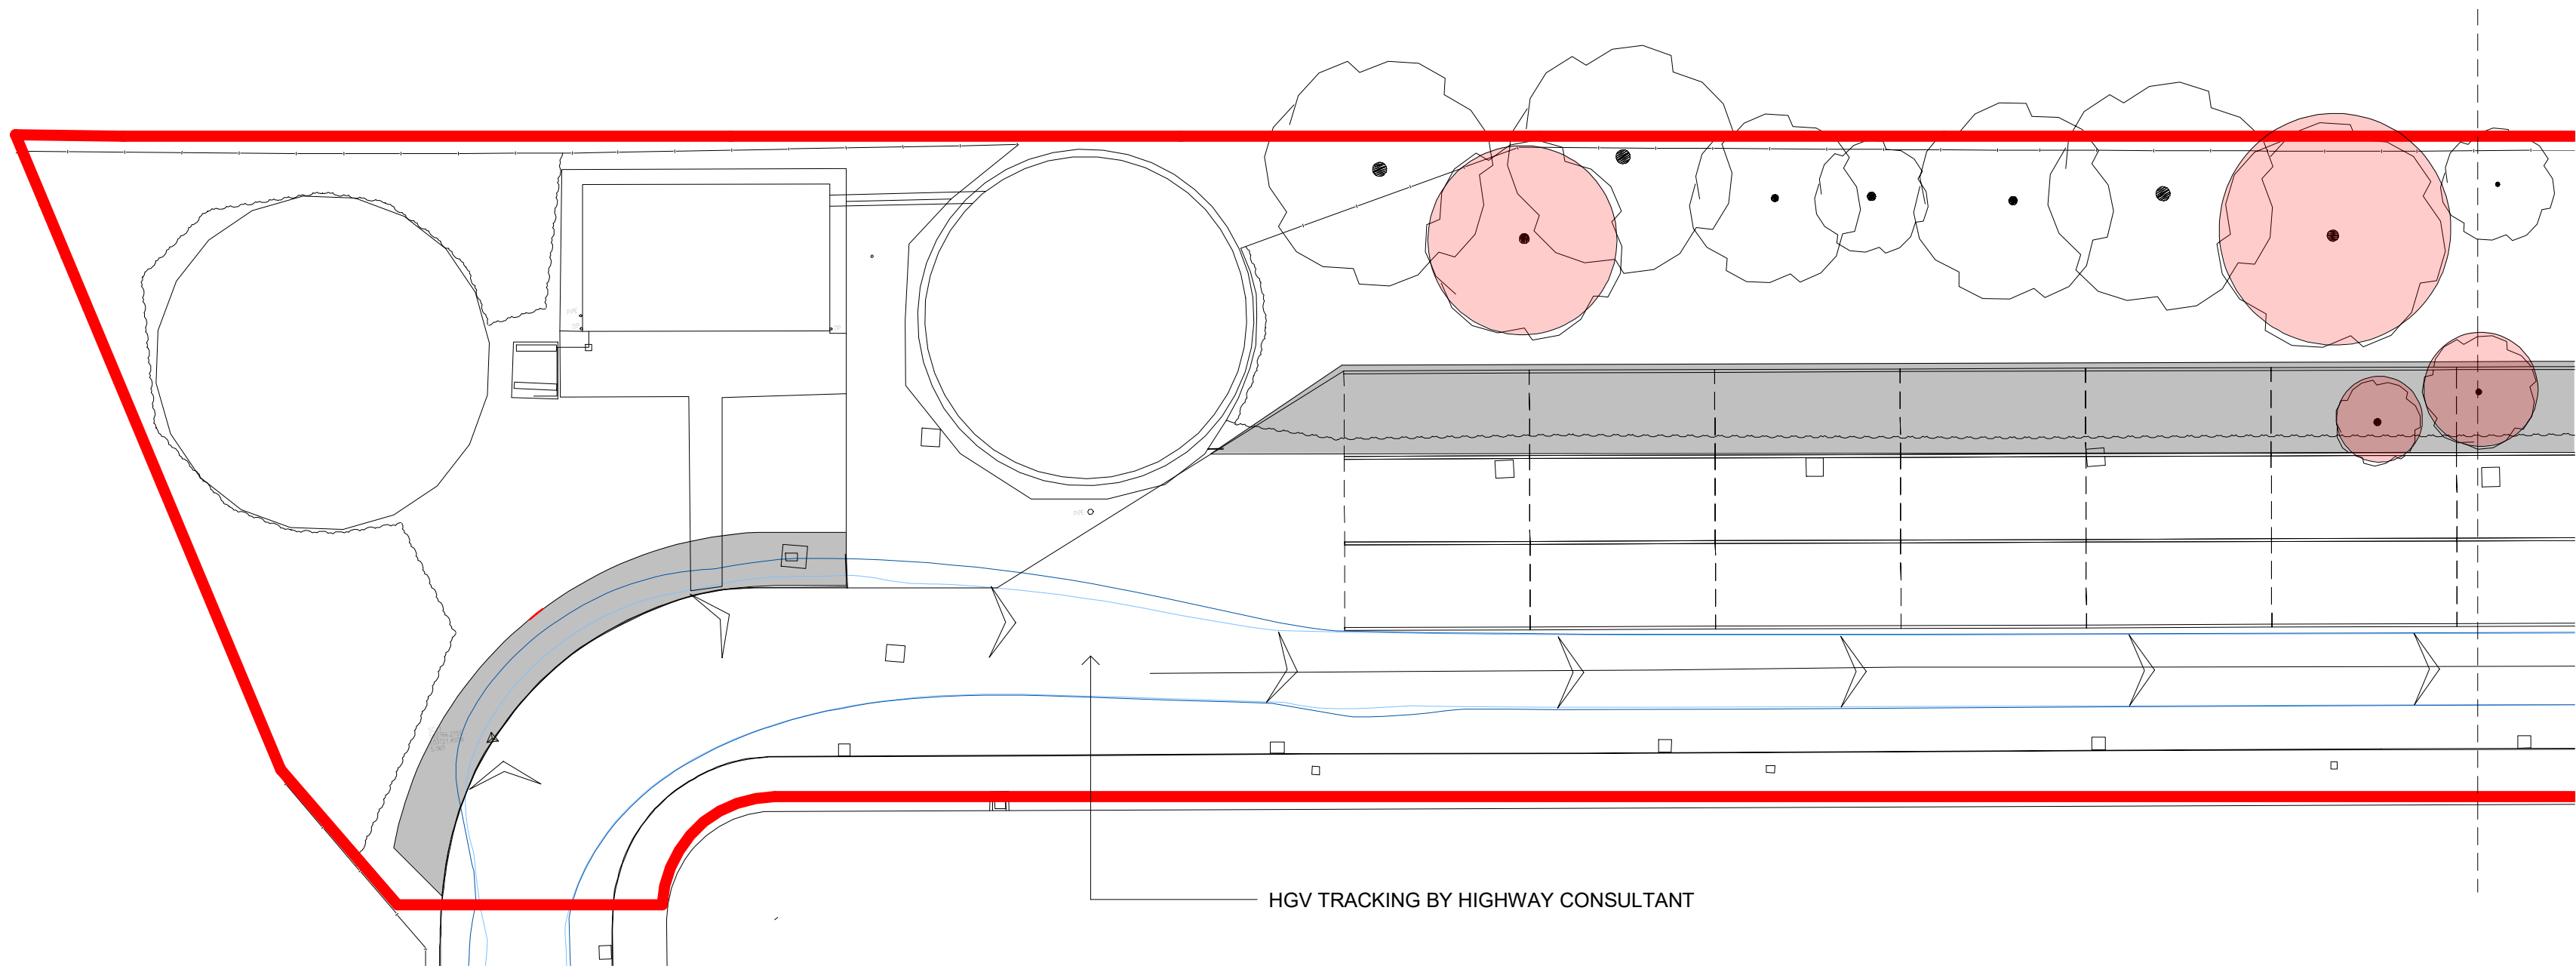

SURFACING WORKS NORTH WEST
1 : 200

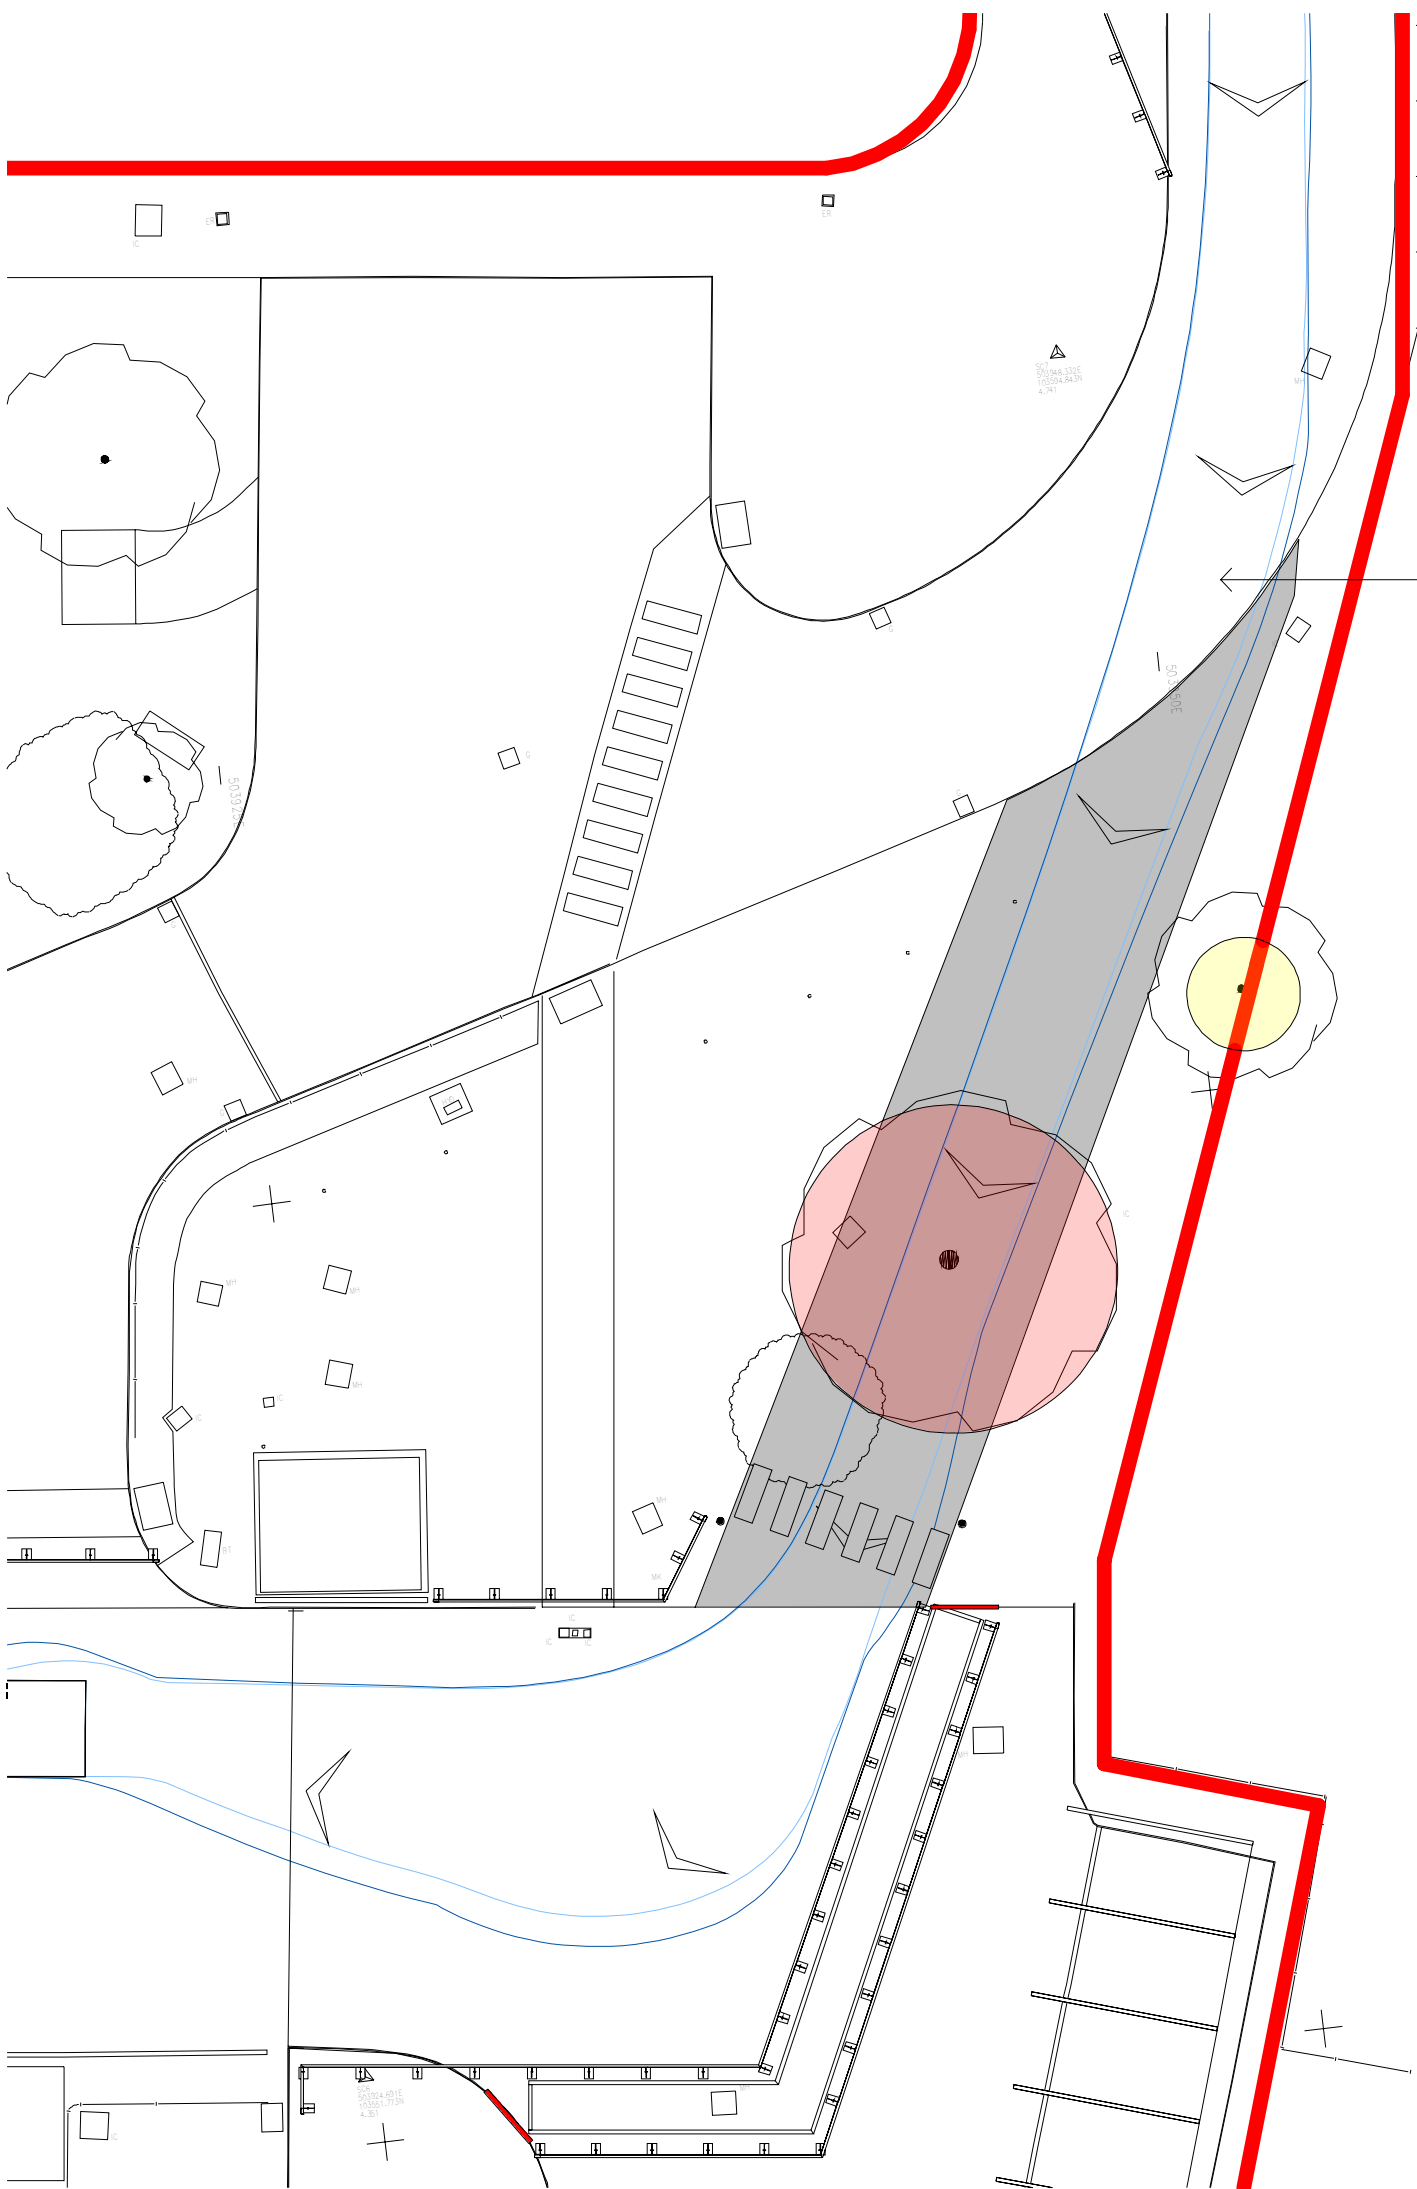

SURFACING WORKS - NEW SPUR
1 : 200

Architects are to be notified of any discrepancies.
Contractors must check all dimensions on site.
This drawing is subject to copyright laws and is for use on this project only.
This drawing is to be used solely for the information as titled only.
For other information refer to the latest revision of any cross referenced drawings.
To be read in conjunction with relevant design standards/protocols.

This is a colour drawing. In order to ensure any subsequent reproduction is viewed correctly it should be printed in full colour.

N

2 0 2 4 6 8 10
SCALE 1:200 m

AREA OF NEW HARDSTANDING
= 742.07m²

TREES TO BE REMOVED

TREE LIKELY TO REQUIRE ROOT PROTECTION

EXISTING KERB CUT BACK

HGV TRACKING BY HIGHWAY CONSULTANT

HGV TRACKING BY HIGHWAY CONSULTANT

HGV TRACKING BY HIGHWAY CONSULTANT

P1 FIRST ISSUE 22.05.19 KEK MB
Rev Description Date Dm Cld

Status
PLANNING

SMR
SMALLEY MARSEY RISPIN
ARCHITECTS
Floor 2 The Exchange Station Parade Harrogate HG1 1TS
01423 707 757 admin@smrarchitects.co.uk

Project
DBN3 - NEW COURTWICK LANE, LITTLEHAMPTON

Client
amazonlogistics

Drawing Title
SURFACING WORKS

Proj Ref	Origin	Zone	Level	Type	Role	Num	Status	Rev
-- DBN3	- SMR	- 02	- ZZ	- DR	- A	- 2009	- S4	- P1

SMR Job Ref	Sheet	Scale	Drawn
7260-02-2009	A1	NOTED	KEK