



WEST. - EXISTING ELEVATIONS FOR SHELTER. 1:100 - SOUTH.

SEATING SHELTER. THE PROMENADE. SEA ROAD. LITTLEHAMPTON.

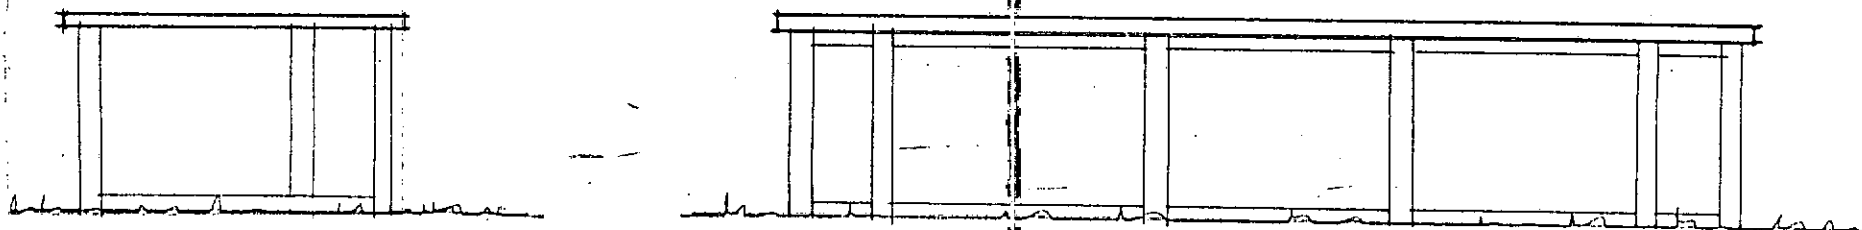

EAST. - EXISTING ELEVATIONS FOR SHELTER 1:100 - NORTH

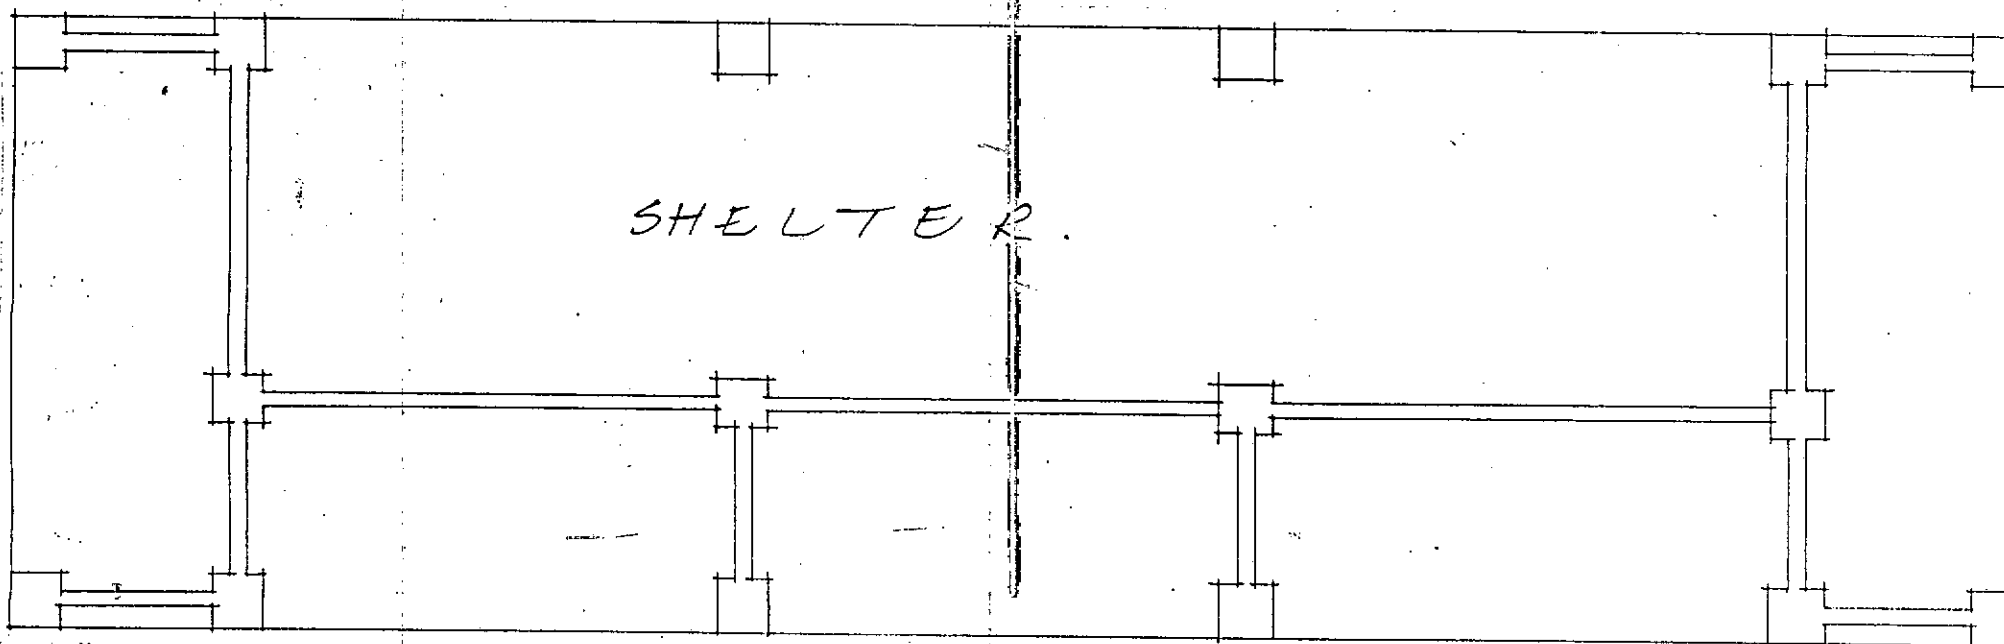

EXISTING FLOOR PLAN.