




NORTH POINT

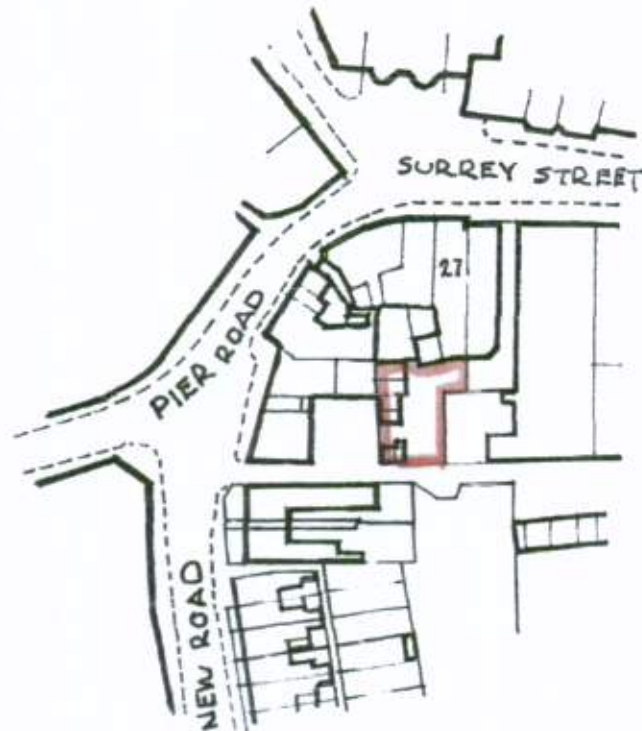

LOCATION PLAN

REVISION

B.C. Building Consultants Limited

27 DELL DRIVE ANGMERING WEST SUSSEX BN16 4HE.

Telephone/Fax:(01903)786014 Mobile:(07881)943352

PROPOSED DEVELOPMENT 'HERSEE MEWS'
OF ONE 3 BEDROOM TOWN HOUSE ON
LAND REAR OF 27-29B SURREY STREET
LITTLEHAMPTON WEST SUSSEX

SCALE 1:1250.

DATE 01.11.2011

DRG. NO. 3243/1

This drawing is the copyright of B.C. Building Consultants Limited. Written consent must be obtained before this drawing is copied or used for any purpose other than the one for which it was supplied. The contractor should check all dimensions on site. No dimensions are to be scaled from this drawing. It is the contractors responsibility to ensure that all works are in compliance with the current requirements of the statutory regulations.

