



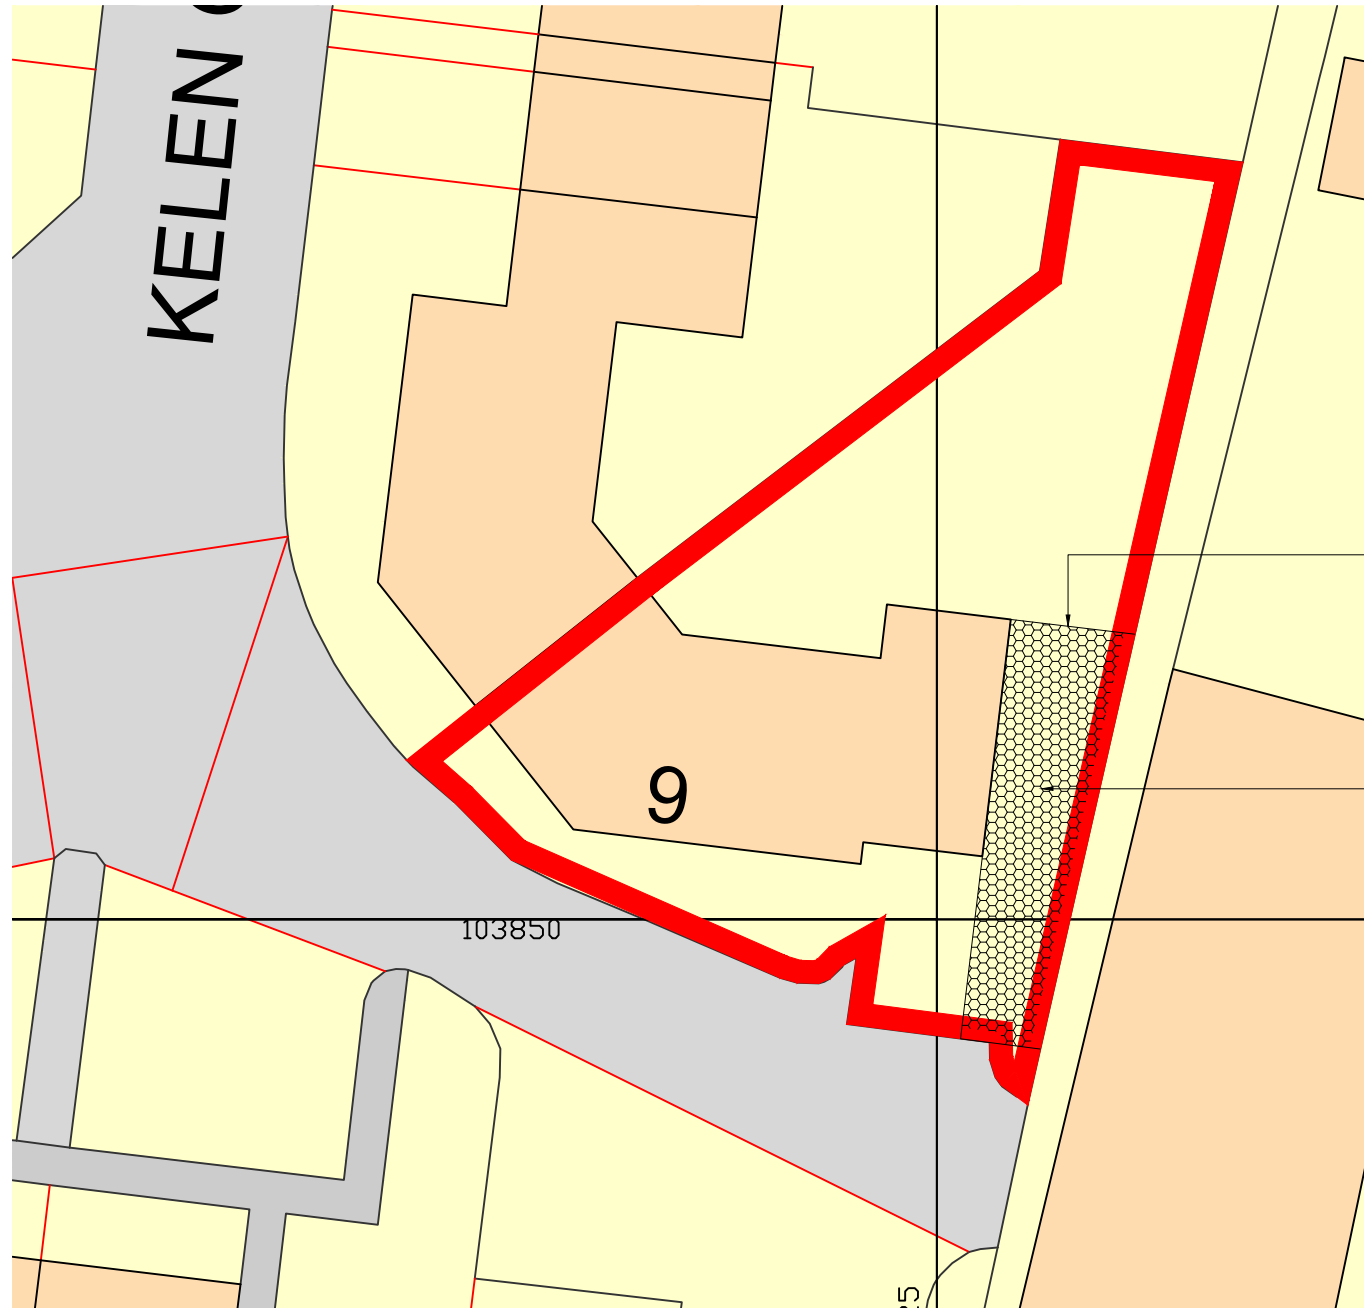

Site & Block Plan


Scale 1:200 @ A3

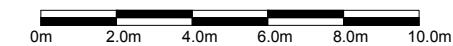

Example of Cellular Plastic Porous Paving System

Relocate side gate and fence panel.

Proposed area to be laid in Cellular Plastic Porous Paving System and filled with decorative chippings.

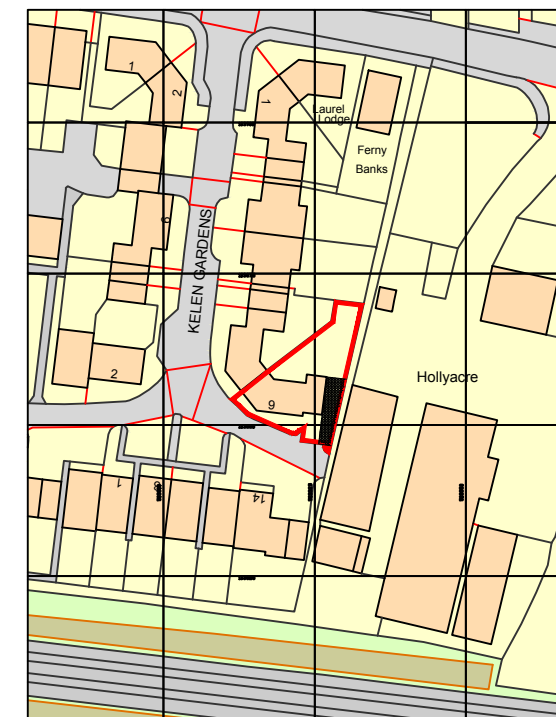

Ordnance Survey, (c) Crown Copyright 2017. All rights reserved. Licence number 100022432

Location Plan

Scale 1:1250 @ A3



client	project	drawing	date	drawn	drawing no	revision
Linda Cooper	Proposed driveway at 9 Kelen Gardens, Littlehampton BN17 7FS	Location Plan	Nov 17	pd	0246 / 100	-
			scale	CAD file name:		
			1:200, 1:1250 @ A3			

No dimensions to be scaled from drawing except for planning purposes. The contractor should check all dimensions on site.

Peter Davey Ltd
construction consultants

49 Park Drive
Rustington
West Sussex BN16 3DY
Tel: 01903 773105
Mob: 07941 402217
Email: peterdavey67@btinternet.com