
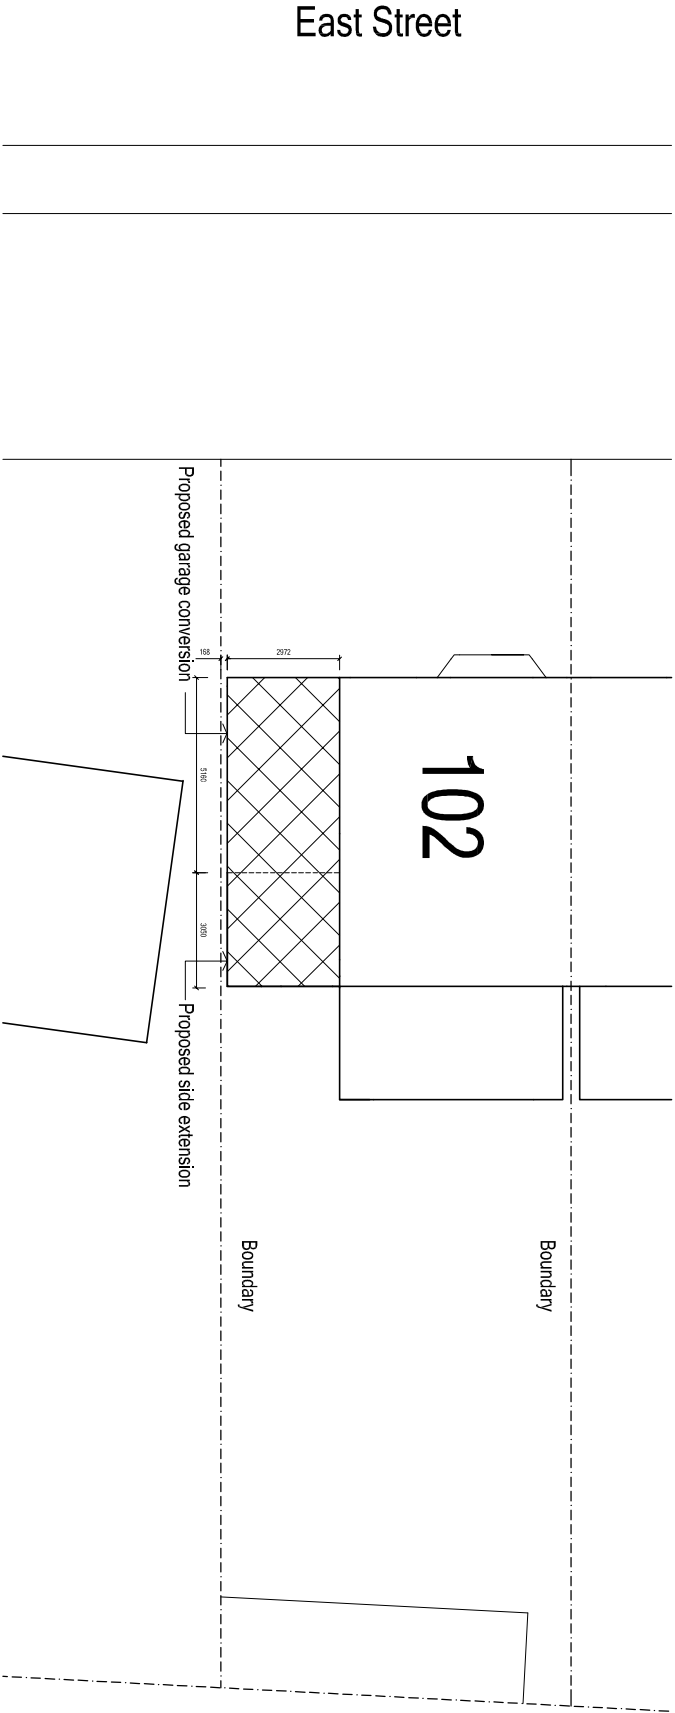


Scale Bar 1:200

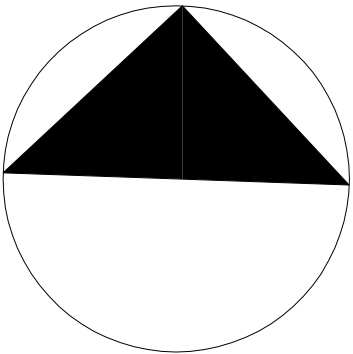

ARW Design	DRAWING TITLE: BLOCK PLAN PROJECT: PROPOSED GARAGE CONVERSION & SMALL SIDE EXTENSION	LOCATION: 102, EAST STREET, LITTLEHAMPTON CLIENT: CHRIS NORTH	SCALE: AS NOTED @ paper size A3 DATE: JAN 2019	DRAWN: ARW	DRAWING NO: 4413/2
					REVISION: