
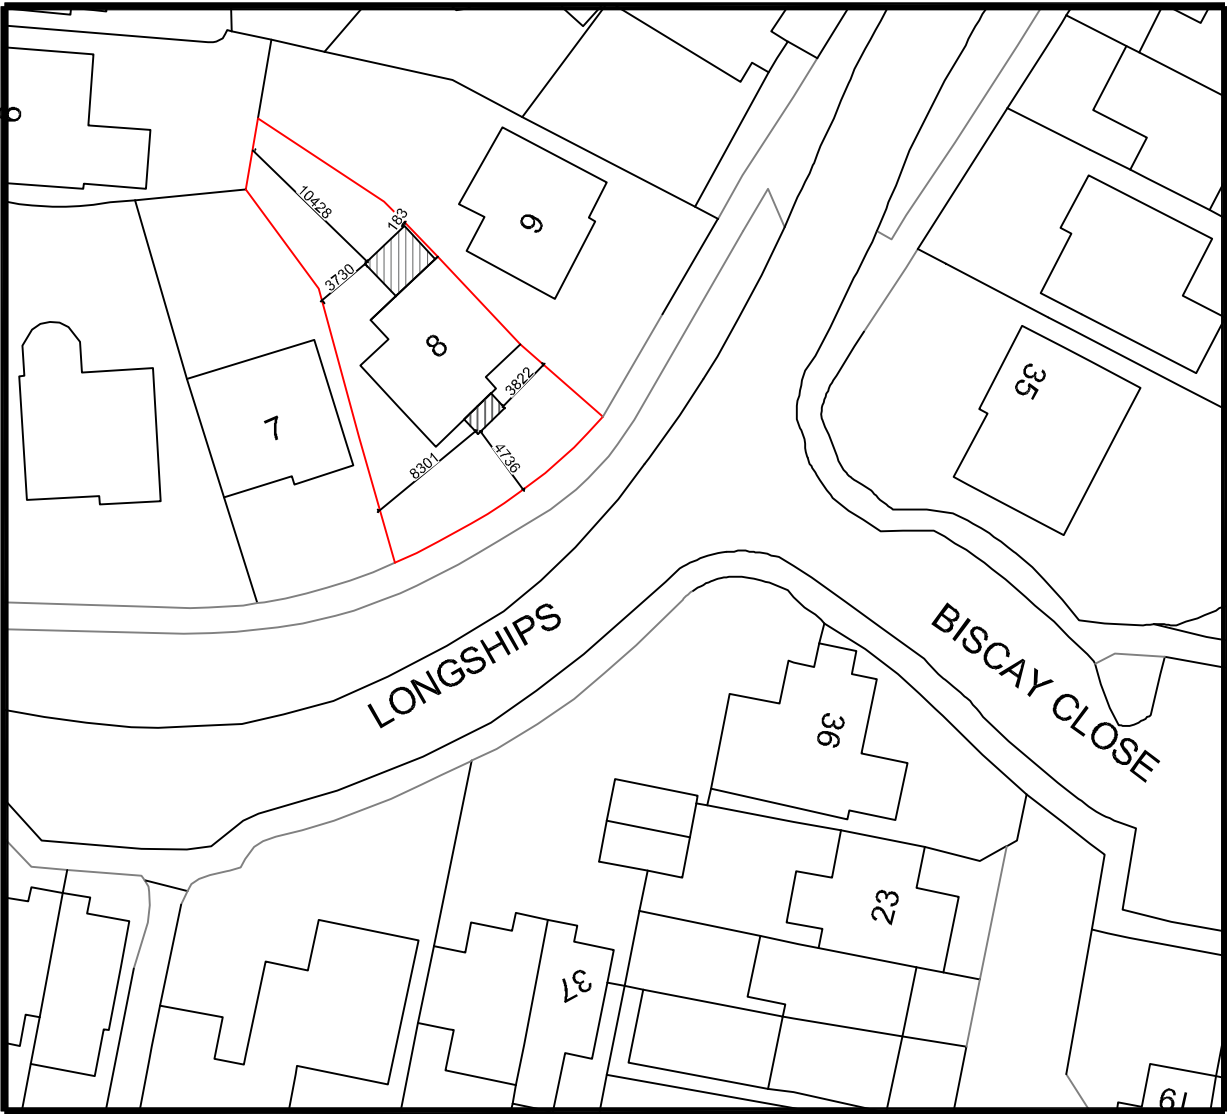


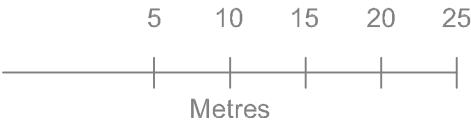

Your Home Plans Ltd Chichester Enterprise Centre, Terminus Road, Chichester, PO19 8TX 01243 963247 june@yourhomeplans.co.uk	8 Longships Littlehampton West Sussex BN17 6SL	Block Plan	
		Project Number: 8LON-20	Drawing No: B01 REVA
		Date: 6th March 2020	
		Drawn By: Your Home Plans Ltd	Scale: 1:500 A3
		Checked By: JEG	