

SITE LOCATION




Site Location Plan
(Scale 1:50,000)




ORIGINAL SCALE AT A3 - 1:50,000

O.S. Ref. - E:502275 N:102390
Based upon ordnance survey maps with the permission of the
controller of Her Majesty's stationery office. © Crown Copyright.

Consultant Licence Number: 100039785

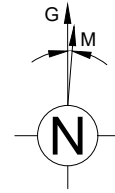

SITE LOCATION

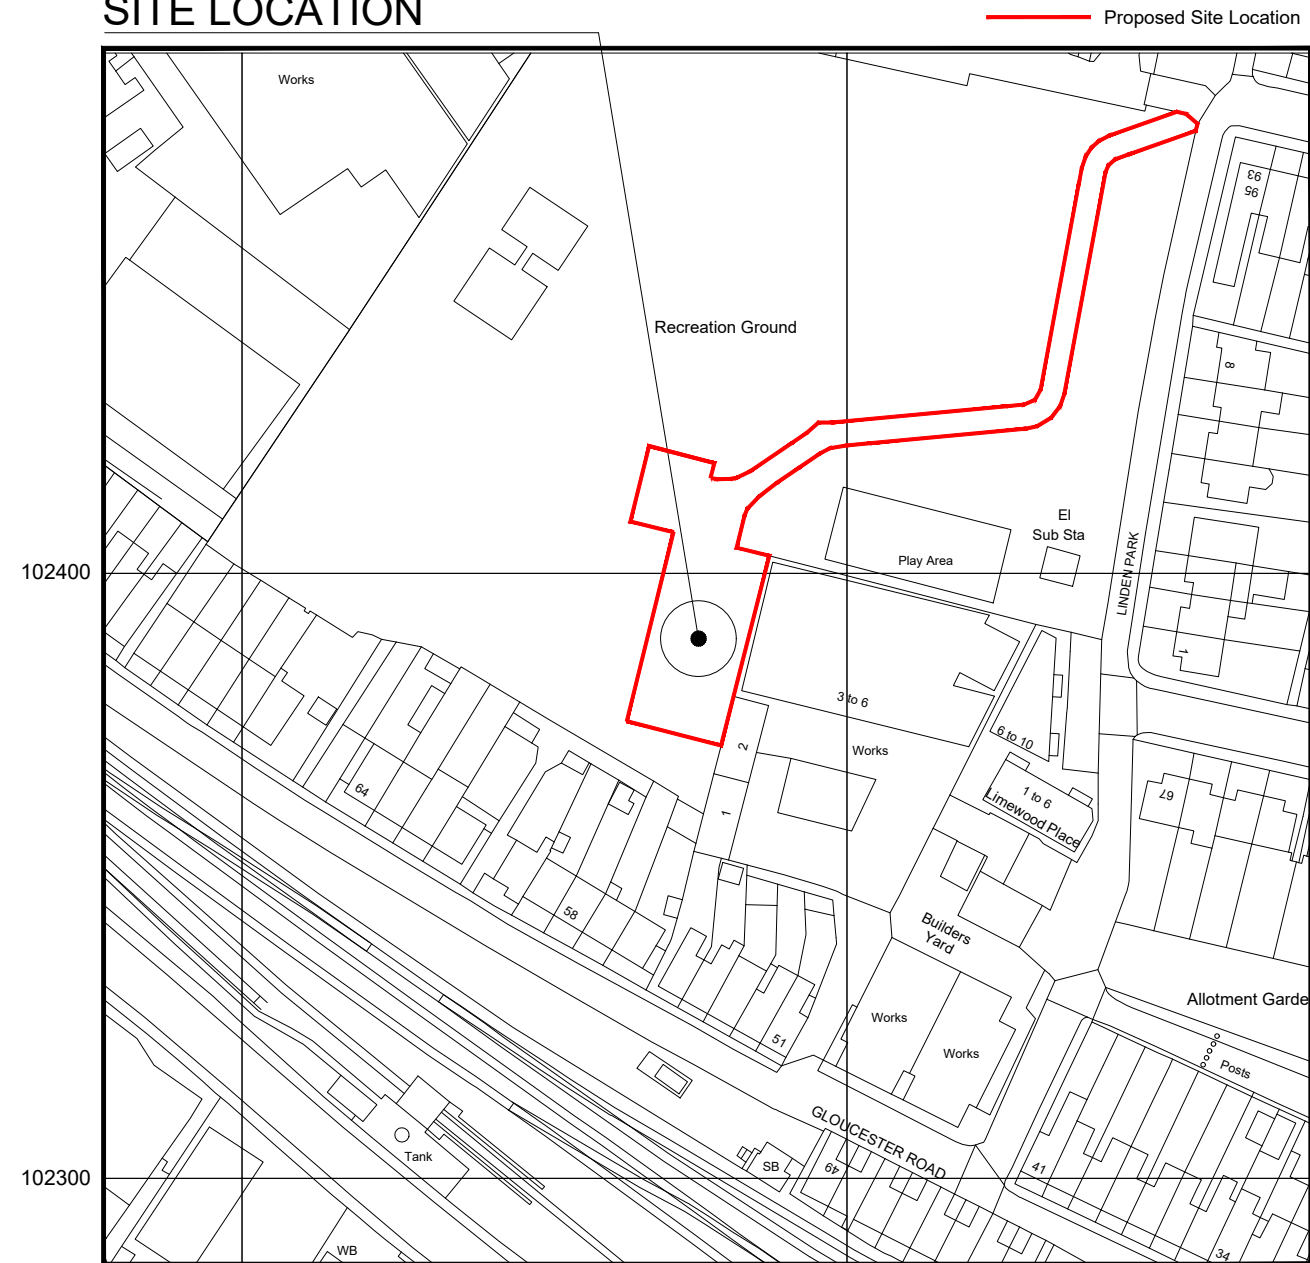

Site Demise Plan
(Scale 1:1,250)



ORIGINAL SCALE AT A3 - 1:1,250

ORIGINAL DRAWING SIZE A3 P1808-232

NOTES

1. This drawing to be read in conjunction with drawing series 001-009.
2. All dimensions are in mm unless otherwise noted.

REV	DESCRIPTION OF REVISION	DATE	BY
C	ACCESS AMENDMENT	22.02.22	ZS
B	DEMISE AMENDMENT	21.01.22	ZS
A	GENERAL ARRANGEMENT ISSUE	22.12.21	VV



2 Charnwood House, Marsh Road, Bristol BS3 2NA
tel :0117 966 5526 web: euro-tel-design.com



15 Bedford Street, London WC2E 9HE t: 0203 5100 602 www.cityfibre.com

Drawing Title		
SITE LOCATION PLANS		
Site Location		
GLOUCESTER RD REC LINDEN PARK LITTLEHAMPTON BN17 7BS		
Drawn by VV	Checked by SB	Approved by JR
Date Drawn 22.12.21	Date Checked 22.12.21	Date Approved 22.12.21
Site Code LTH1	Drawing Number P1808-232-GA-001-C	