



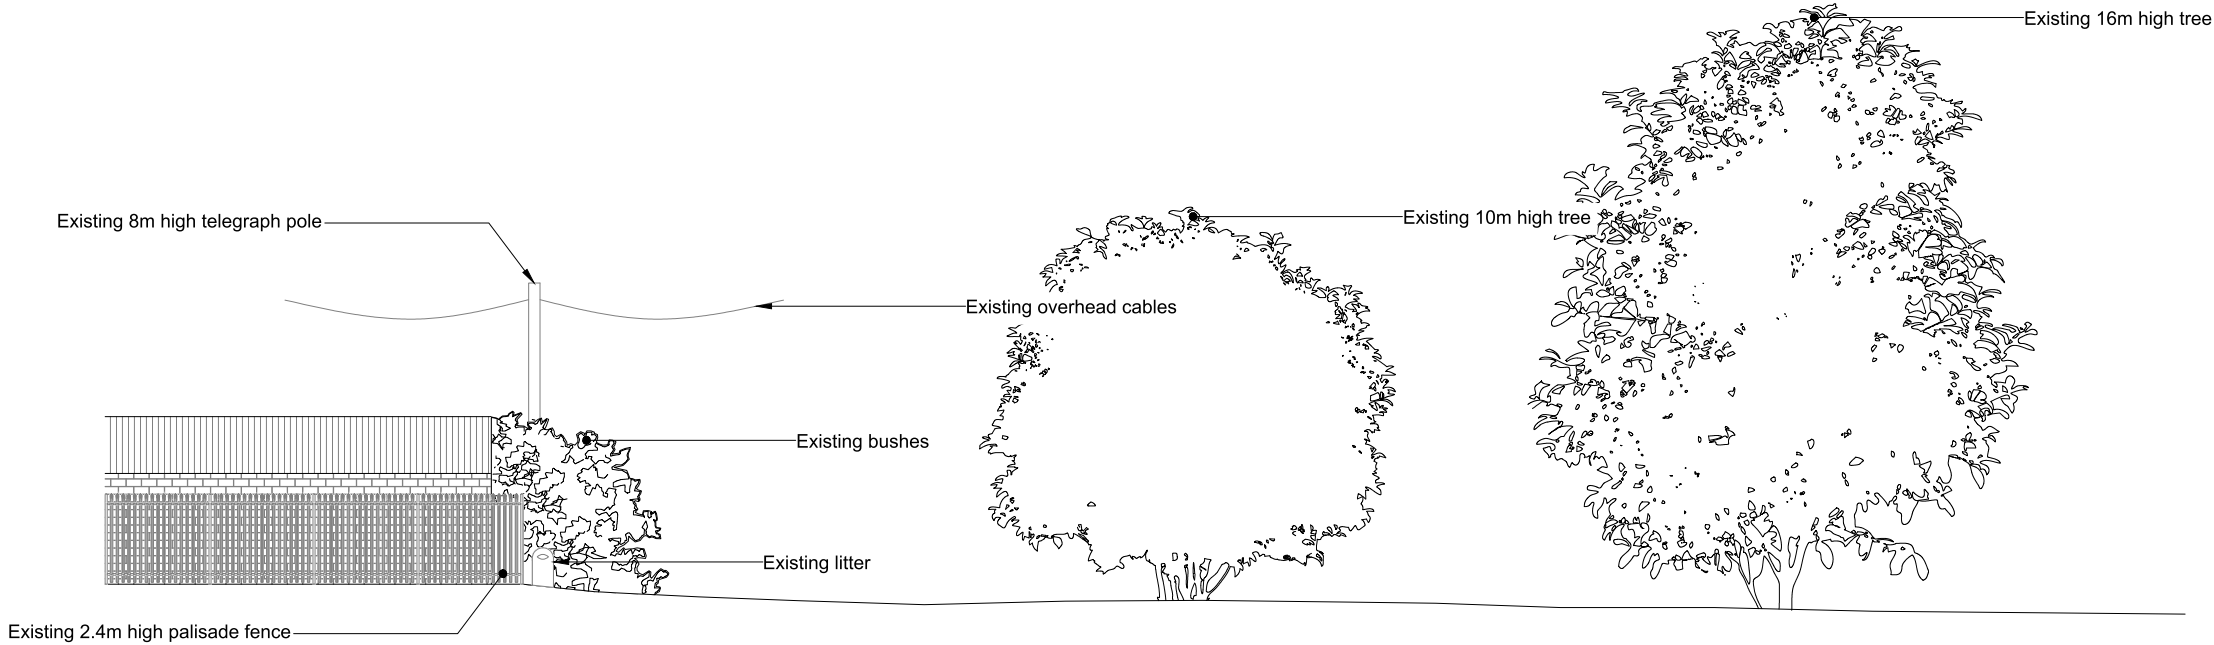


Existing North-East Site Elevation
(Scale 1:200)

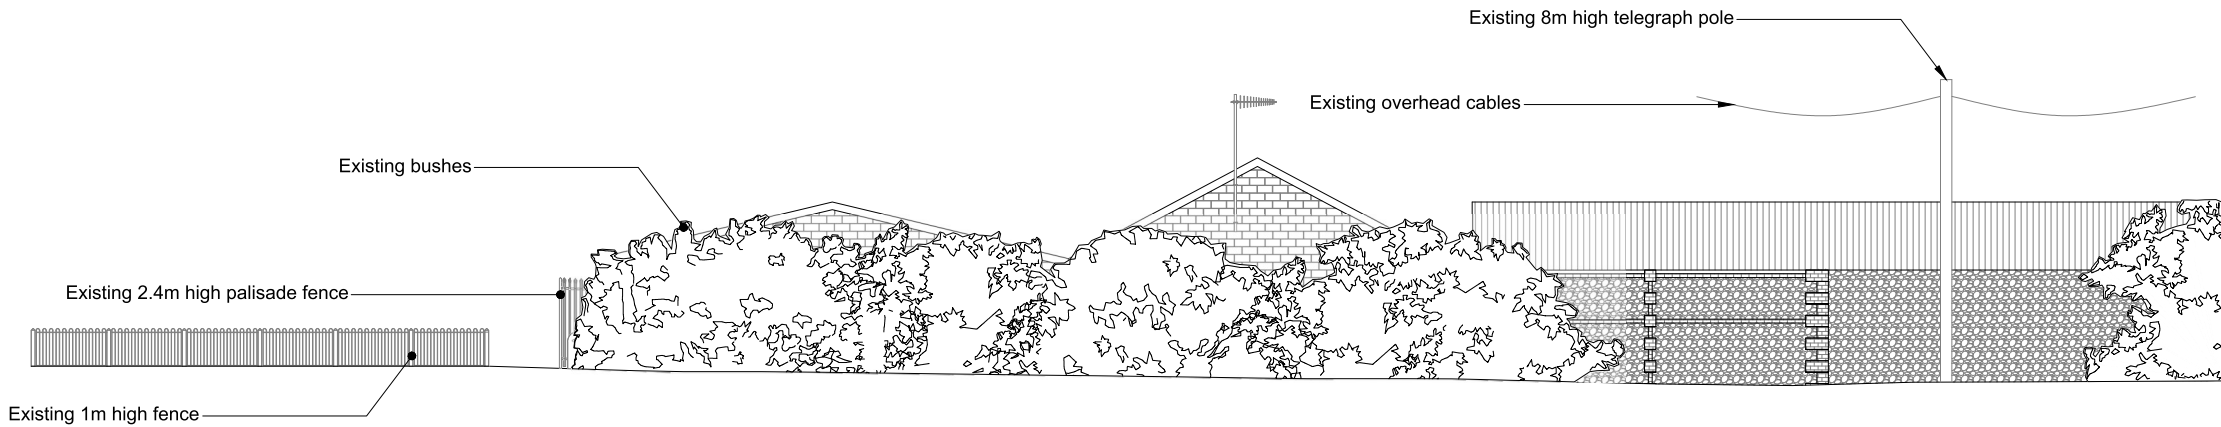

Existing North-West Site Elevation
(Scale 1:200)

Existing Site Elevations
(Scale 1:200)

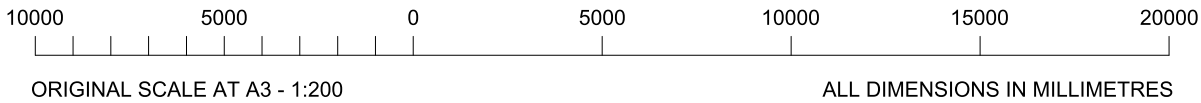

A	GENERAL ARRANGEMENT ISSUE	22.12.21	VV
REV	DESCRIPTION OF REVISION	DATE	BY



2 Charnwood House, Marsh Road, Bristol BS3 2NA
tel :0117 966 5526 web: euro-tel**design**.com



15 Bedford Street, London WC2E 9HE t: 0203 5100 602 www.cityfibre.com

Drawing Title

EXISTING SITE ELEVATIONS 1/2

Site Location

GLOUCESTER RD REC
LINDEN PARK
LITTLEHAMPTON
BN17 7BS

Drawn by
VV

Checked by
SB

Approved by
JR

Date Drawn
22.12.21

Date Checked
22.12.21

Date Approved
22.12.21

Site Code
LTH1

Drawing Number
P1808-232-GA-004-A