


ORIGINAL DRAWING SIZE A3P1808-232


NOTES

1. This drawing to be read in conjunction with drawing series 001-009.

2. All dimensions are in mm unless otherwise noted.

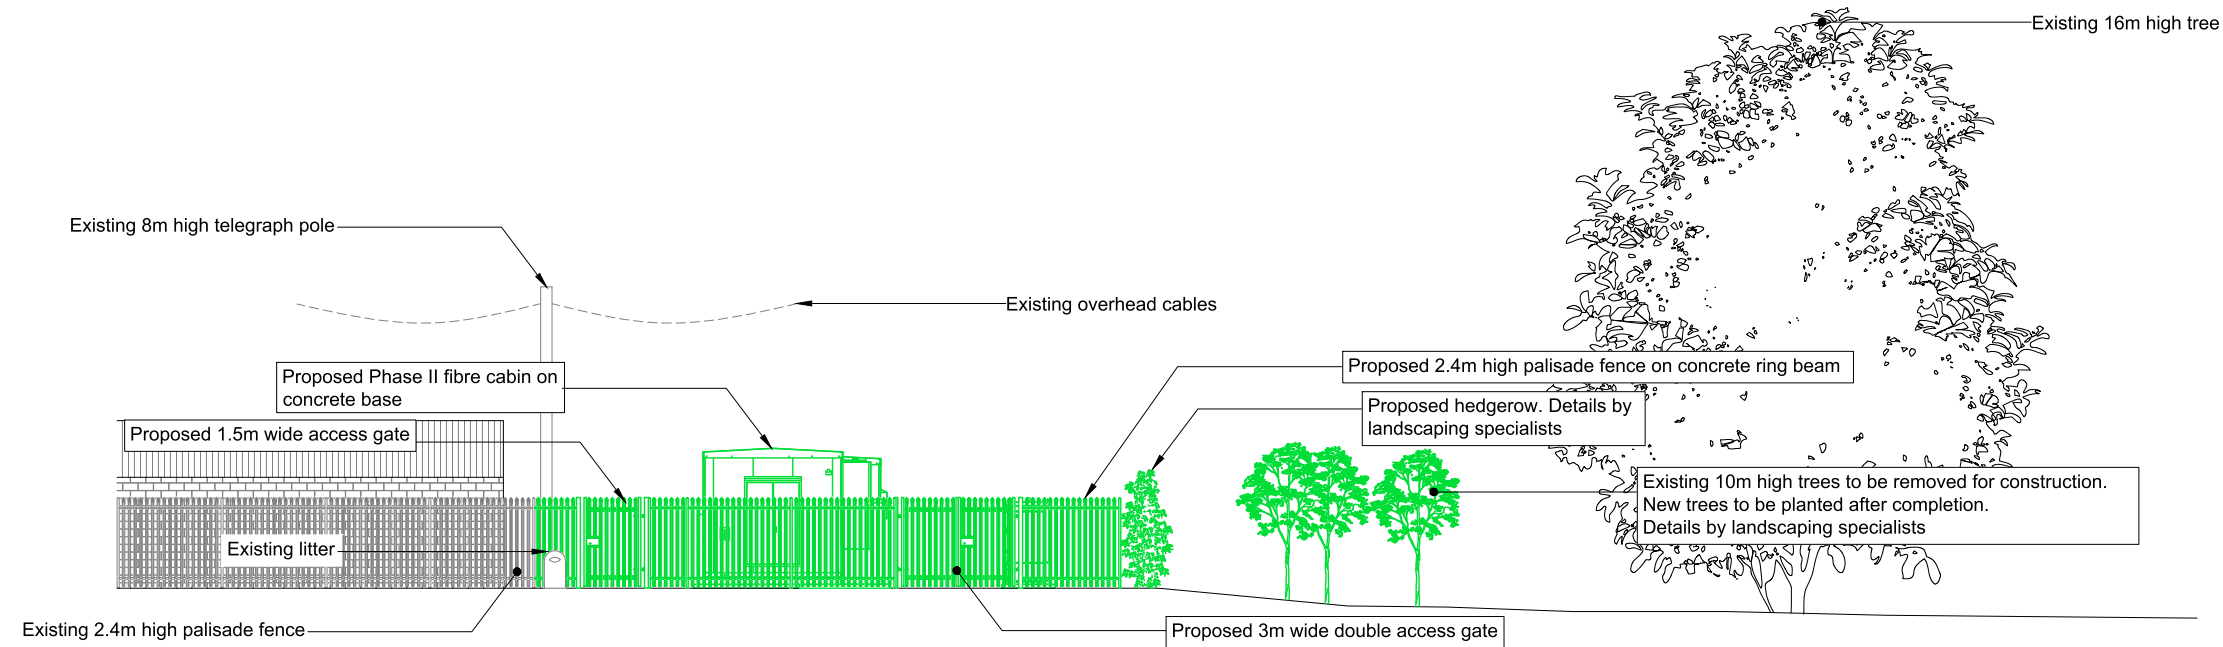


Proposed North-East Site Elevation
(Scale 1:200)

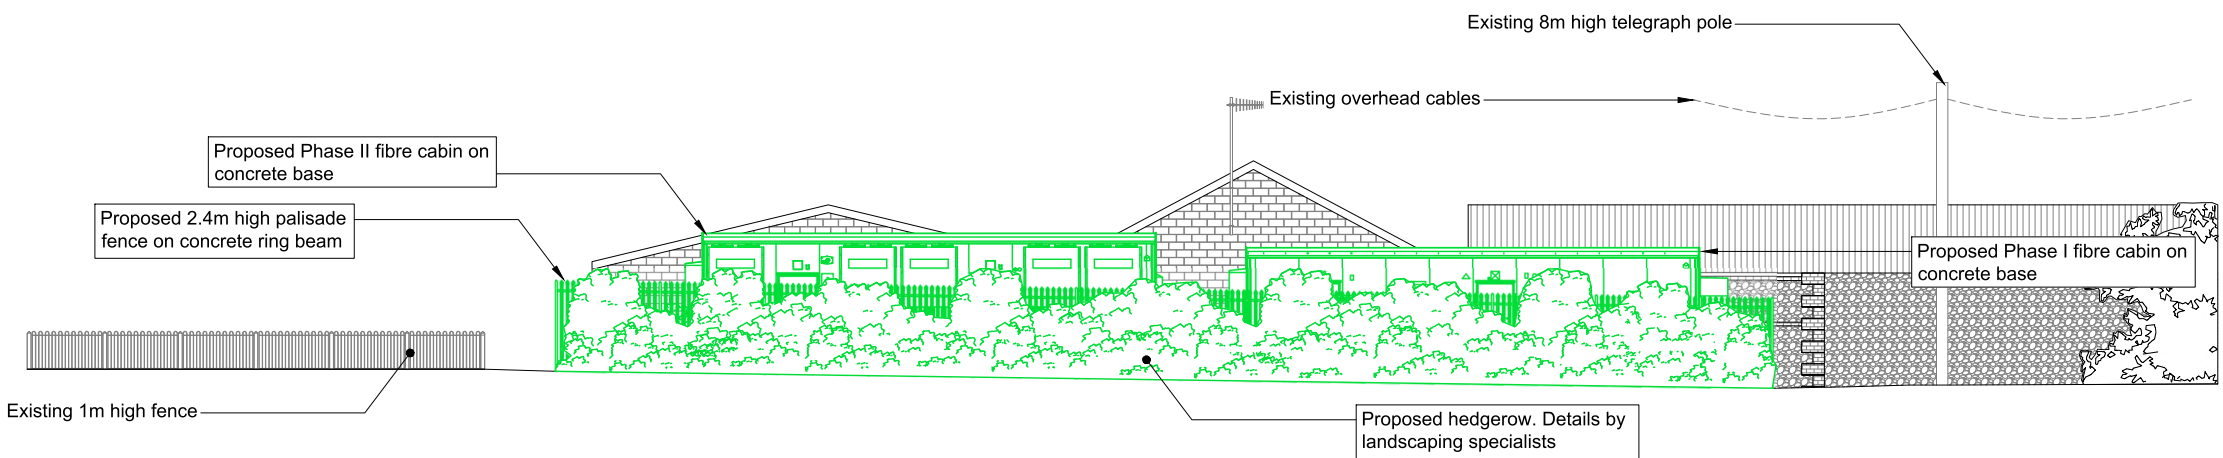

Proposed North-West Site Elevation
(Scale 1:200)

Proposed Site Elevations
(Scale 1:200)

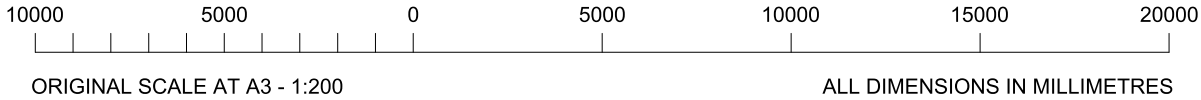

B	FENCE & CABIN AMENDMENT	21.01.22	ZS
A	GENERAL ARRANGEMENT ISSUE	22.12.21	VV
REV	DESCRIPTION OF REVISION	DATE	BY



2 Charnwood House, Marsh Road, Bristol BS3 2NA

tel :0117 966 5526 web: euro-tel-design.com



15 Bedford Street, London WC2E 9HE t: 0203 5100 602 www.cityfibre.com

Drawing Title

PROPOSED SITE ELEVATIONS 1/2

Site Location

GLOUCESTER RD REC
LINDEN PARK
LITTLEHAMPTON
BN17 7BS

Drawn by VV	Checked by SB	Approved by JR
Date Drawn 22.12.21	Date Checked 22.12.21	Date Approved 22.12.21
Site Code LTH1	Drawing Number P1808-232-GA-008-B	