



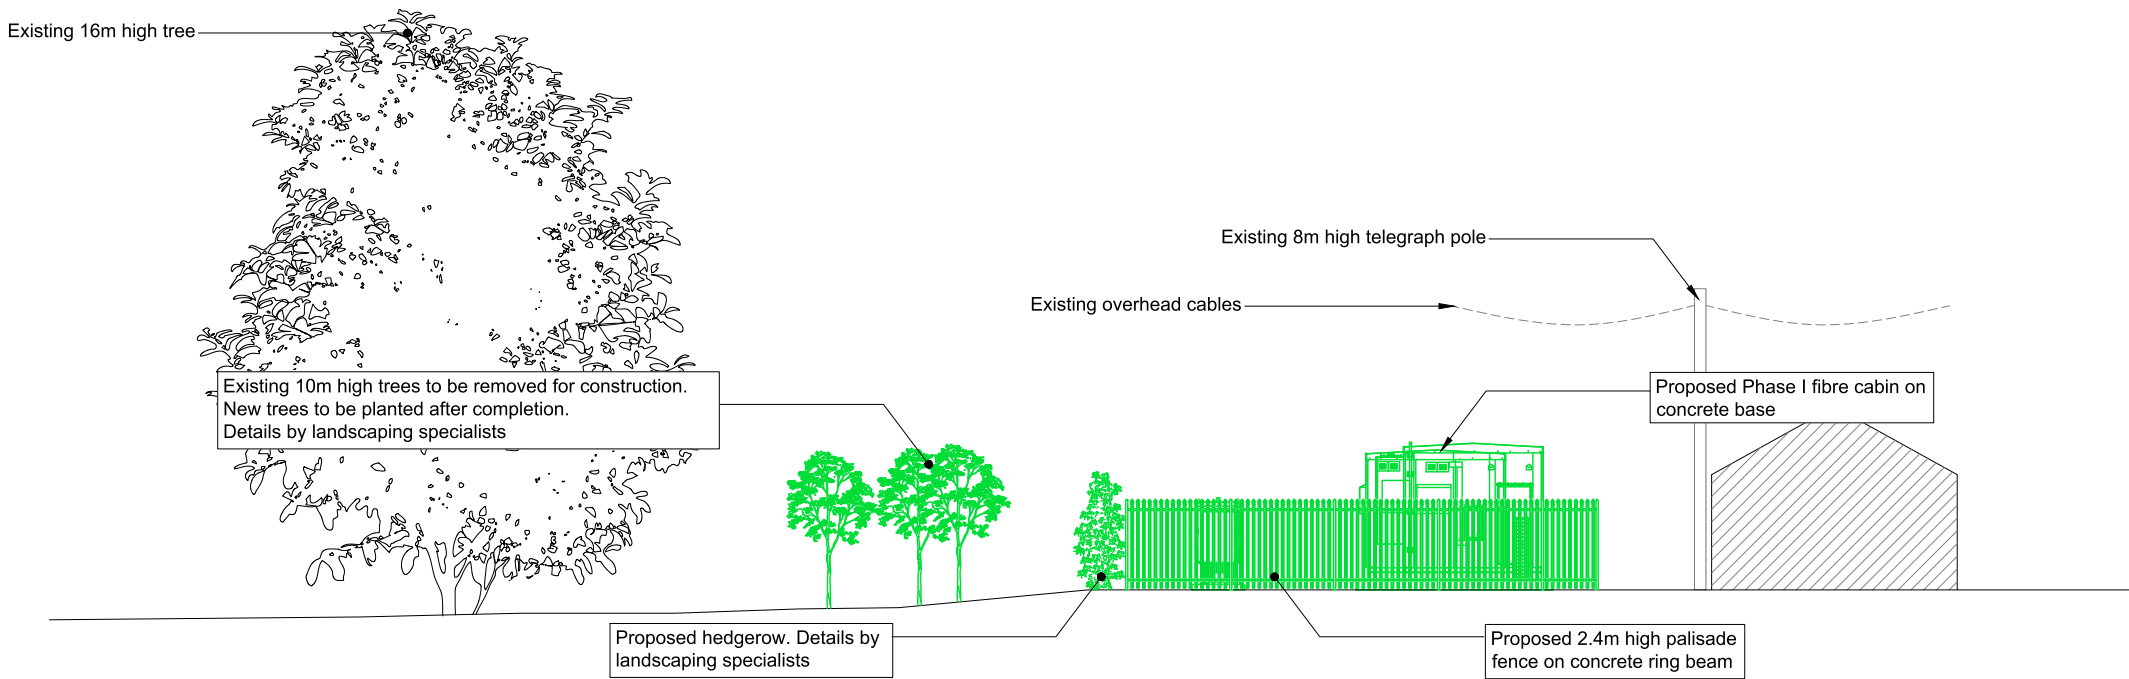


Proposed South-West Site Elevation
(Scale 1:200)

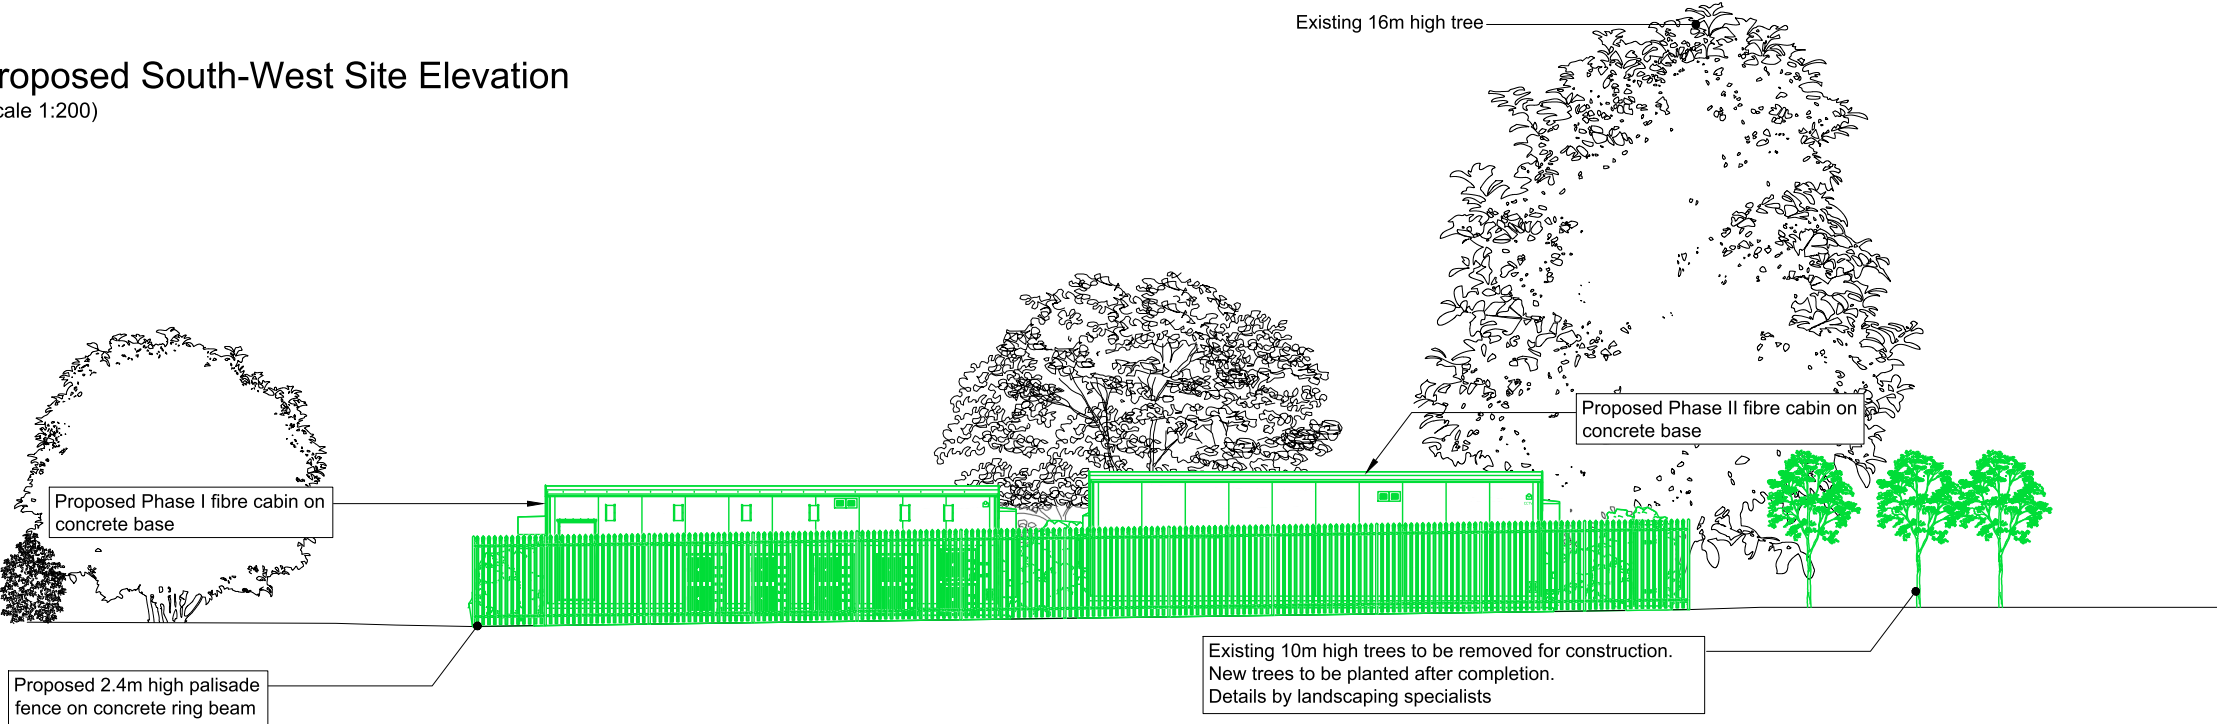

Proposed South-East Site Elevation
(Scale 1:200)

Proposed Site Elevations
(Scale 1:200)

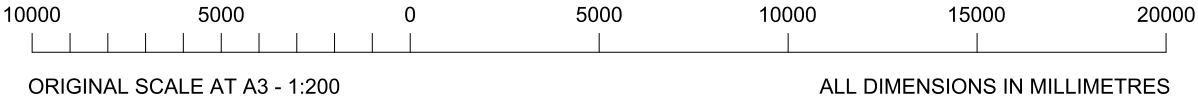

- NOTES
1. This drawing to be read in conjunction with drawing series 001-009.
 2. All dimensions are in mm unless otherwise noted.

B	FENCE & CABIN AMENDMENT	21.01.22	ZS
A	GENERAL ARRANGEMENT ISSUE	22.12.21	VV
REV	DESCRIPTION OF REVISION	DATE	BY



Euro-Tel Design

2 Charnwood House, Marsh Road, Bristol BS3 2NA
tel :0117 966 5526 web: euro-tel-design.com



CityFibre

15 Bedford Street, London WC2E 9HE t: 0203 5100 602 www.cityfibre.com

Drawing Title
PROPOSED SITE ELEVATIONS 2/2

Site Location
**GLOUCESTER RD REC
LINDEN PARK
LITTLEHAMPTON
BN17 7BS**

Drawn by VV	Checked by SB	Approved by JR
Date Drawn 22.12.21	Date Checked 22.12.21	Date Approved 22.12.21
Site Code LTH1	Drawing Number P1808-232-GA-009-B	