


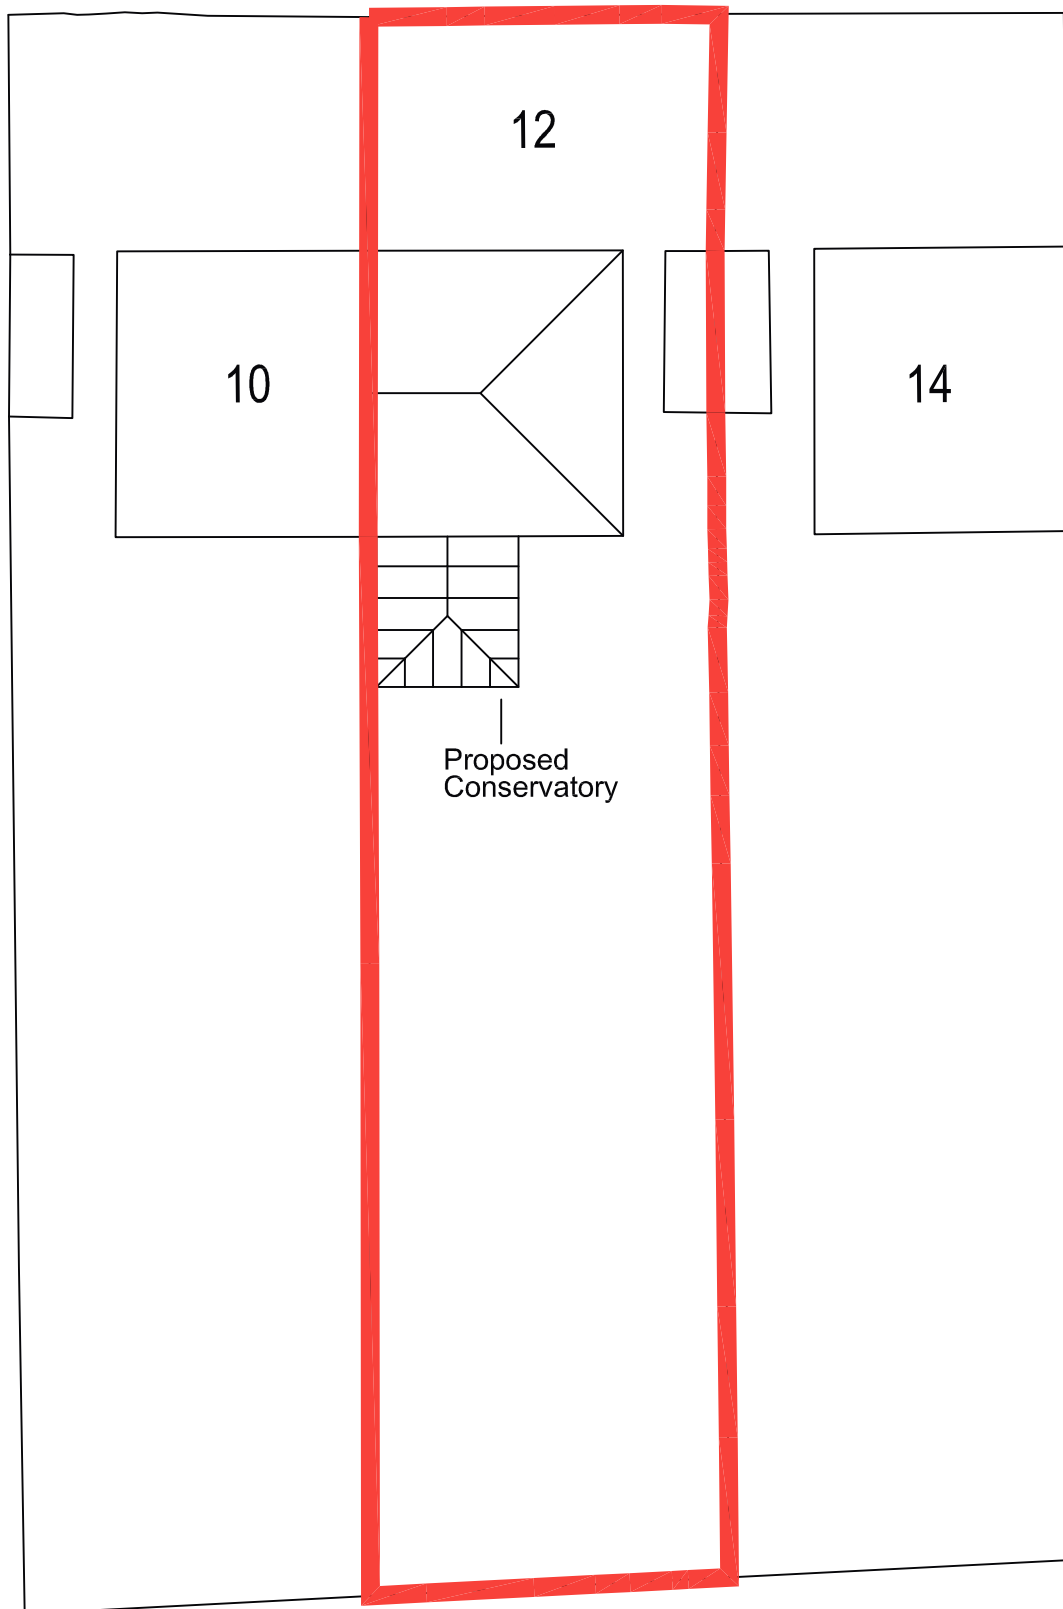

12 BELL DAVIES ROAD, LITTLEHAMPTON
BLOCK / ROOF PLAN 1:200