



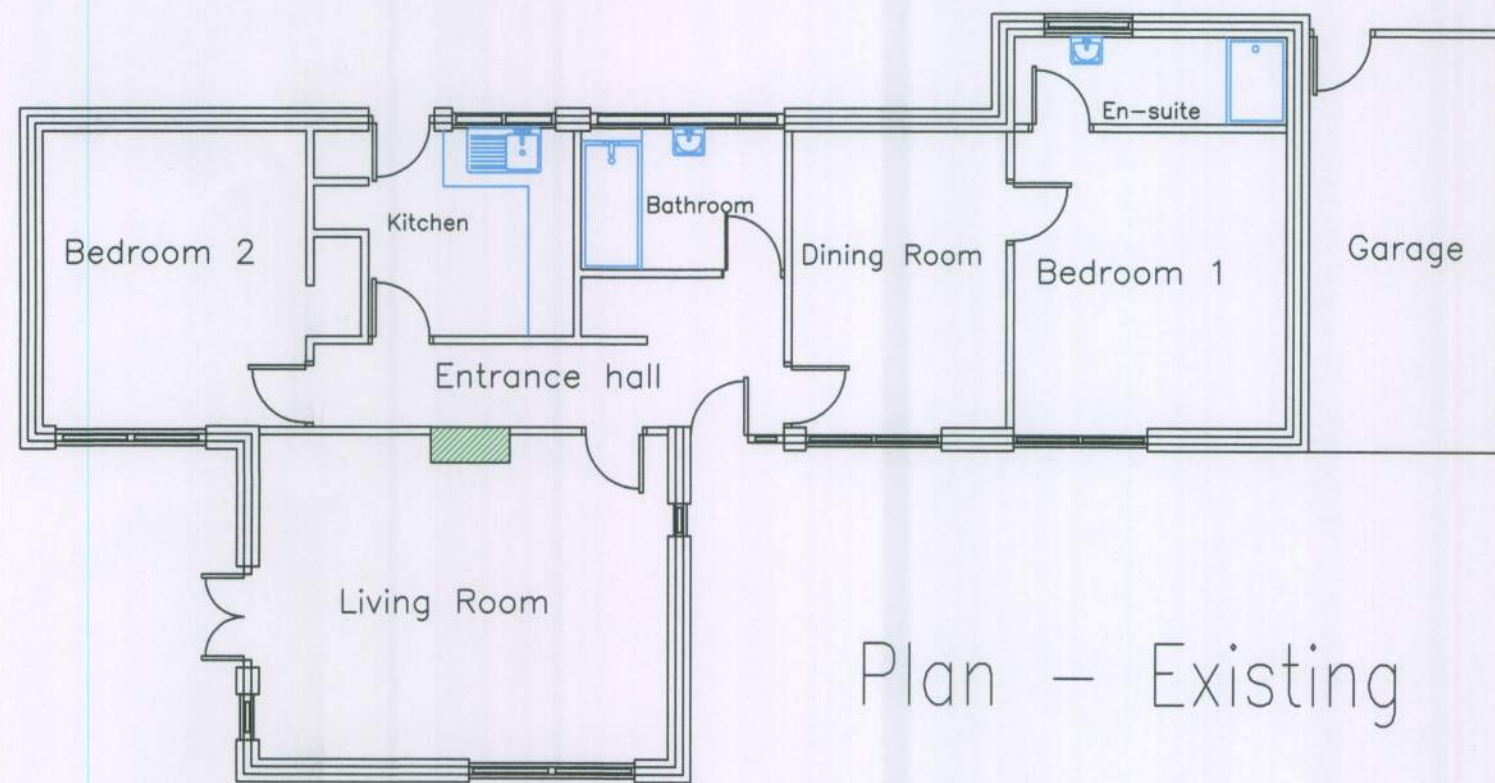

Plan – Existing

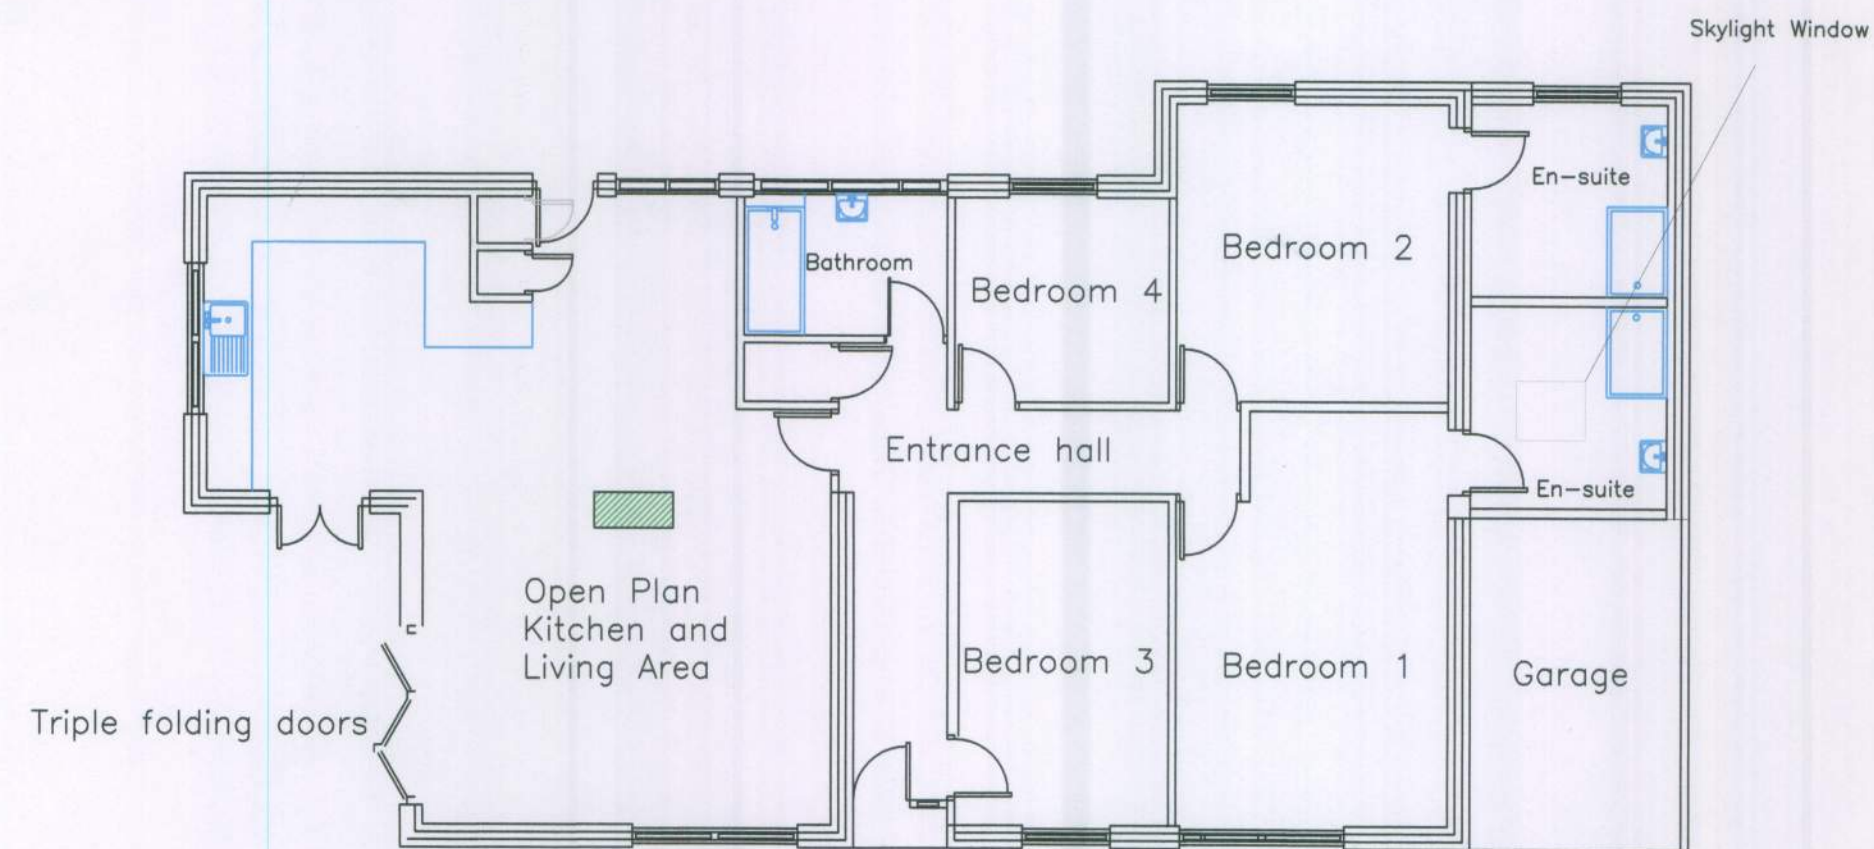

Plan – Proposed

Revision		Date
Address		43 Holly Drive Littlehampton West Sussex
Drawing Title		Existing and proposed Plan
Drawn	Revision	
CB		
Date	Scale	
March 2012	1/100	
Drawing Number		43HollyDrive/CB/01