DO NOT SCALE: CONTRACTOR TO CHECK ALL DIMENSIONS AND REPORT ANY OMISSIONS OR ERRORS

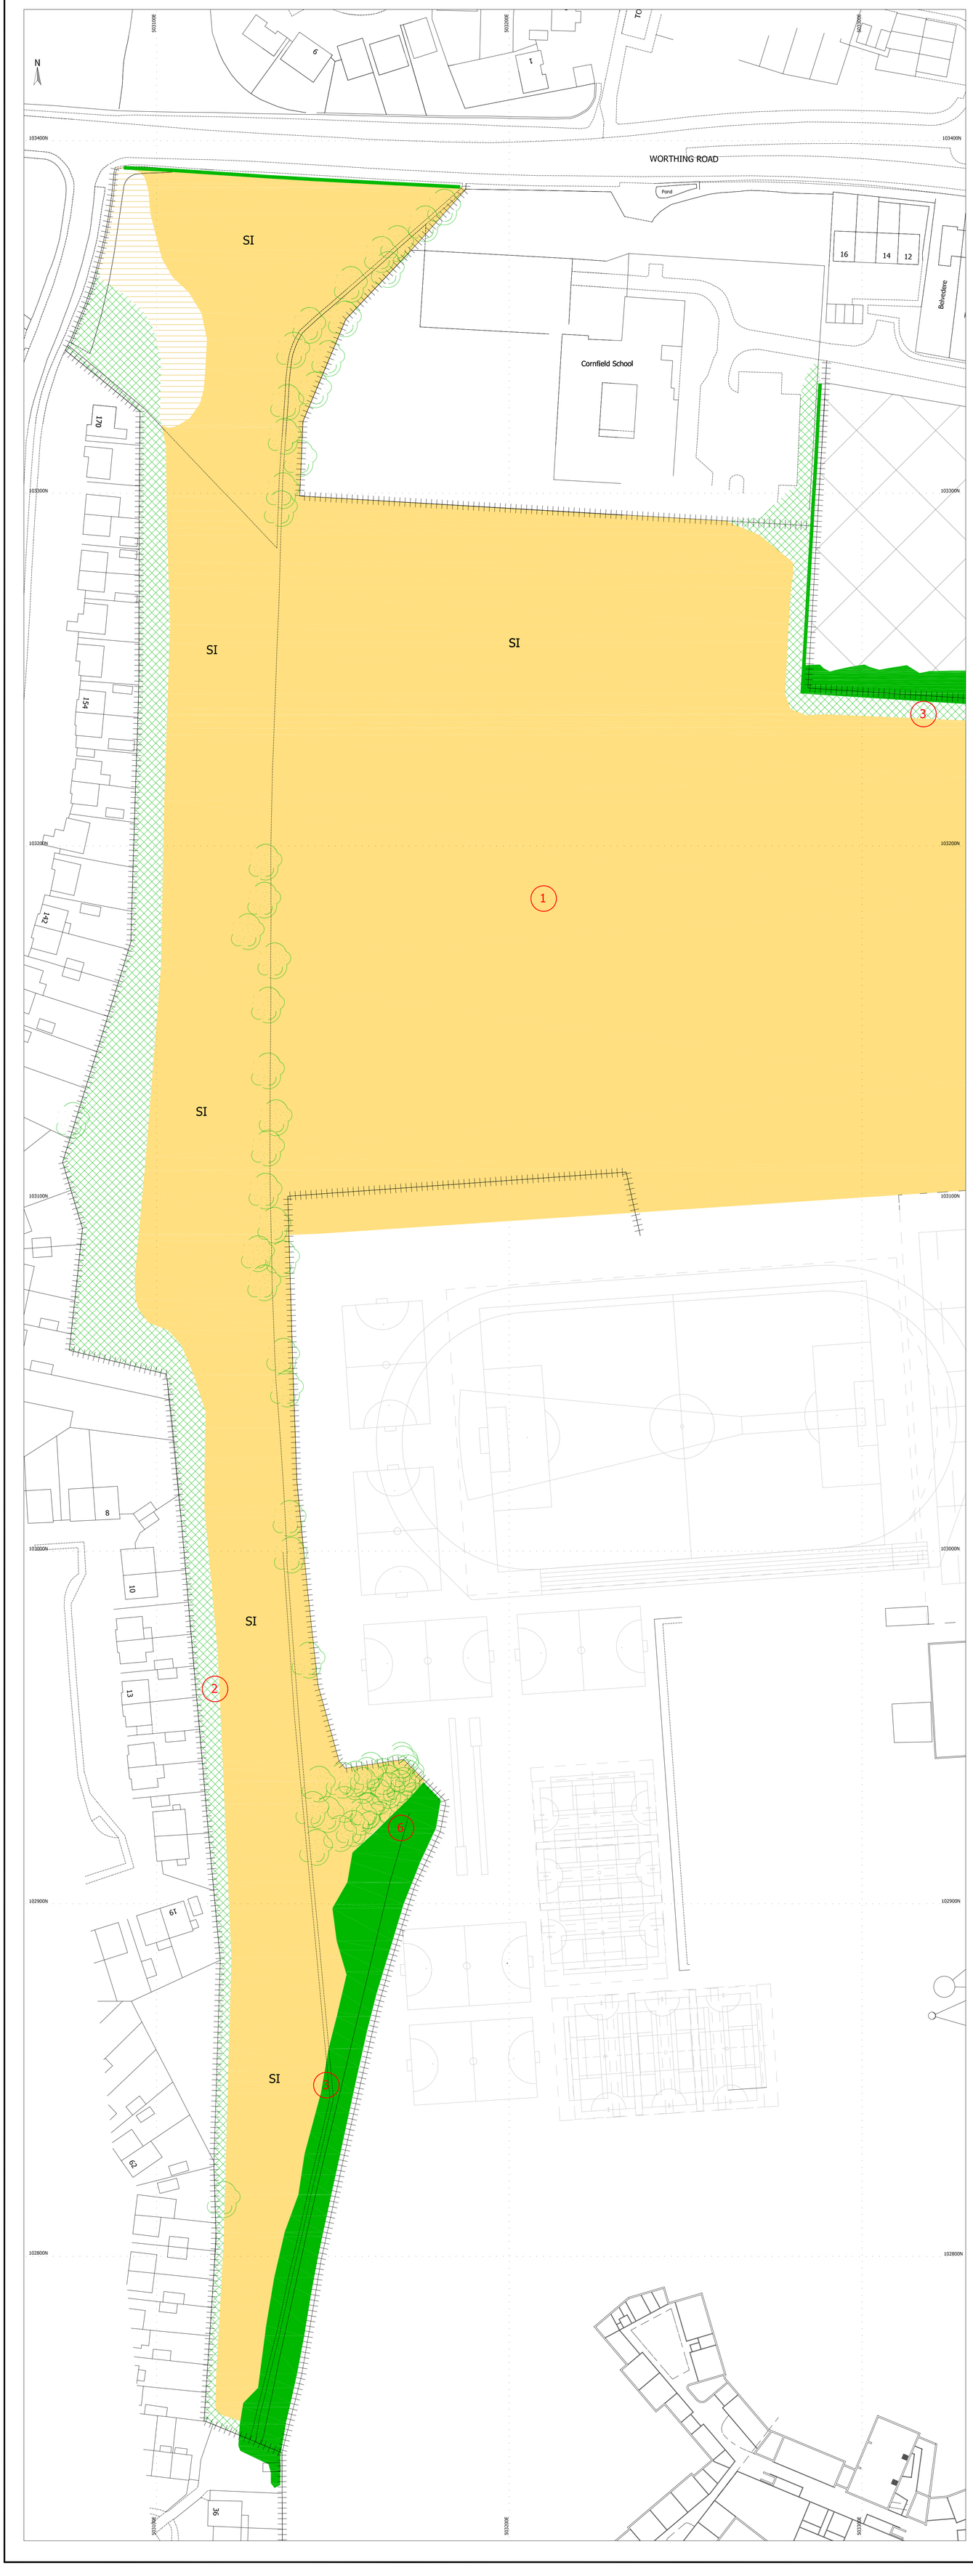

KEY:

- FENCE
- GRASSLAND - NEUTRAL
- GRASSLAND - AMENITY
- WALL
- INTACT HEDGE, SPECIES POOR
- TALL RUDERAL
- PARKLAND / SCATTERED TREES, MIXED
- SCRUB - DENSE
- WOODLAND, BROADLEAVED - SEMI-NATURAL
- CONIFEROUS, PLANTATION
- CARAVAN SITE
- (5) TARGET NOTE

REPRODUCED FROM THE ORDNANCE SURVEY MAP WITH THE SANCTION OF THE CONTROLLER OF H.M.STATIONERY OFFICE, CROWN COPYRIGHT RESERVED
LICENCE No. 100030893

REV	DESCRIPTION	BY	CHK	APP	DATE

GREENCORE

EMPRESS HOUSE
12 EMPRESS ROAD
LYNDHURST, HAMPSHIRE
SO43 7AE

TEL: +44 (0)23 8028 3226
FAX: +44 (0)23 8028 2623
e-mail: enviro.lyndhurst@wyg.com

Project:

NORTH LITTLEHAMPTON

Drawing Title:

HABITAT SURVEY (1)

Scale @ A0	Drawn	Date	Checked	Date	Approved	Date
1:500	DP	11/12/09	CRM	11/12/09	SB	11/12/09

Project No.	Office	Type	Drawing No.	Revision
A044029-2	3804	ENV	GLTD/A044029-2/HAB/02	

© **WYG** Group Ltd.