


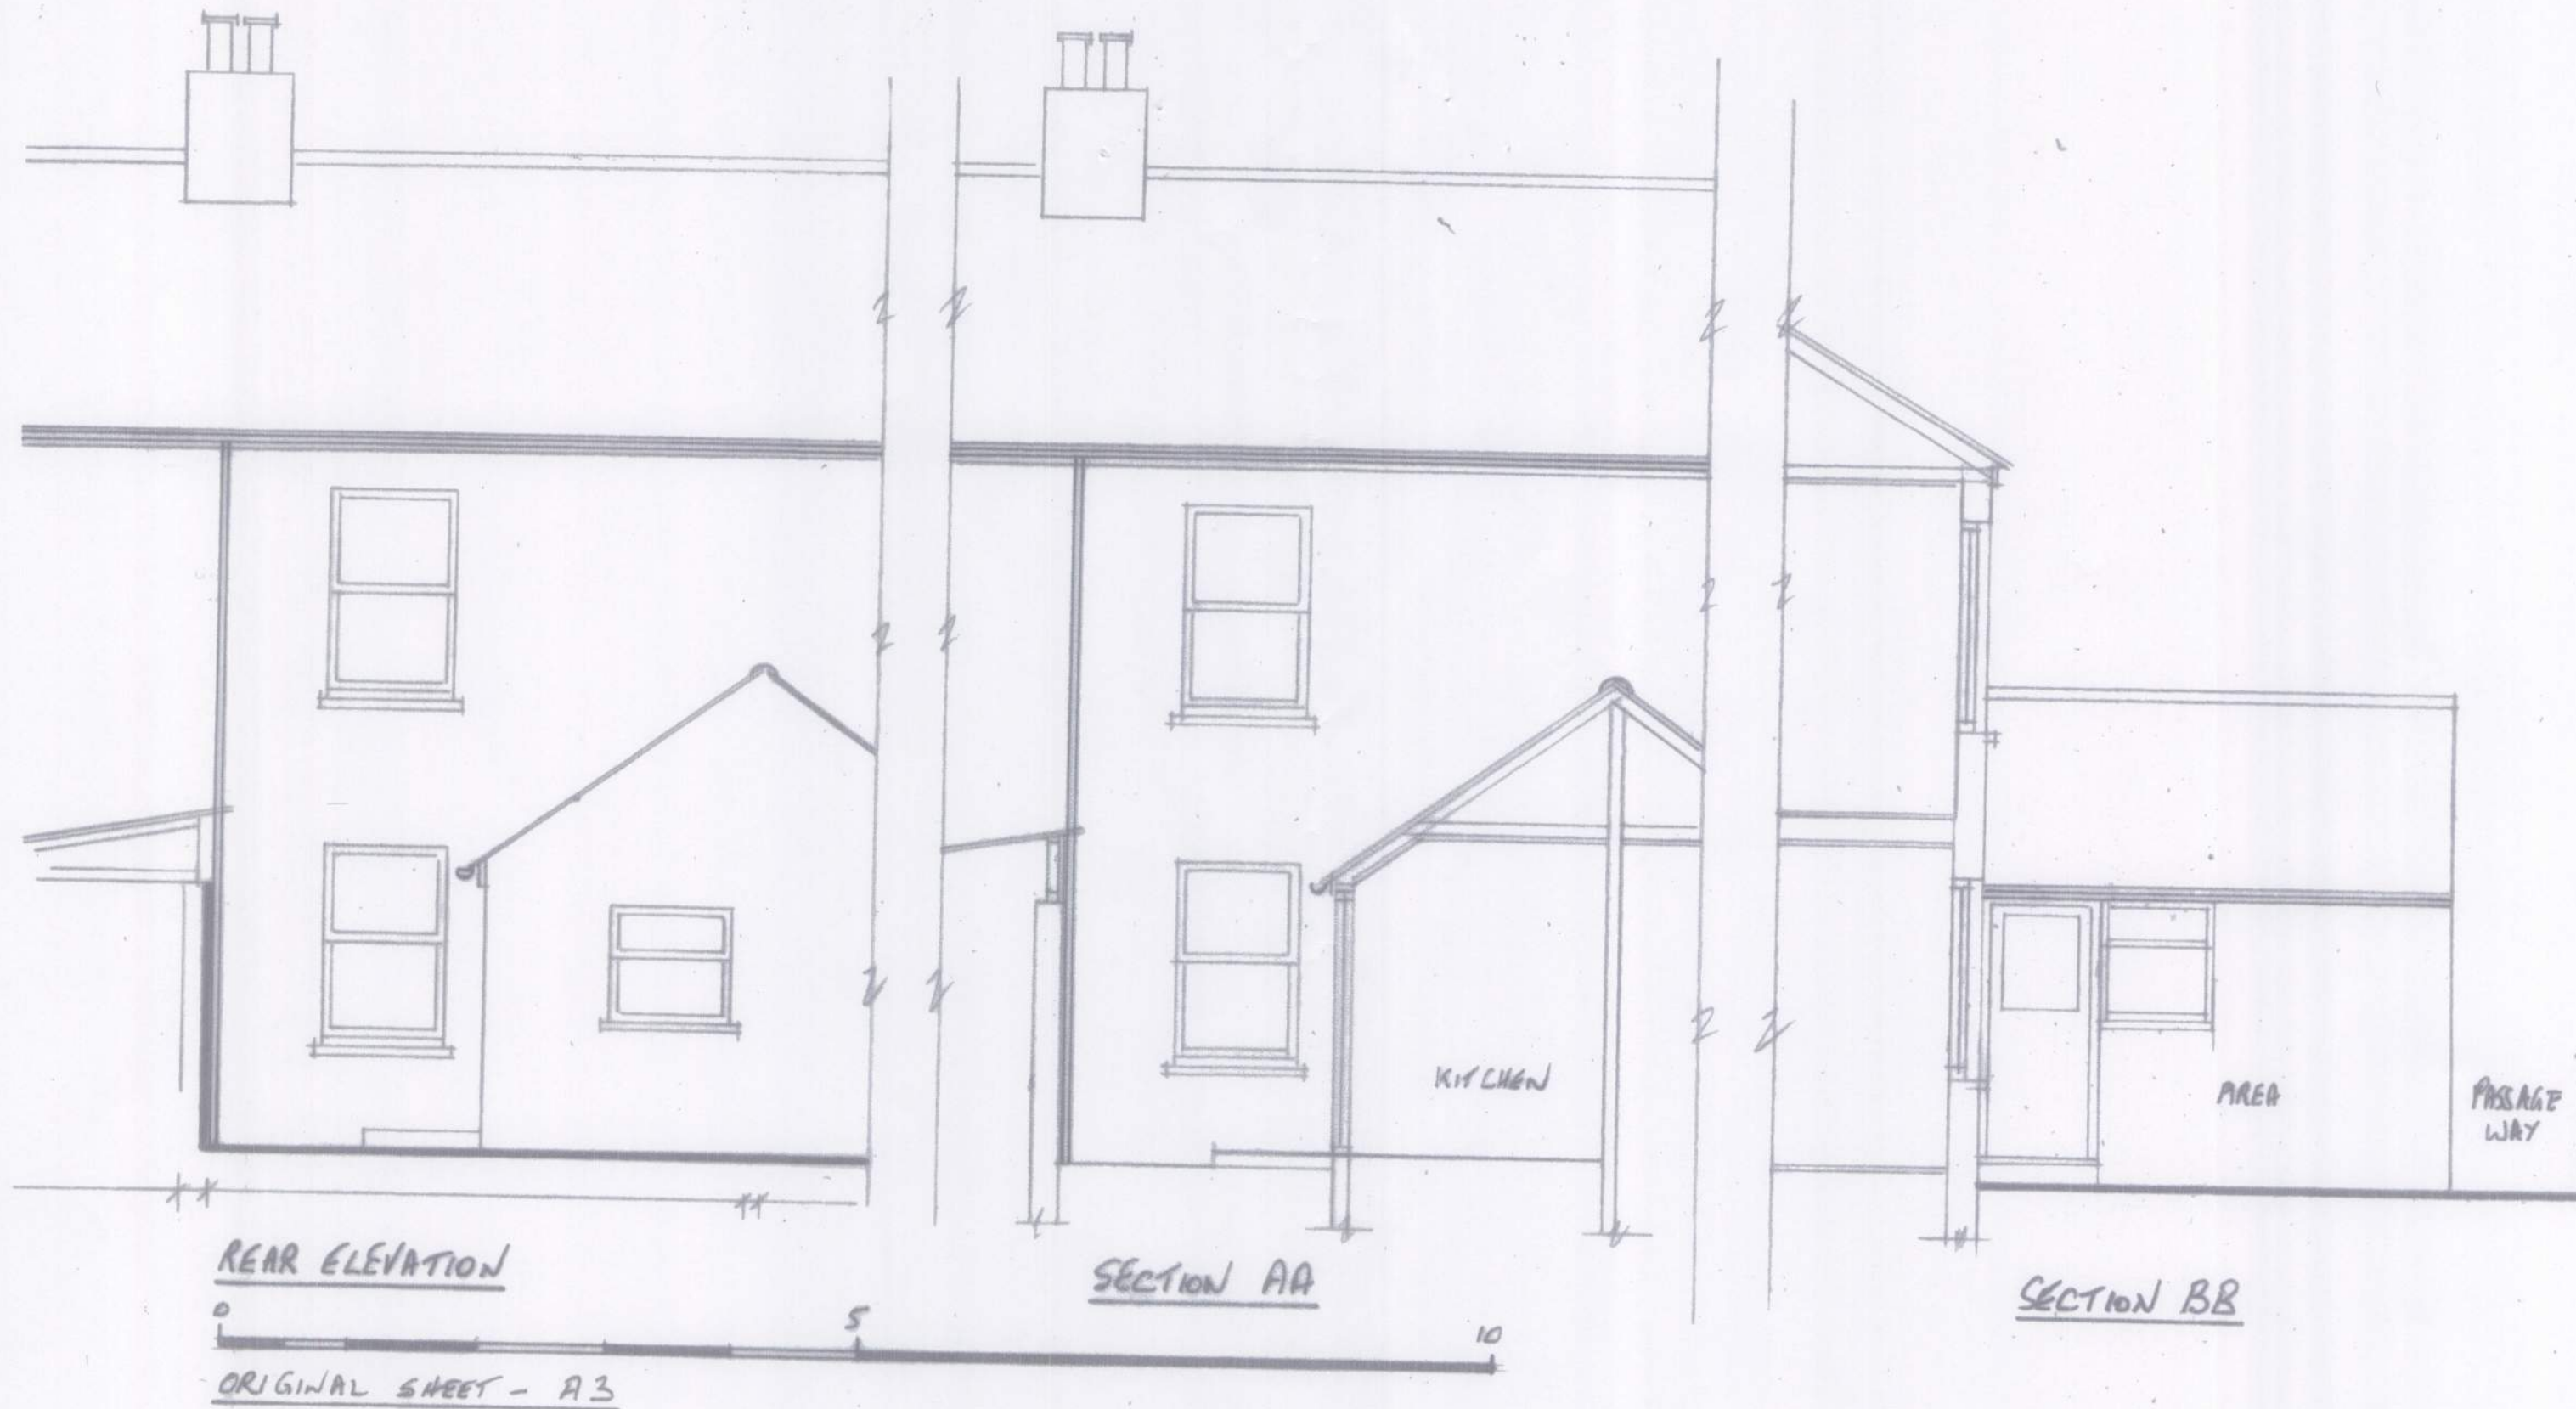

5 SUSSEX STREET WICK
 PROPOSED REAR EXTENSION
 ELEVATION + SECTIONS - EXISTING

SCALE 1:50
 DATE MAR 2014
 DRAWN CC

DRAWING No.
 1095/S/2

CAMPBELL CHARLES ASSOCIATES
 BUILDING SURVEYORS AND DESIGNERS

2 SAINT MARTINS PLACE, BRIGHTON BN2 3LE