


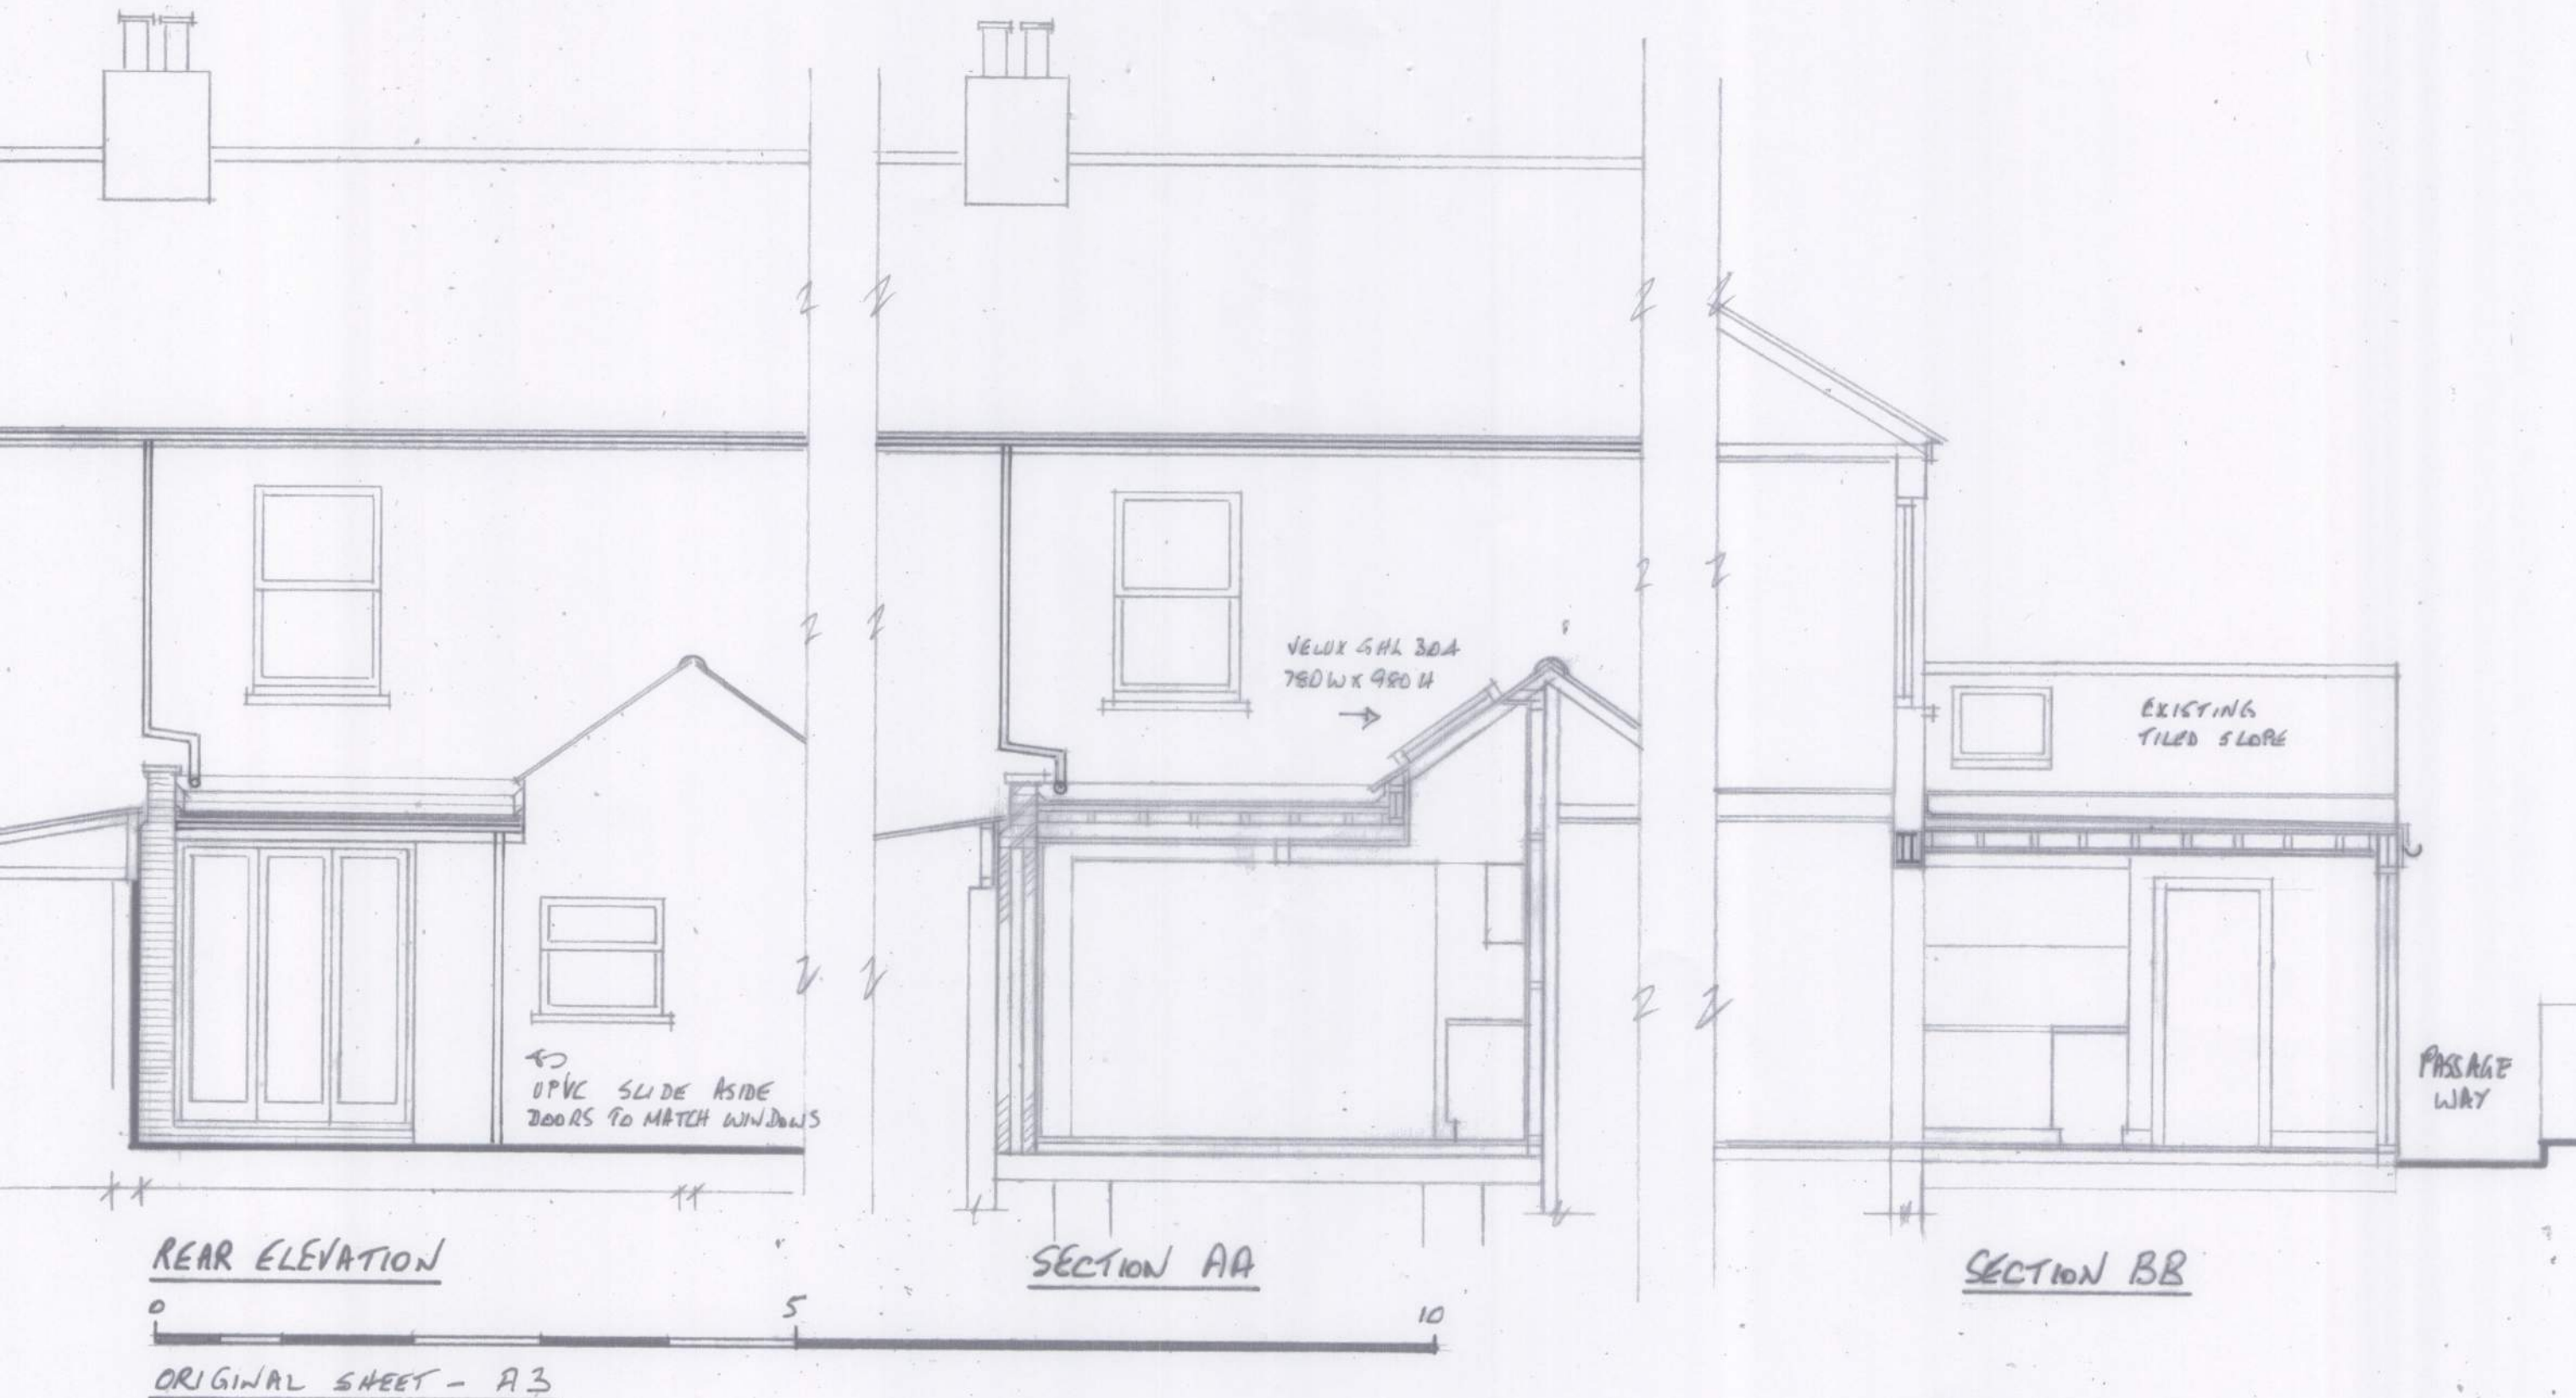

5 SUSSEX STREET WICK
PROPOSED REAR EXTENSION
ELEVATION + SECTIONS - PROPOSED

SCALE 1:50
DATE MAR 2014
DRAWN CC

DRAWING No.
1095/P/2

CAMPBELL CHARLES ASSOCIATES
BUILDING SURVEYORS AND DESIGNERS

2 SAINT MARTINS PLACE, BRIGHTON BN2 3LE