



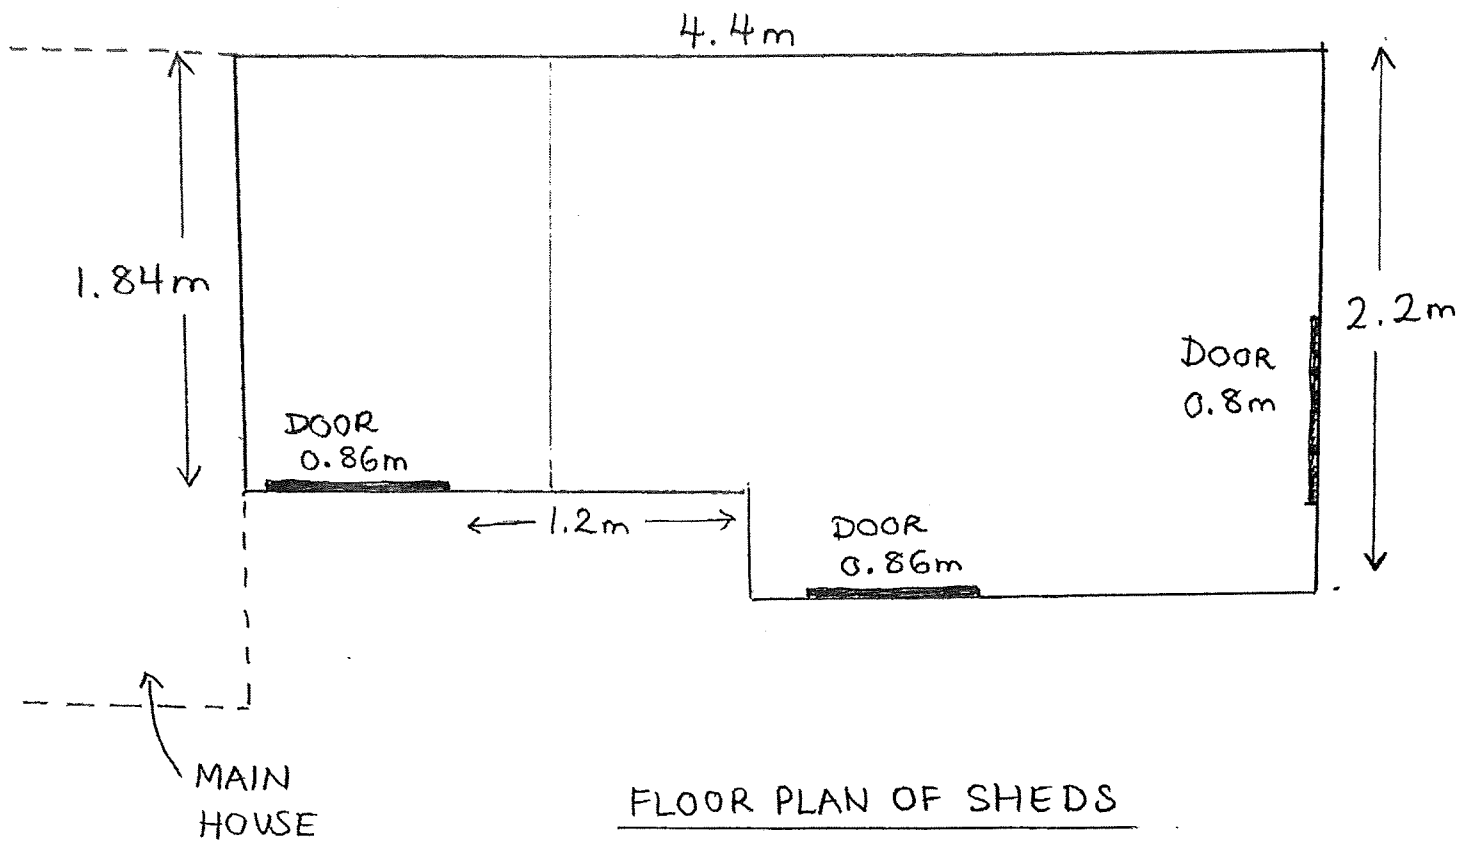

FLOOR PLAN OF SHEDS
NO CHANGE PROPOSED

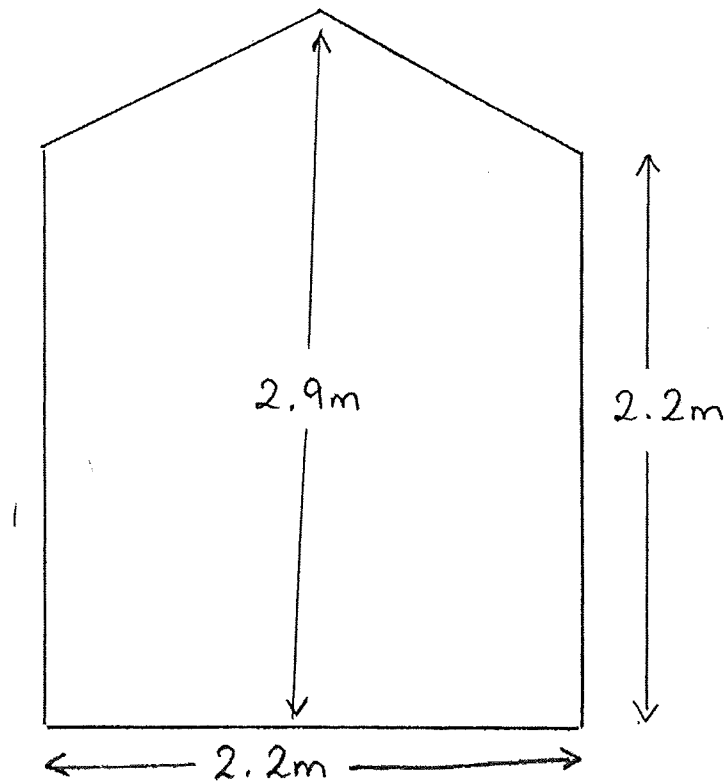

CROSS-SECTION OF SHEDS