
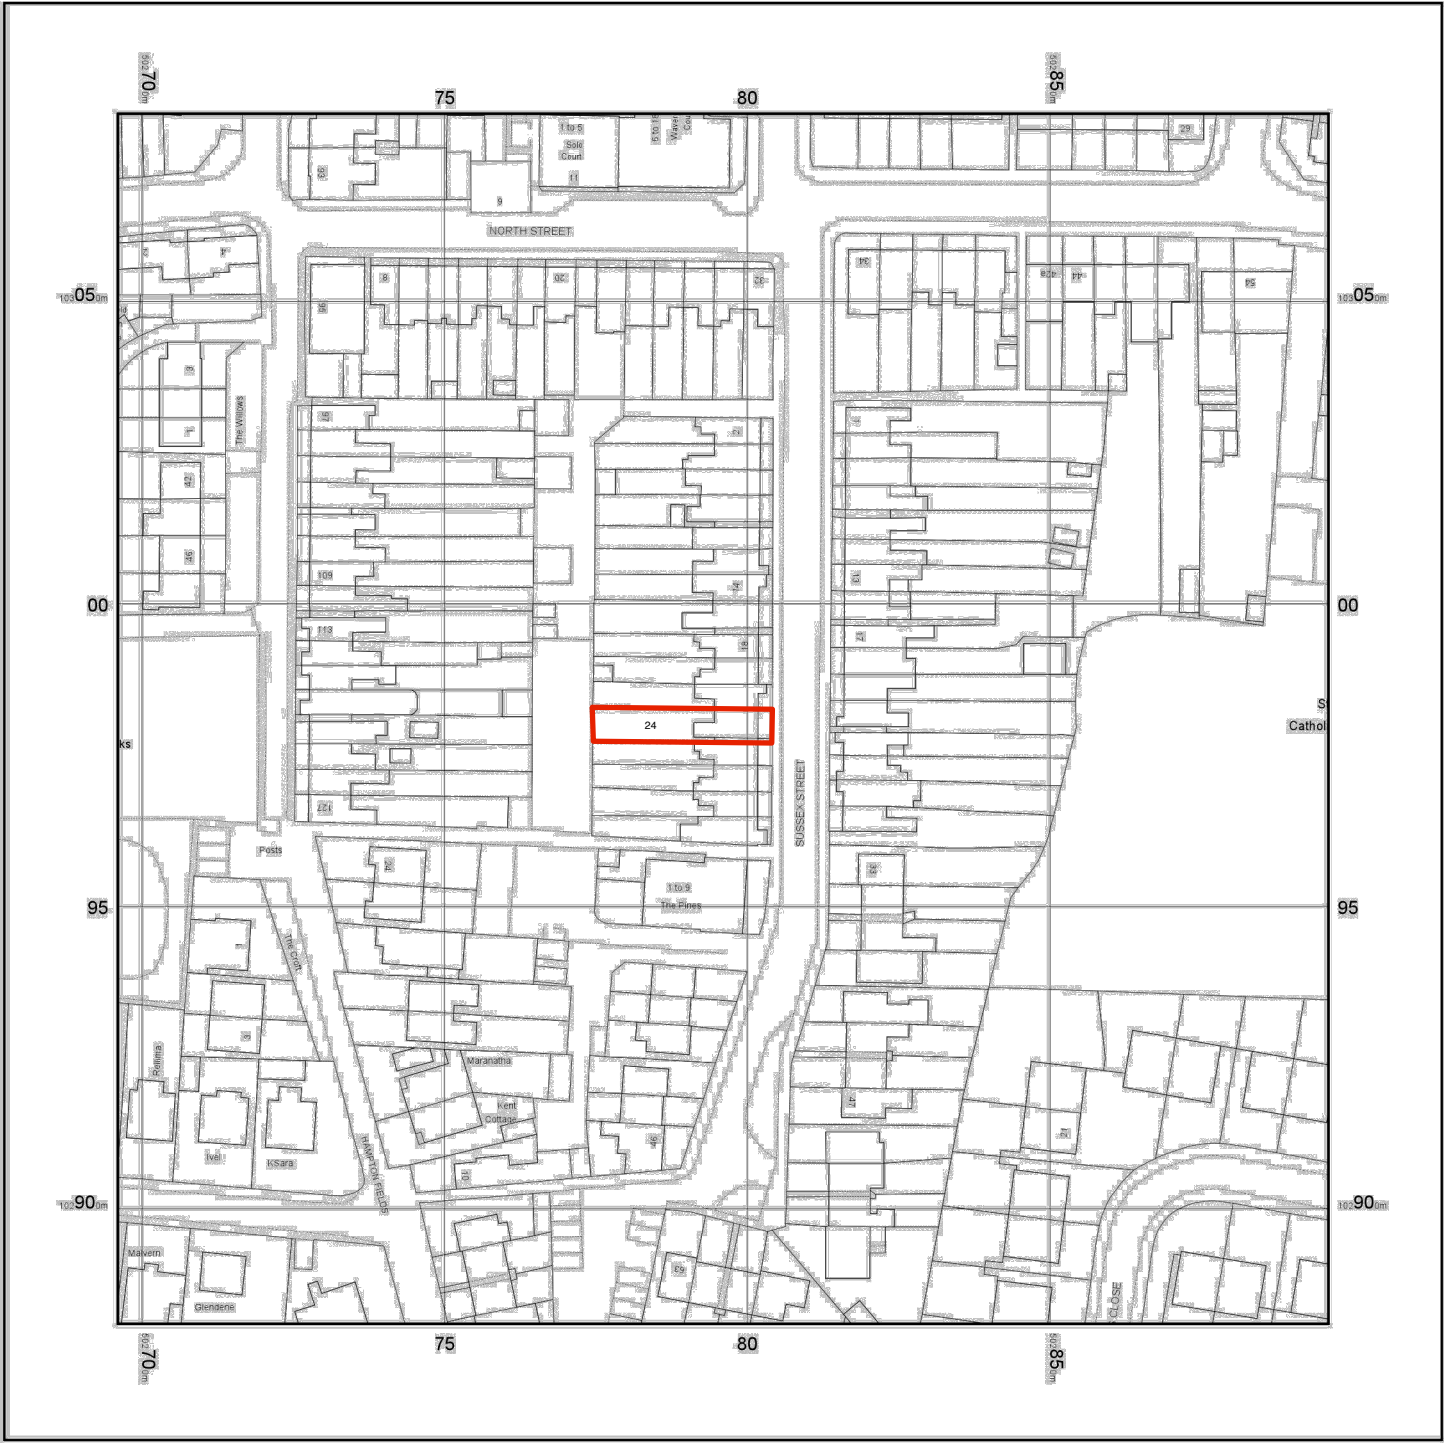


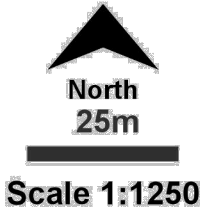


© Crown copyright and database rights 2019 Ordnance Survey 100048957. The representation of road, track or path is no evidence of a boundary or right of way. The representation of features as lines is no evidence of a property boundary.

Supplied by: www.ukmapcentre.com
Serial No: 156103
Centre Coordinates: 502796, 102981
Production Date: 14/02/2019 14:15:19

24 Sussex Street, Littlehampton, West Sussex BN17 6JD

Location Plan at 1:1250 scale

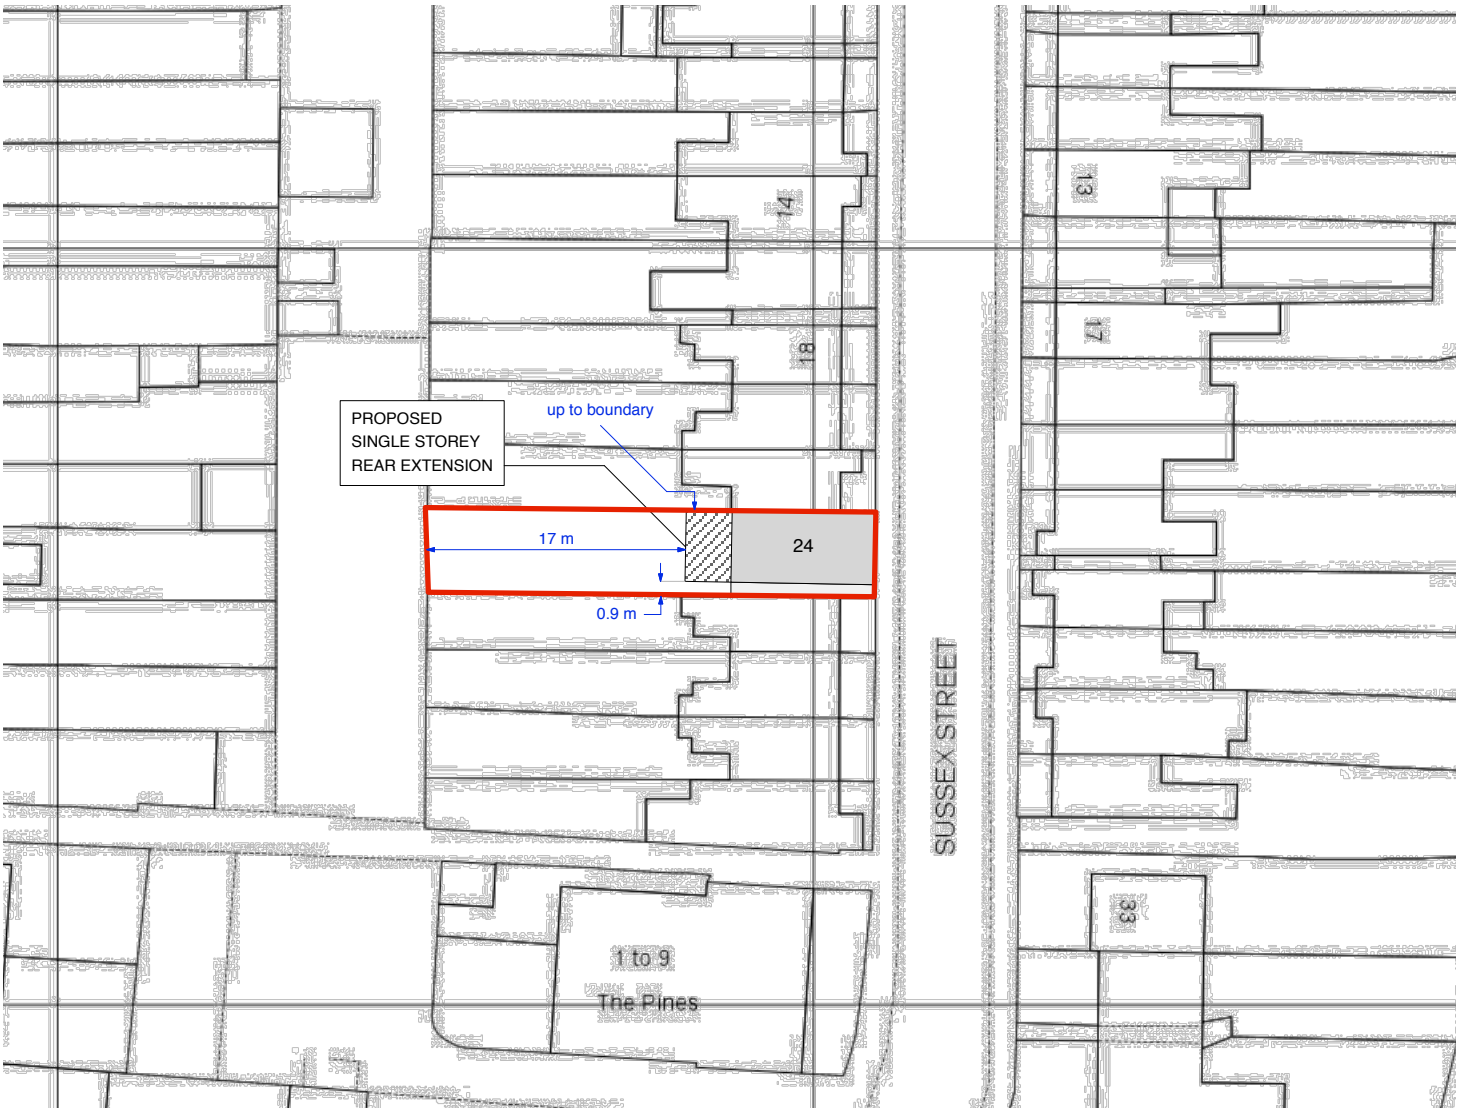

Proposed Site Plan at 1:500 scale

0 10 m
scale bar
DESIGN INTENT