



Note:
Do not scale this drawing except for Planning
purposes
All dimensions to be checked on site



Metres

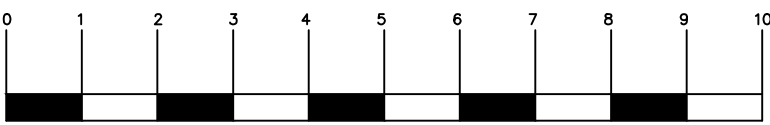

Scale 1: 100

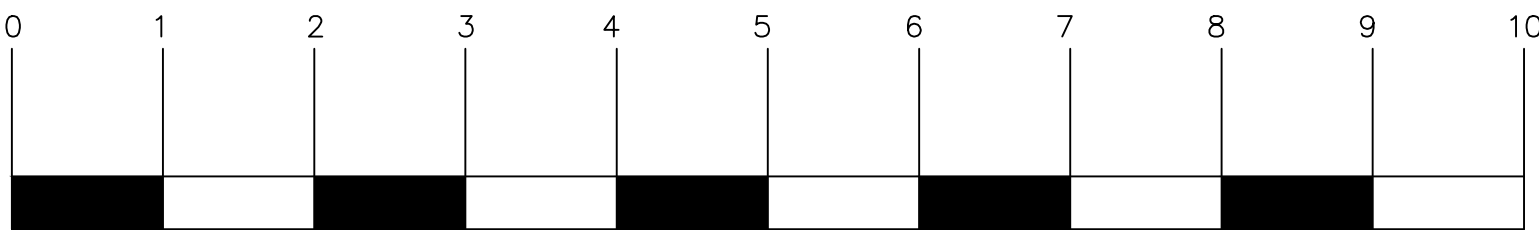

Scale 1: 50
Metres

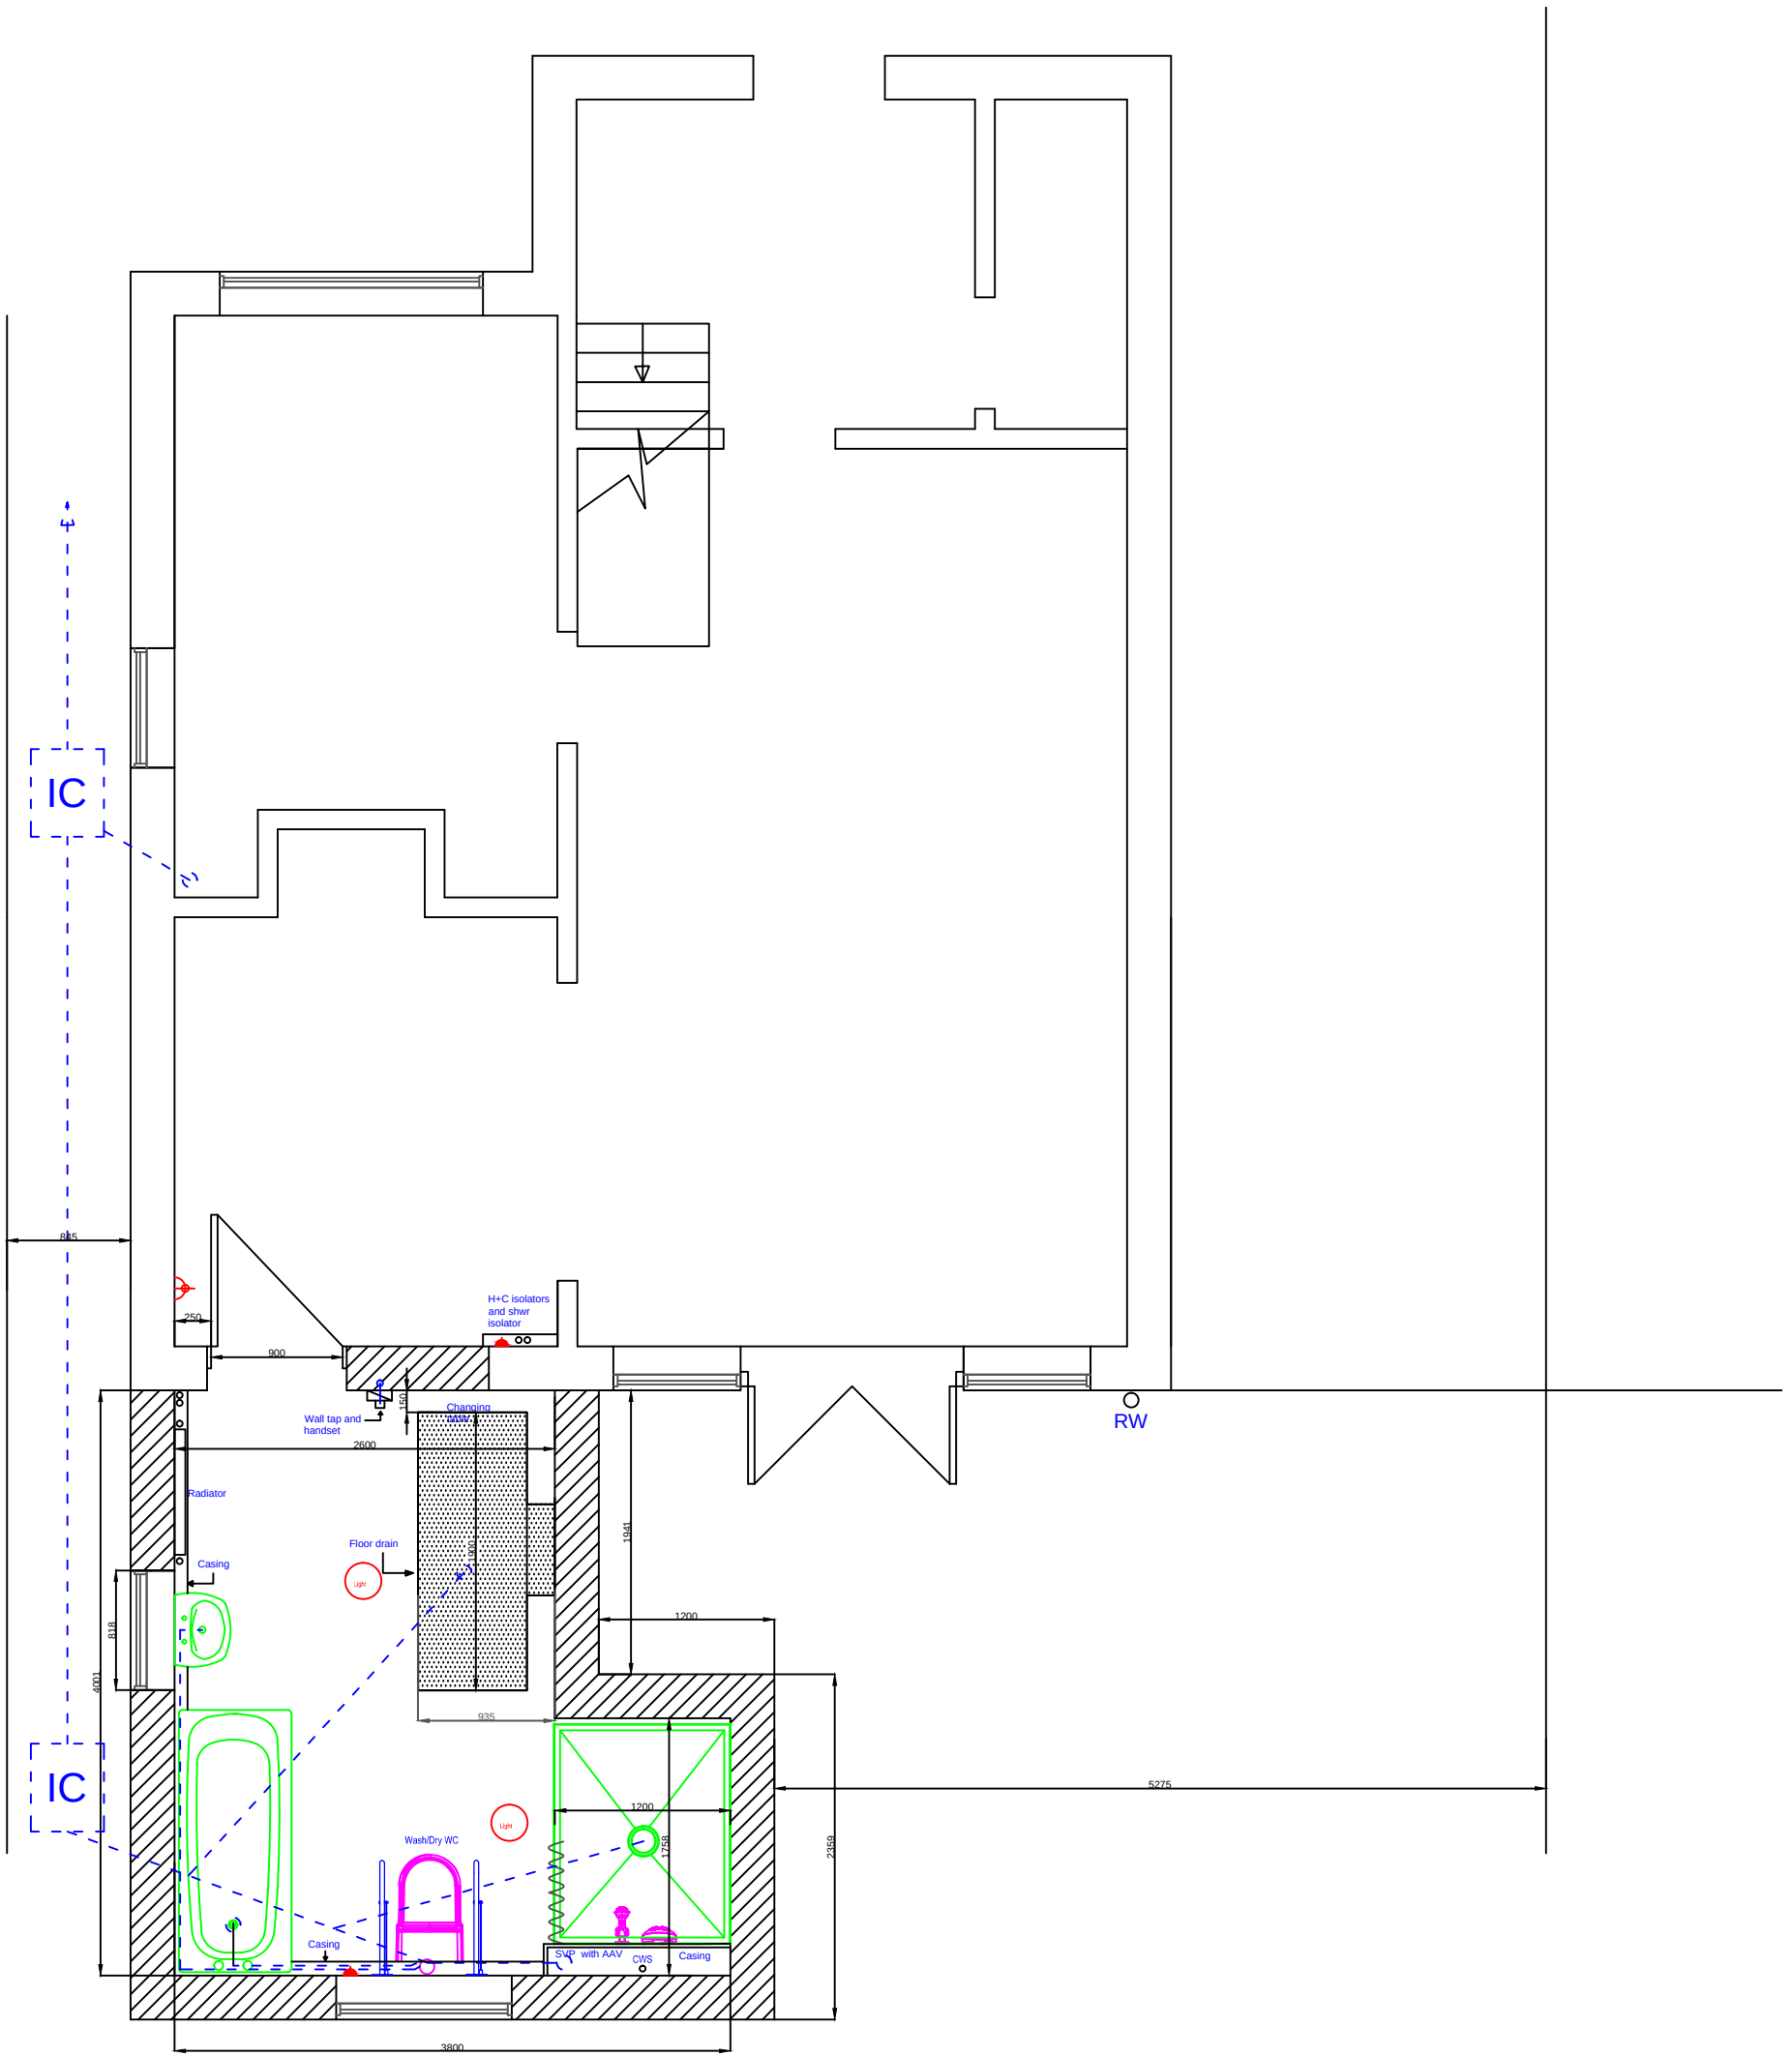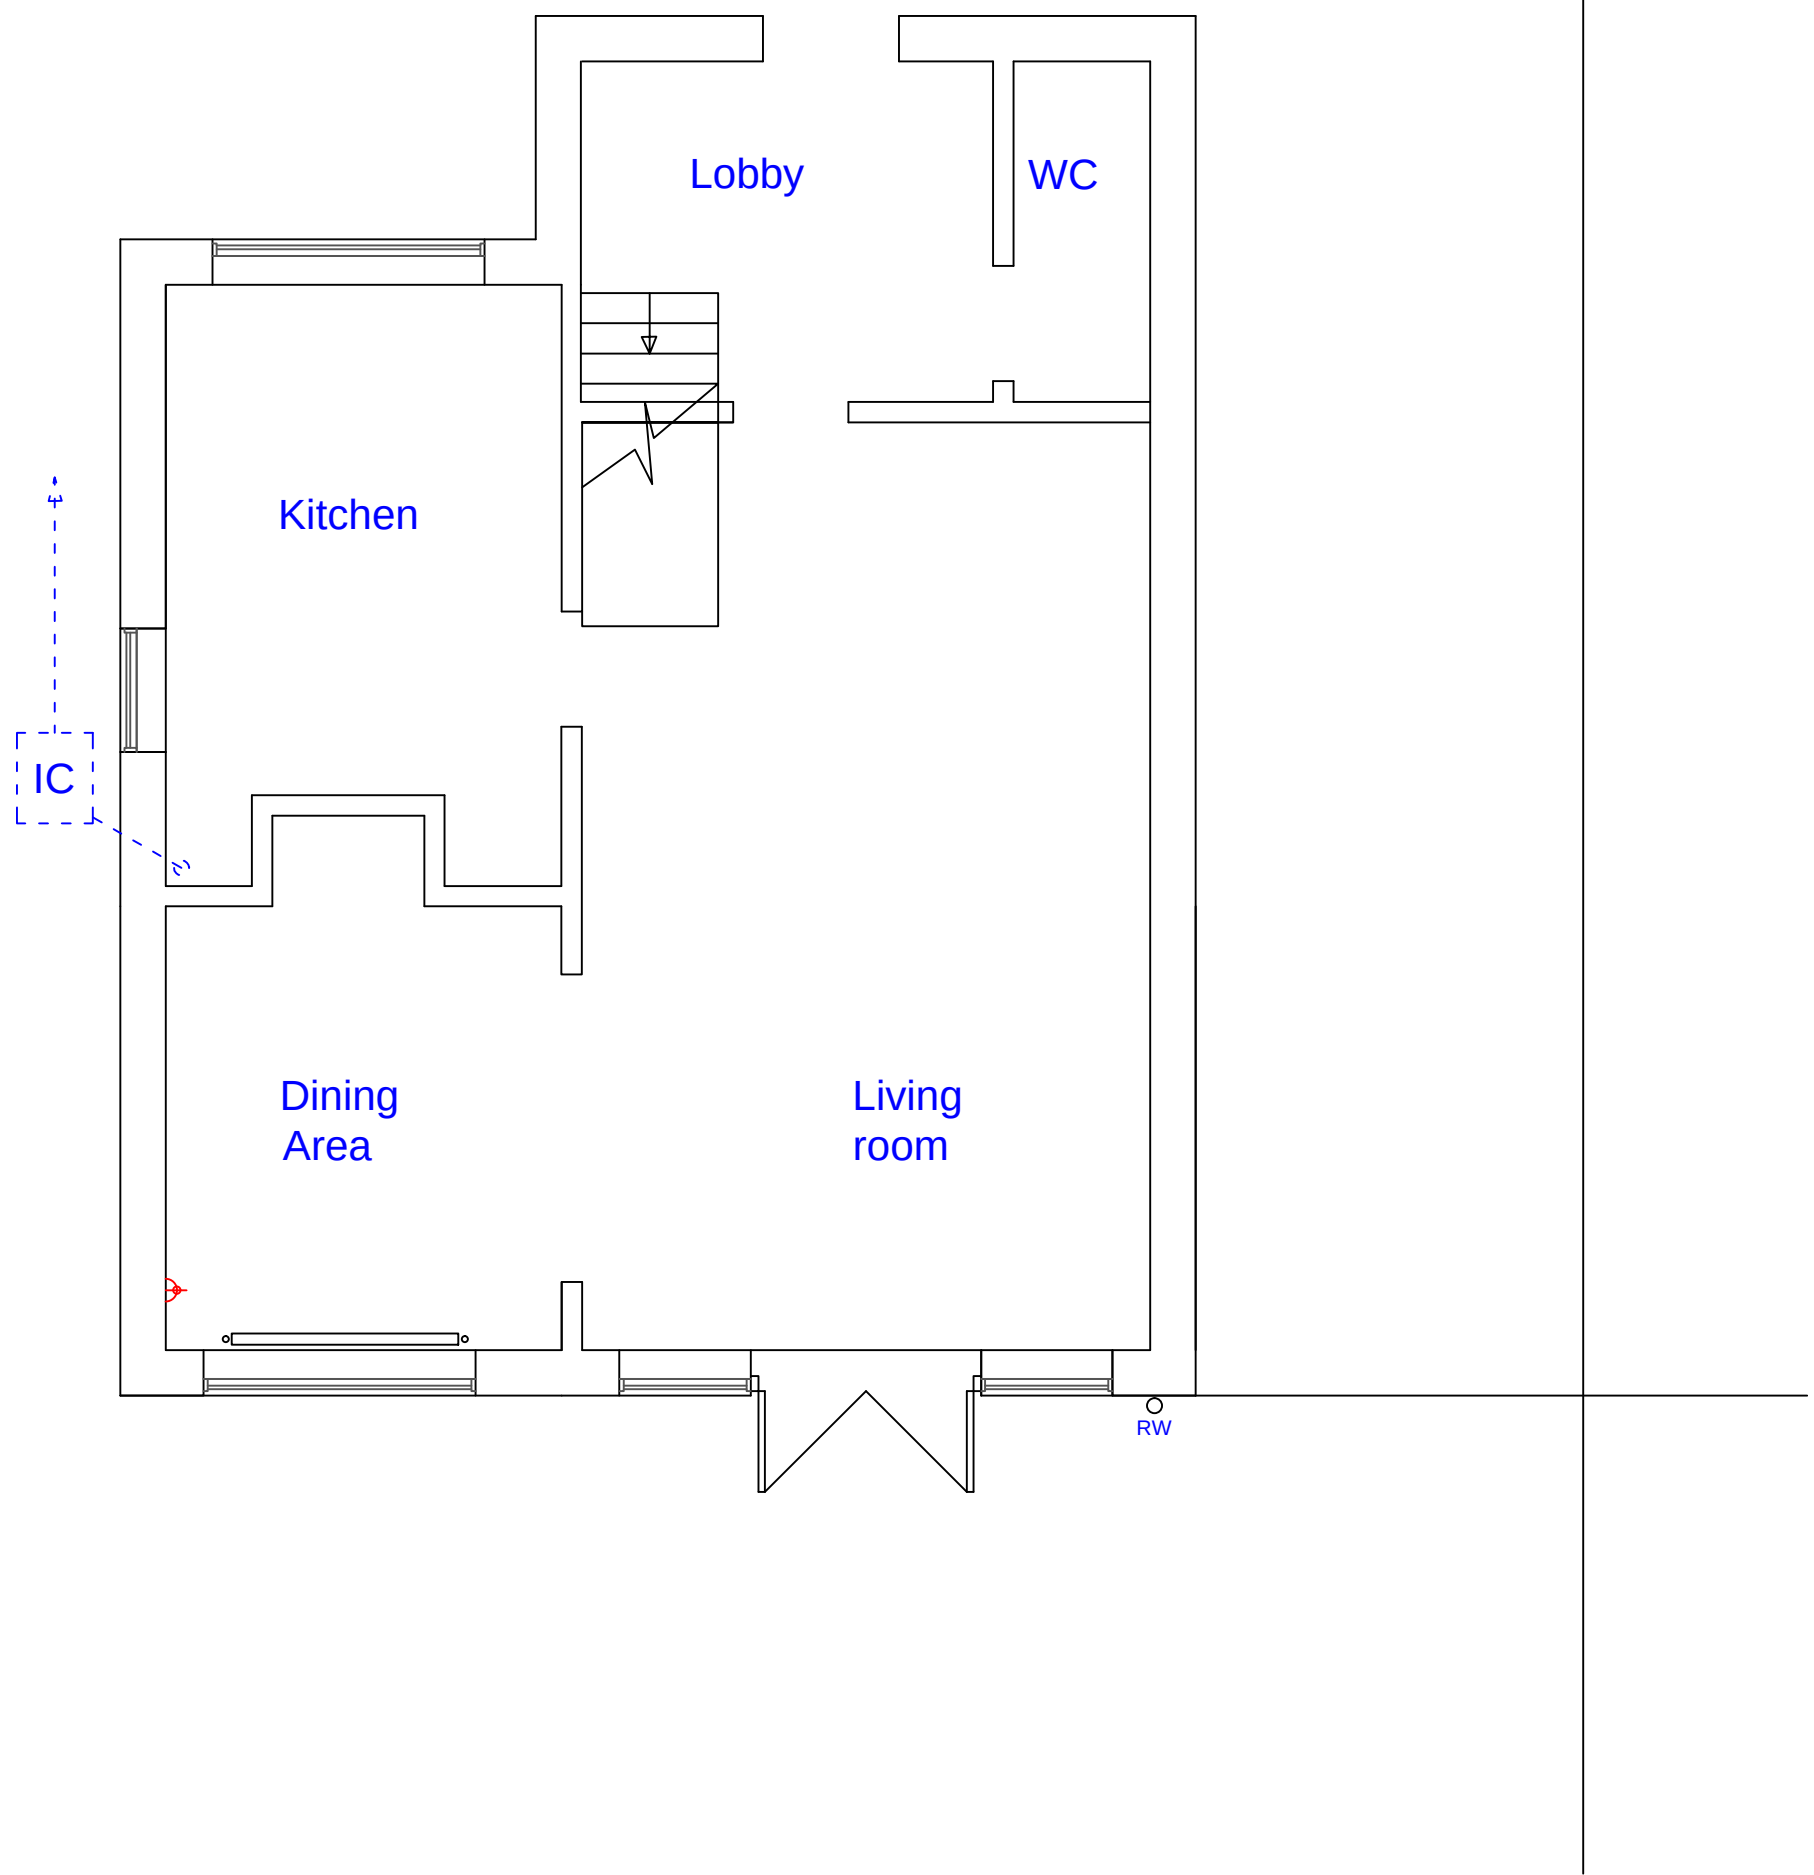


Proposed General Arrangement

Existing General Arrangement



Existing North

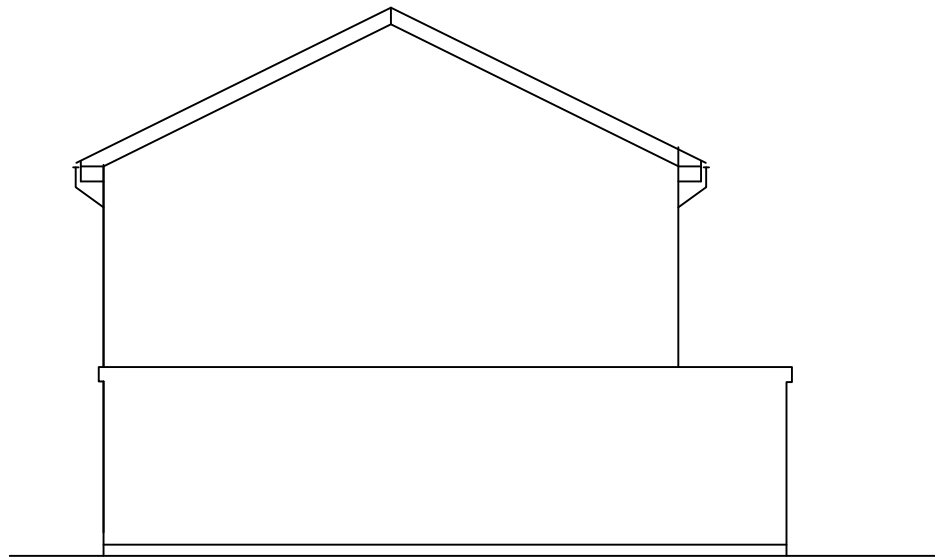


Existing West




Existing East




Proposed North

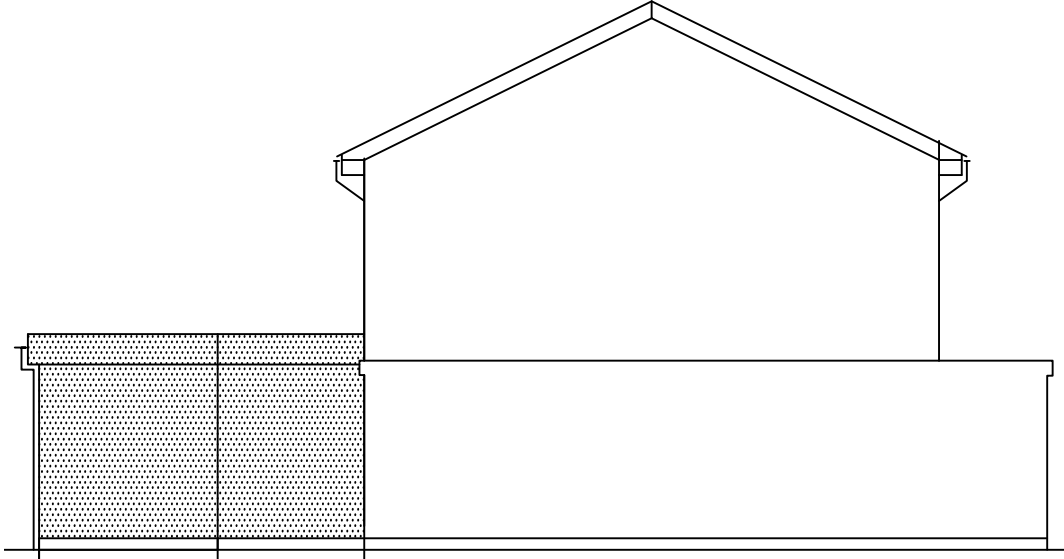

Proposed West

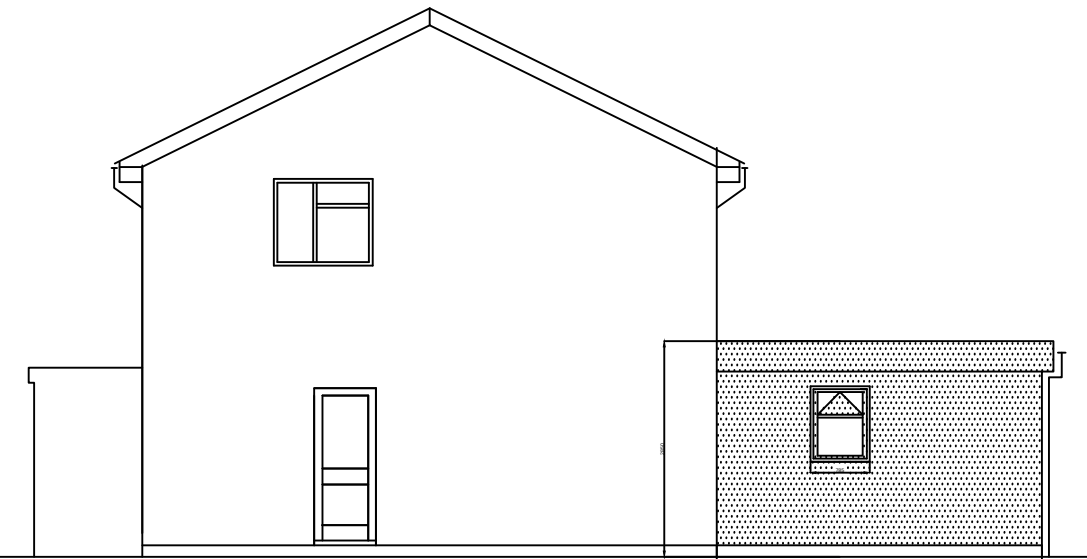

Proposed East

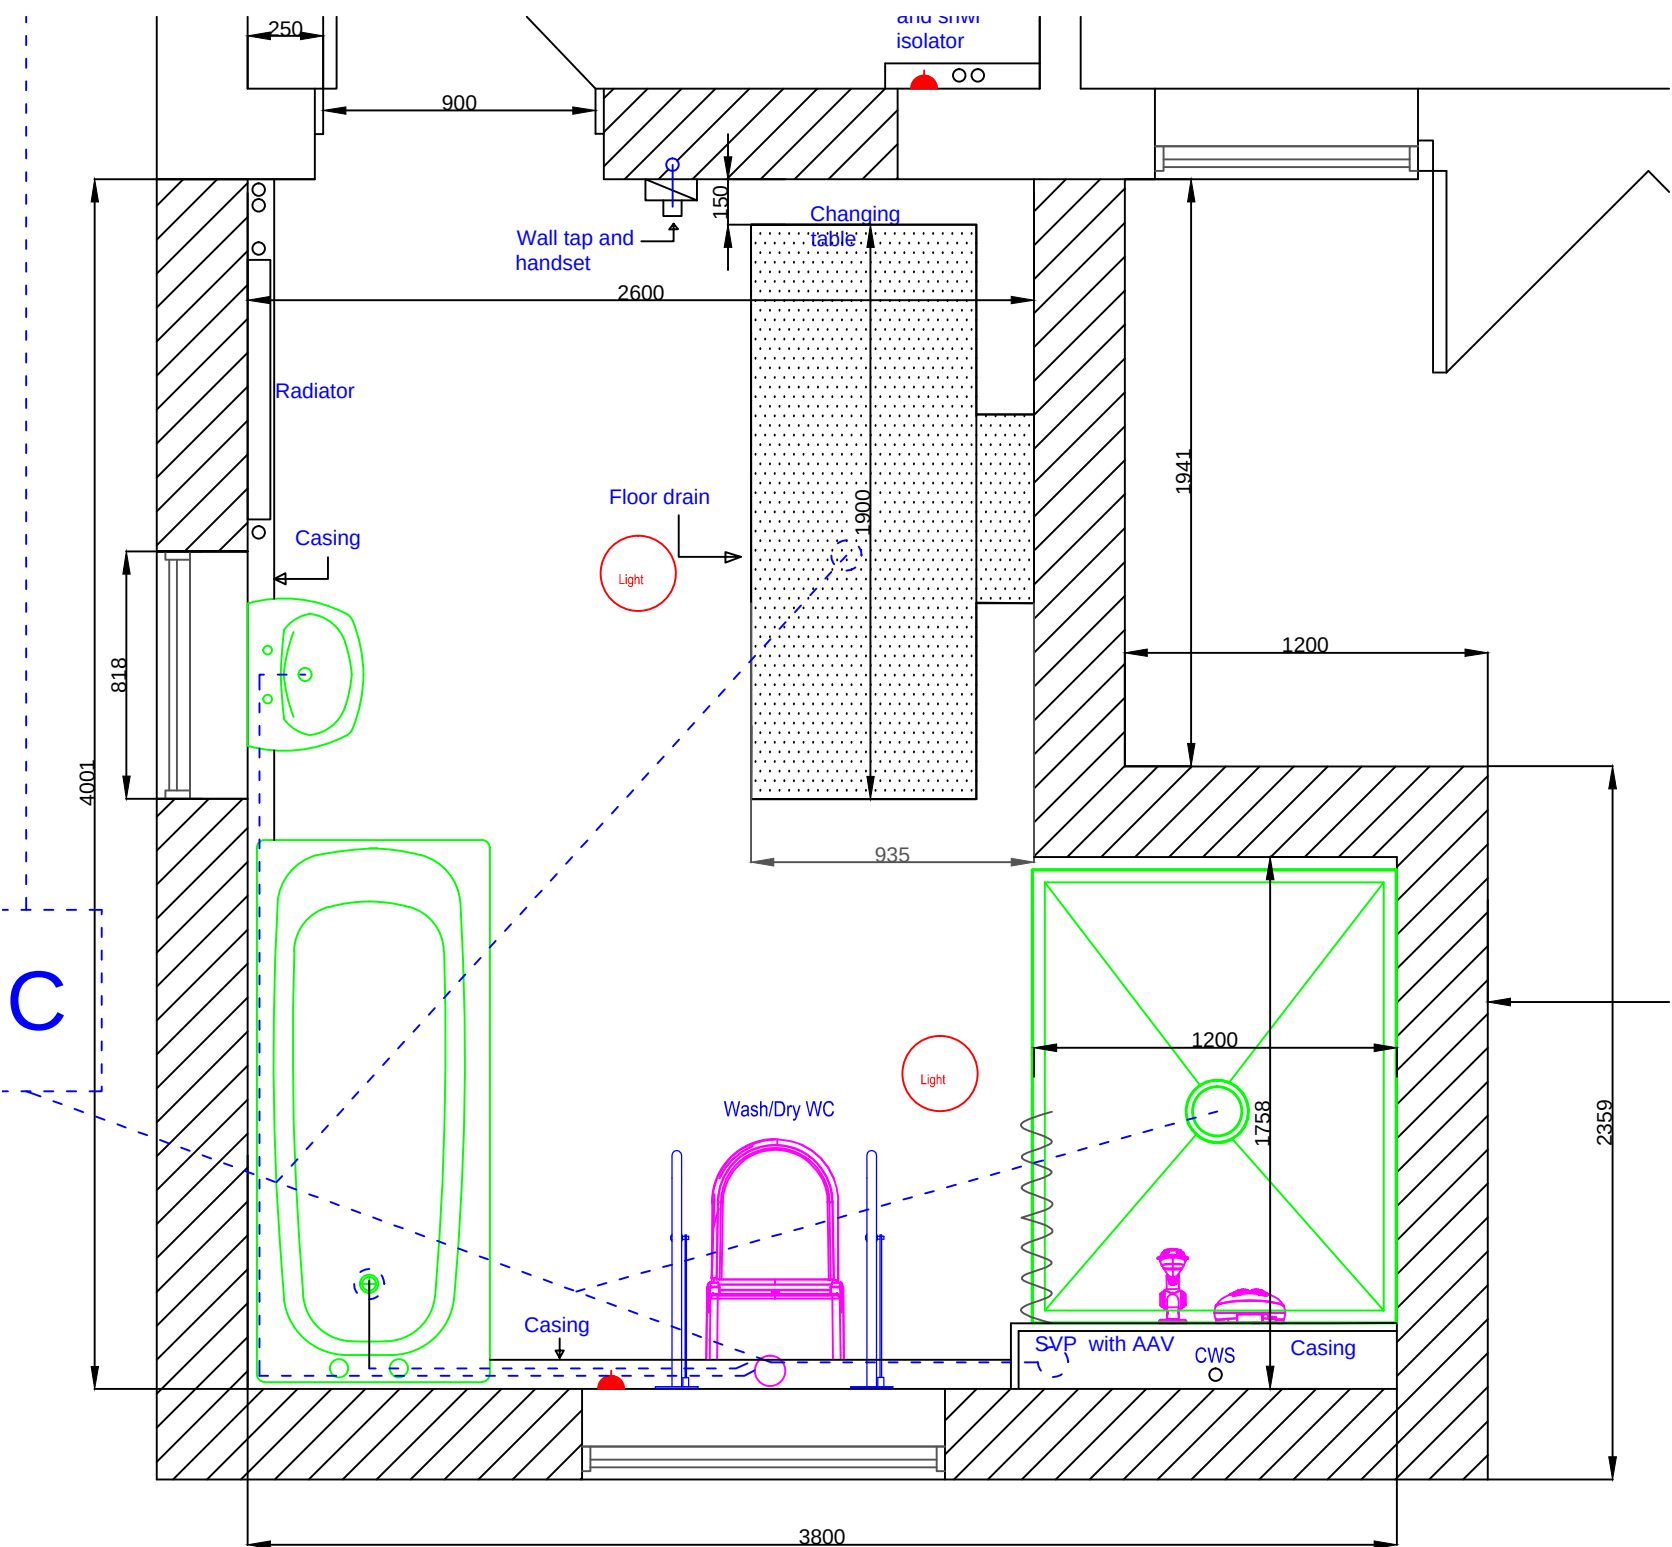

Proposed Bathroom 1:25 Scale



JHBURLEY LTD.

CHARTERED SURVEYORS

77 DOWNVIEW ROAD FELPHAM WEST SUSSEX
Tel: 01243 820092 email jon@jhburlley.co.uk

CLIENT

Mr & Mrs J Apperley
16 Beaumont Park
Littlehampton
BN17 6PE

PROJECT

Ground Floor Extension

TITLE

Existing and Proposed Plans and Elevations

SCALE 1:50 & 1:100 at A1

DRAWN - JHB

DWG. NO. JHB/327/294

REVISION A 13.03.20