
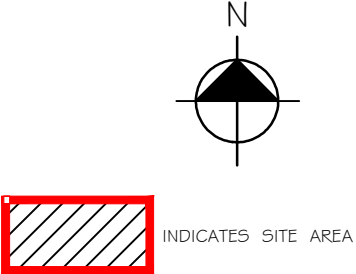
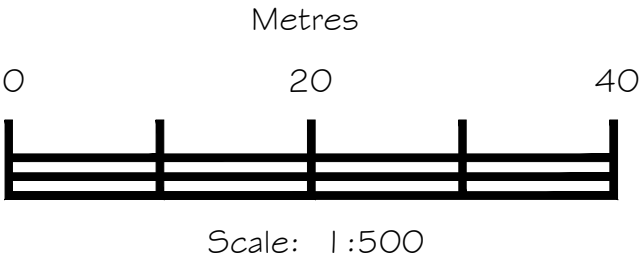


NOTE - Responsibility is not accepted for errors made by others in scaling from this drawing. All construction information should be taken from figured dimensions only

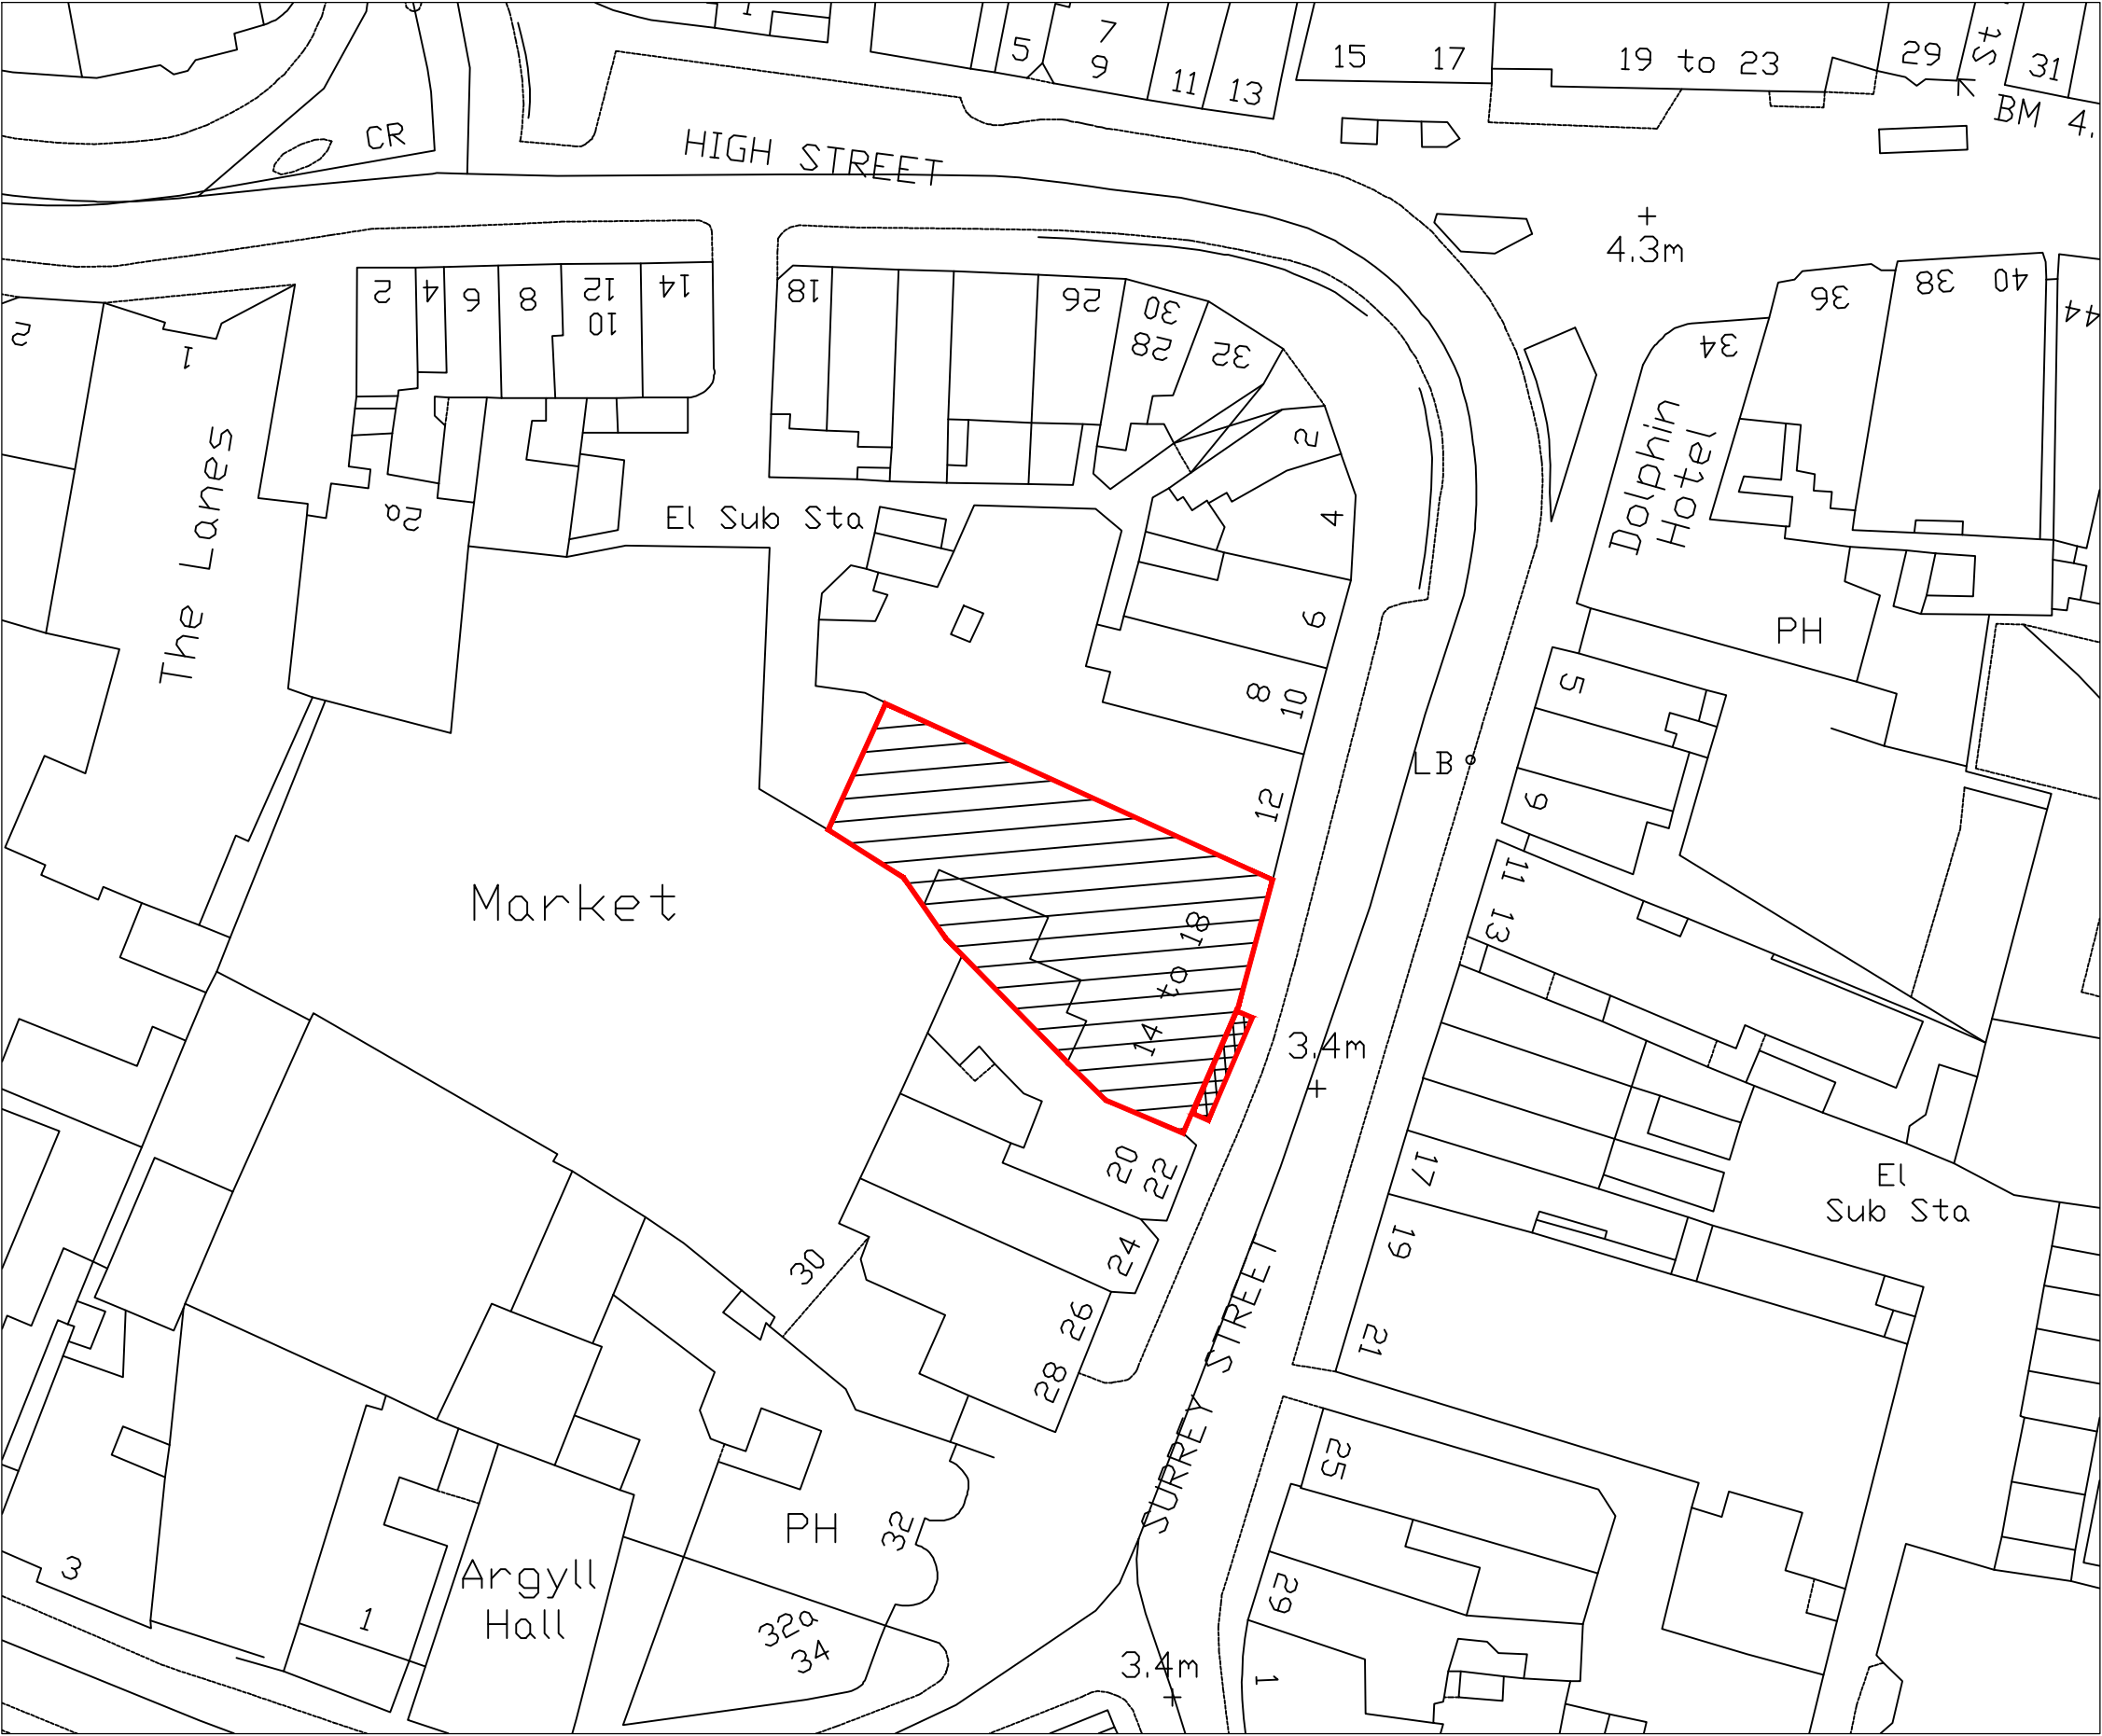

REVISIONS

kdpa		
Basepoint Business Centre, Little High Street, Shoreham by Sea, West Sussex BN43 5EG +44 (0)1273 467518 www.kdpaine.co.uk		
CLIENT	JD WETHERSPOON PLC	
PROJECT	PUB NO: 534 THE GEORGE INN LITTLEHAMPTON	
DRAWING	BLOCK PLAN	
SCALE	DATE	DRAWN
A3/1:500	MAR 2018	ALS
PROJECT No	DRAWING No	REVISION
7508	02	