



NOTE - Responsibility is not accepted for errors made by others in scaling from this drawing. All construction information should be taken from figured dimensions only

METRES

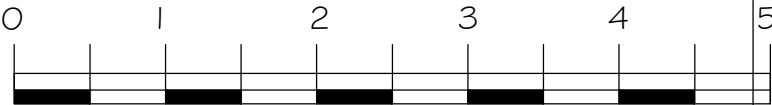

SCALE: 1:50

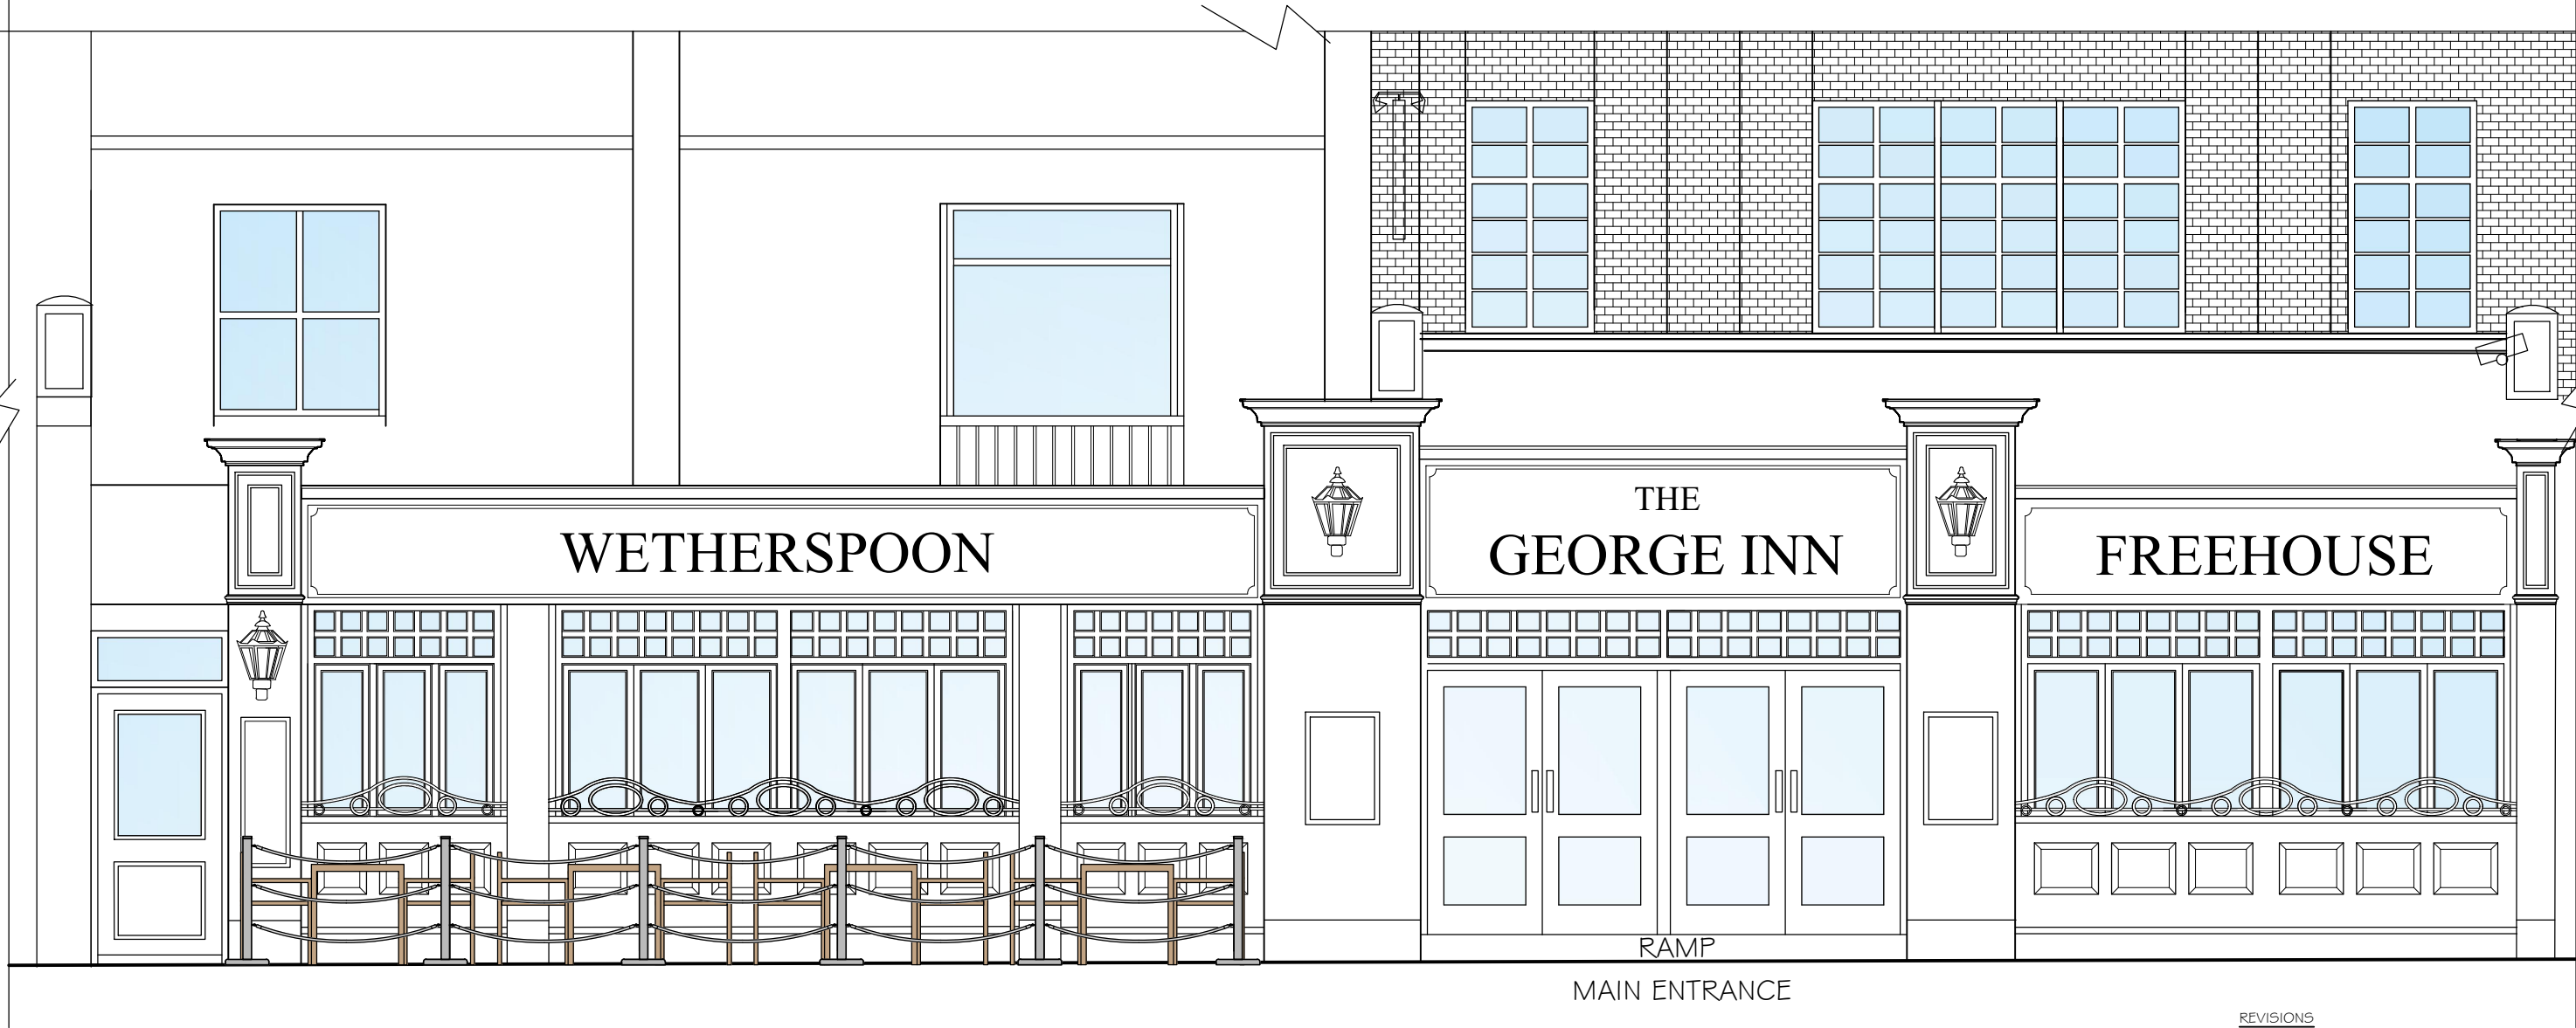

REVISIONS

kdp

Basepoint Business Centre, Little High Street,
Shoreham by Sea, West Sussex BN43 5EG
+44 (0)1273 467518 www.kdpaine.co.uk

CLIENT	JD WETHERSPOON PLC		
PROJECT	PUB NO: 534 THE GEORGE INN LITTLEHAMPTON		
DRAWING	PROPOSED PAVEMENT CAFE ELEVATION		

SCALE	DATE	DRAWN
A3/1:50	MAR 2018	ALS
PROJECT No	DRAWING No	REVISION
7508	04	