

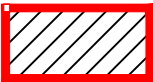
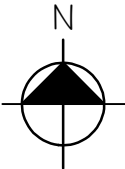


NOTE - Responsibility is not accepted for errors made by others in scaling from this drawing. All construction information should be taken from figured dimensions only

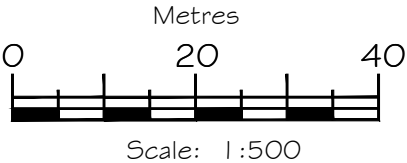

INDICATES SITE AREA

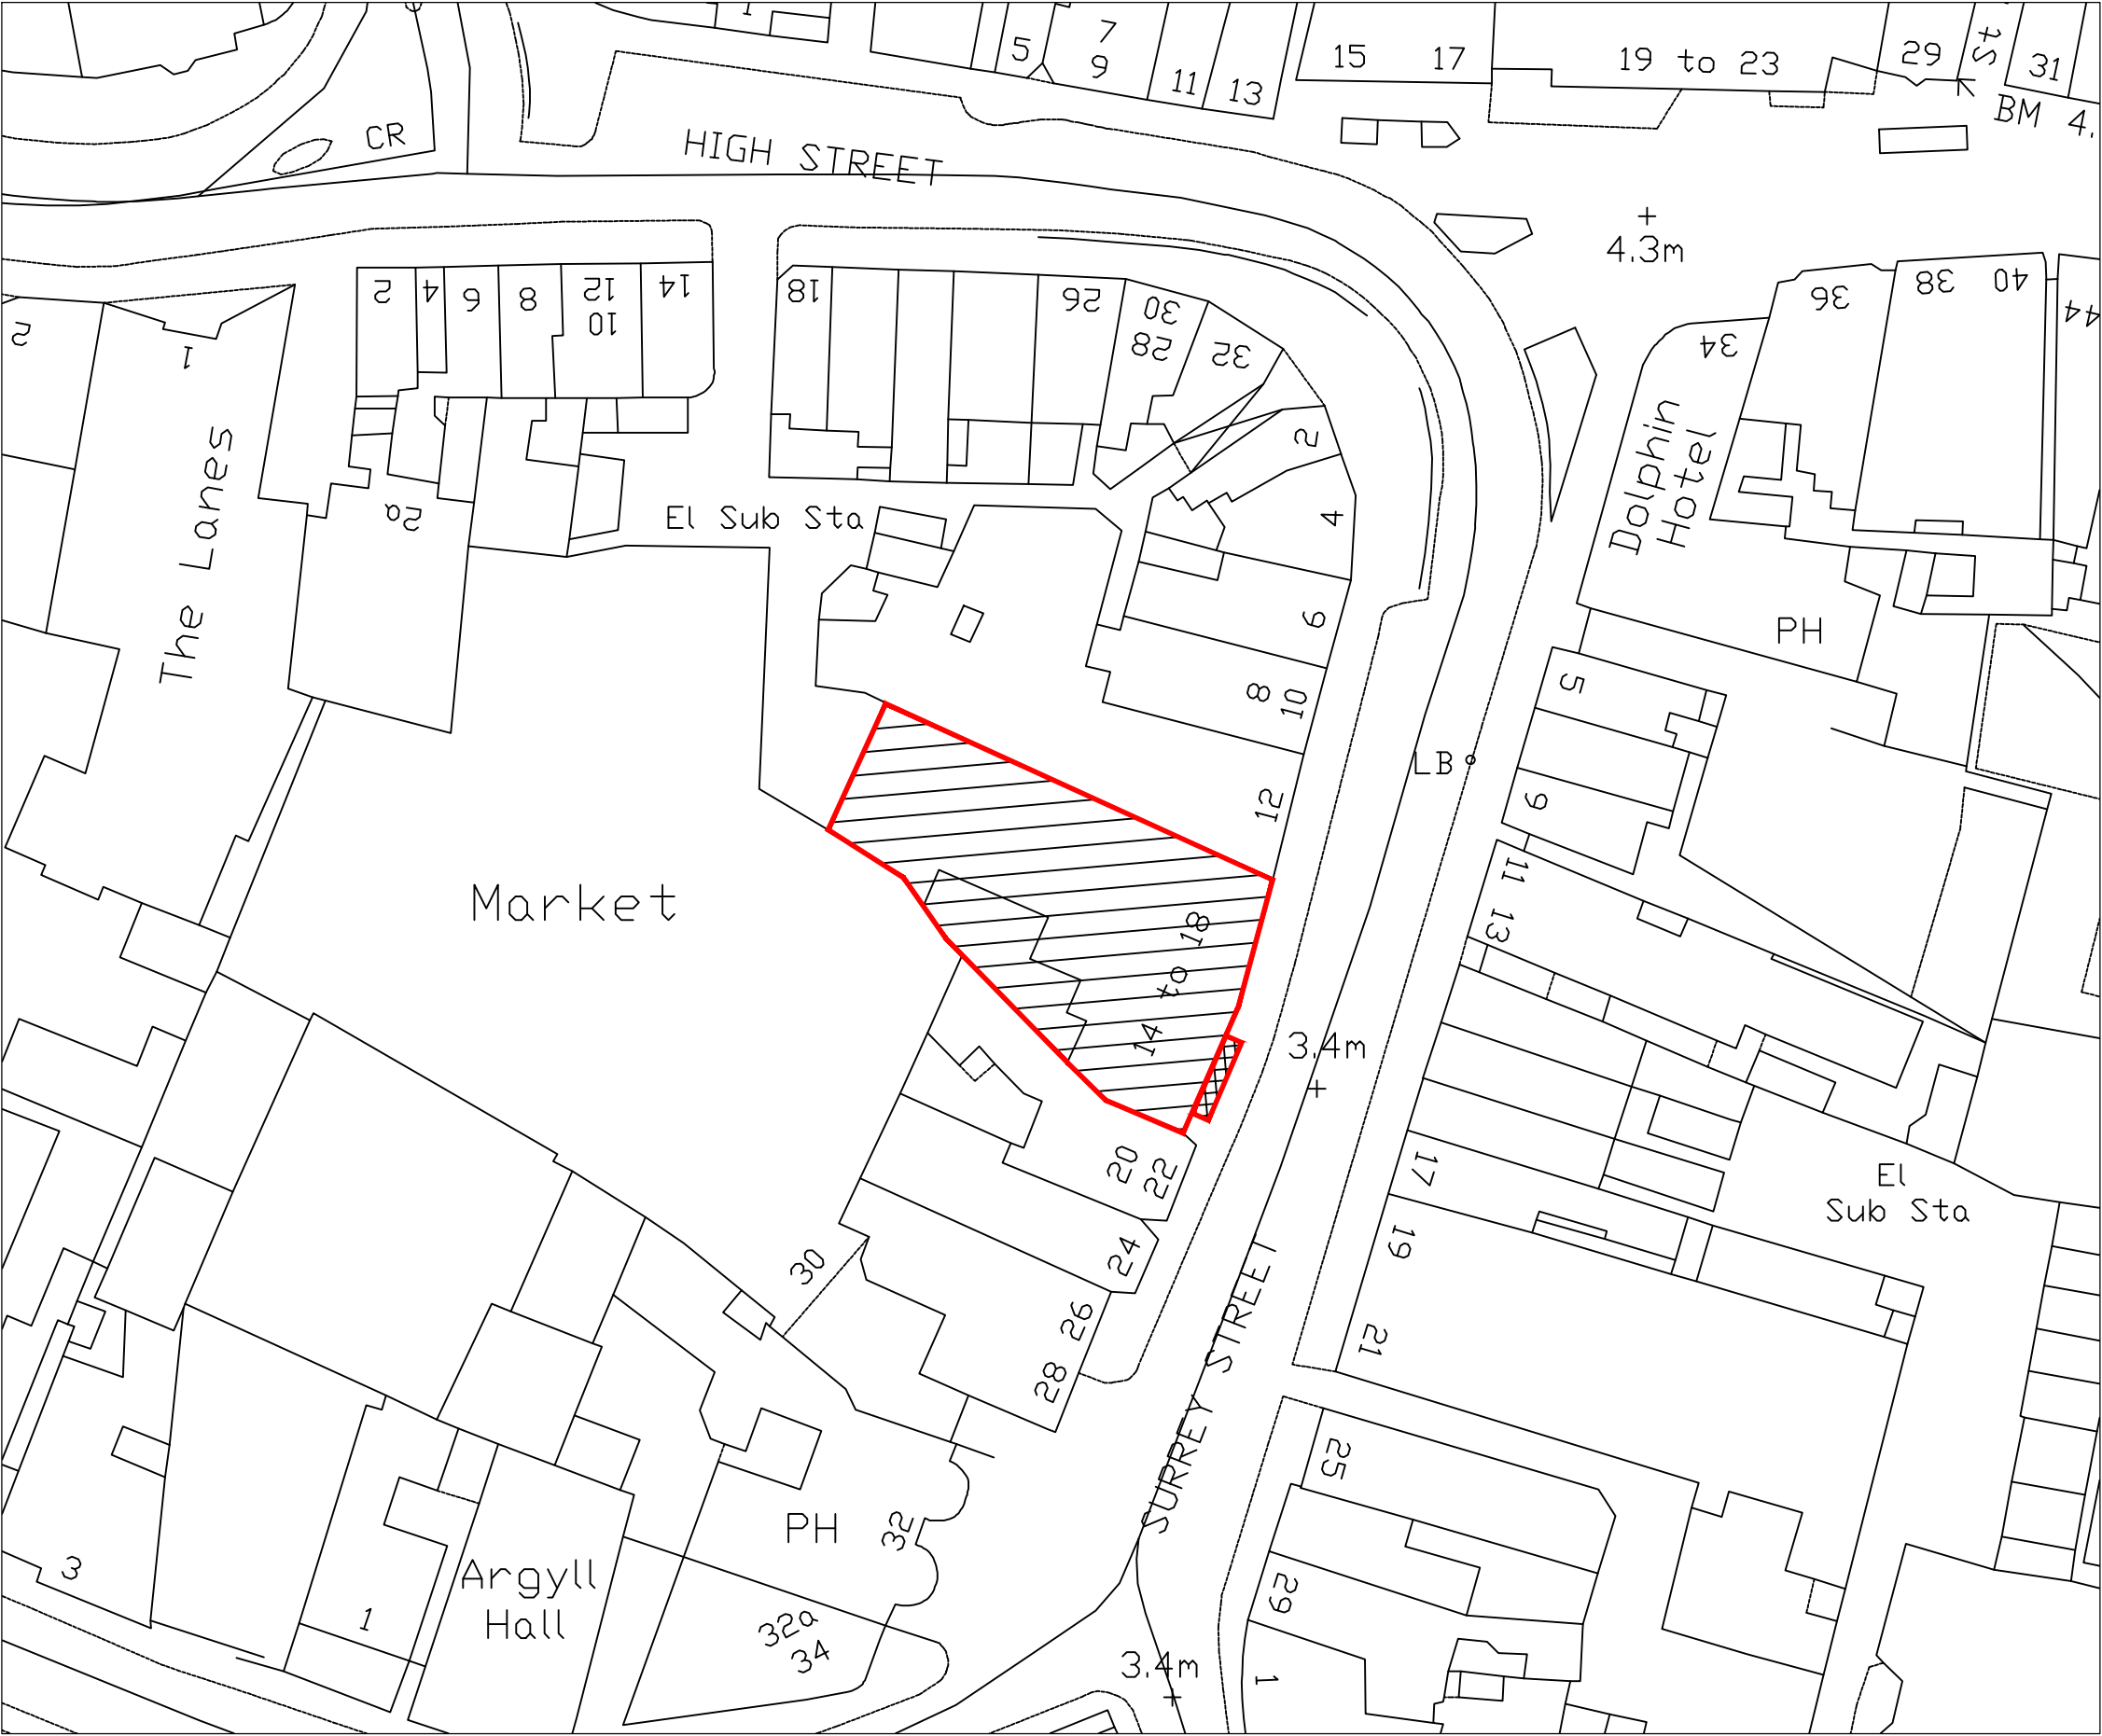

REVISIONS		
REV A:	PAVEMENT CAFE AREA REDUCED IN LINE WITH HIGHWAYS REQUEST	AKS 15.05.18

kdpa

Basepoint Business Centre, Little High Street,
Shoreham by Sea, West Sussex BN43 5EG
+44 (0)1273 467518 www.kdpaine.co.uk

CLIENT	JD WETHERSPOON PLC	
PROJECT	PUB NO: 534 THE GEORGE INN LITTLEHAMPTON	
DRAWING	BLOCK PLAN	

SCALE	DATE	DRAWN
A3/1:500	MAR 2018	ALS
PROJECT No	DRAWING No	REVISION
7508	02	A