

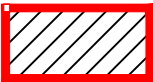
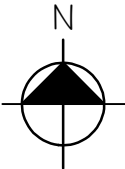


NOTE - Responsibility is not accepted for errors made by others in scaling from this drawing. All construction information should be taken from figured dimensions only

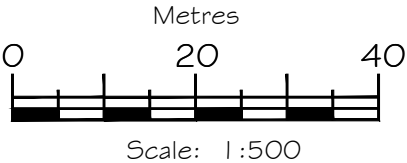

INDICATES SITE AREA

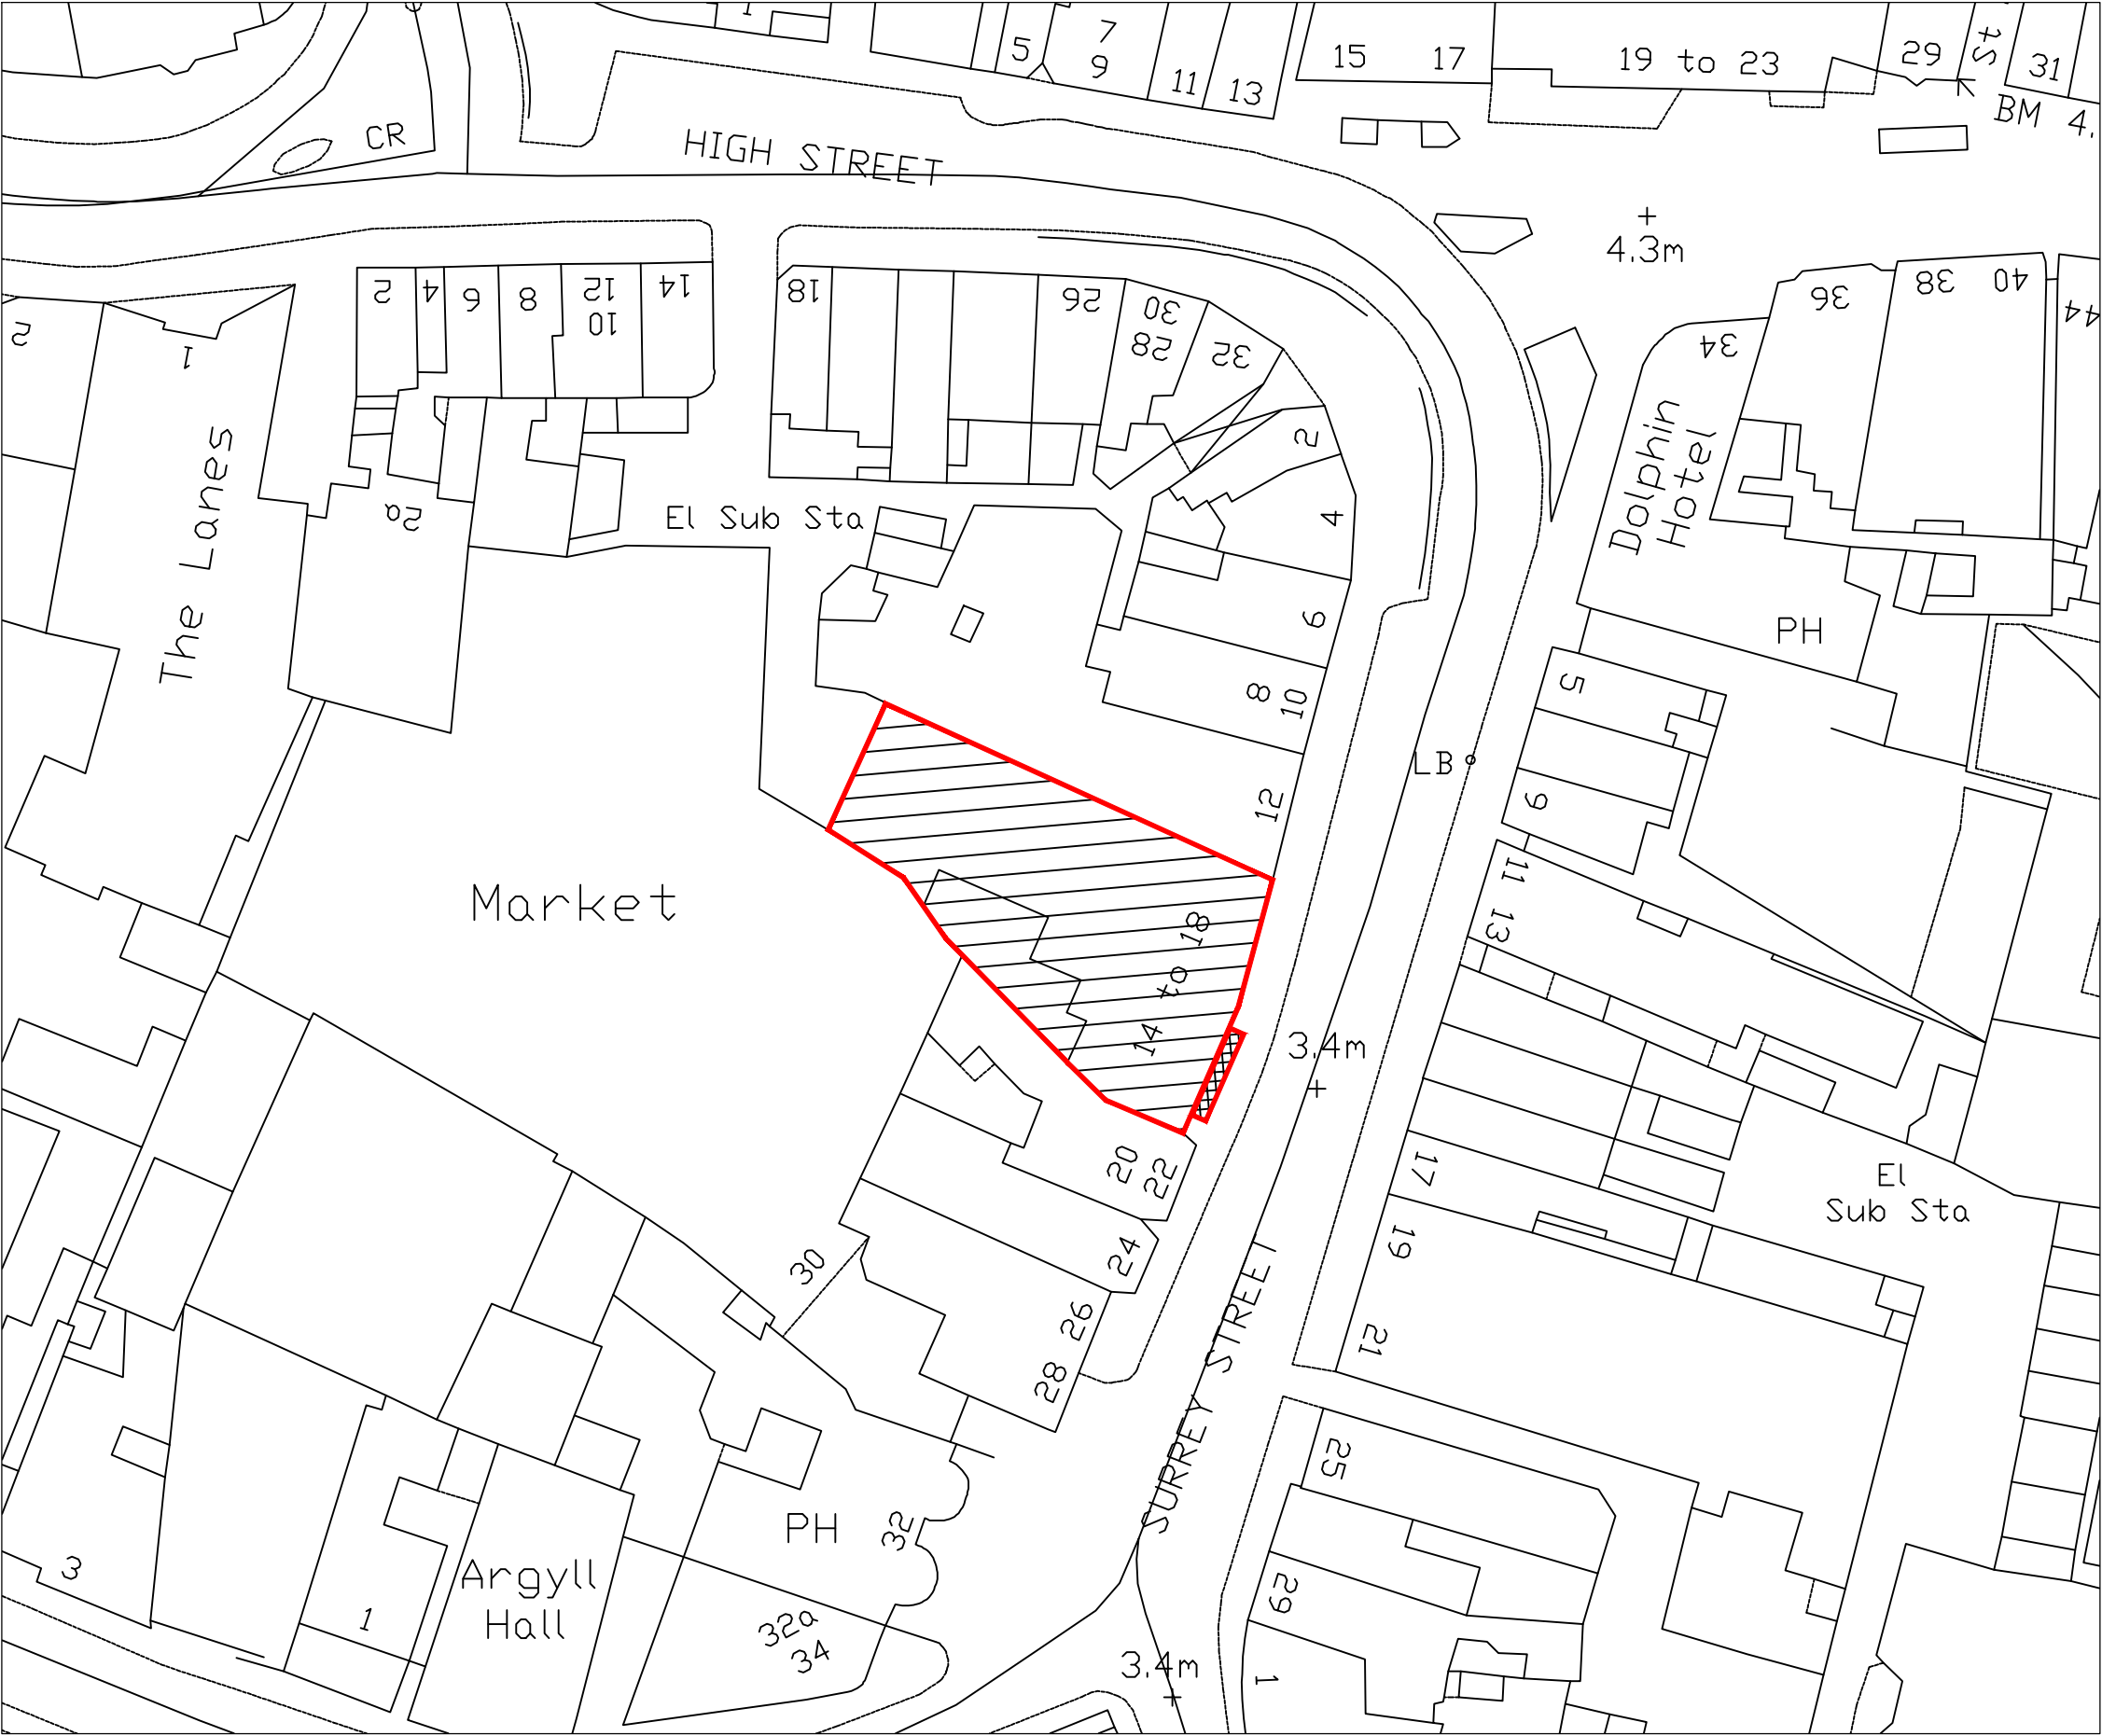

REVISIONS

REV A: PAVEMENT CAFE AREA REDUCED IN LINE WITH HIGHWAYS REQUEST	AKS 15.05.18
REV B: BARRIERS AMENDED TO PROVIDE CLEAR 2M FOR PEDESTRIANS	AKS 01.06.18

Basepoint Business Centre, Little High Street,
Shoreham by Sea, West Sussex BN43 5EG
+44 (0)1273 467518 www.kdpaine.co.uk

CLIENT	JD WETHERSPOON PLC		
PROJECT	PUB NO: 534 THE GEORGE INN LITTLEHAMPTON		
DRAWING	BLOCK PLAN		
SCALE	A3/1:500	DATE	MAR 2018
PROJECT No	7508	DRAWING No	02
		DRAWN	ALS
		REVISION	B