


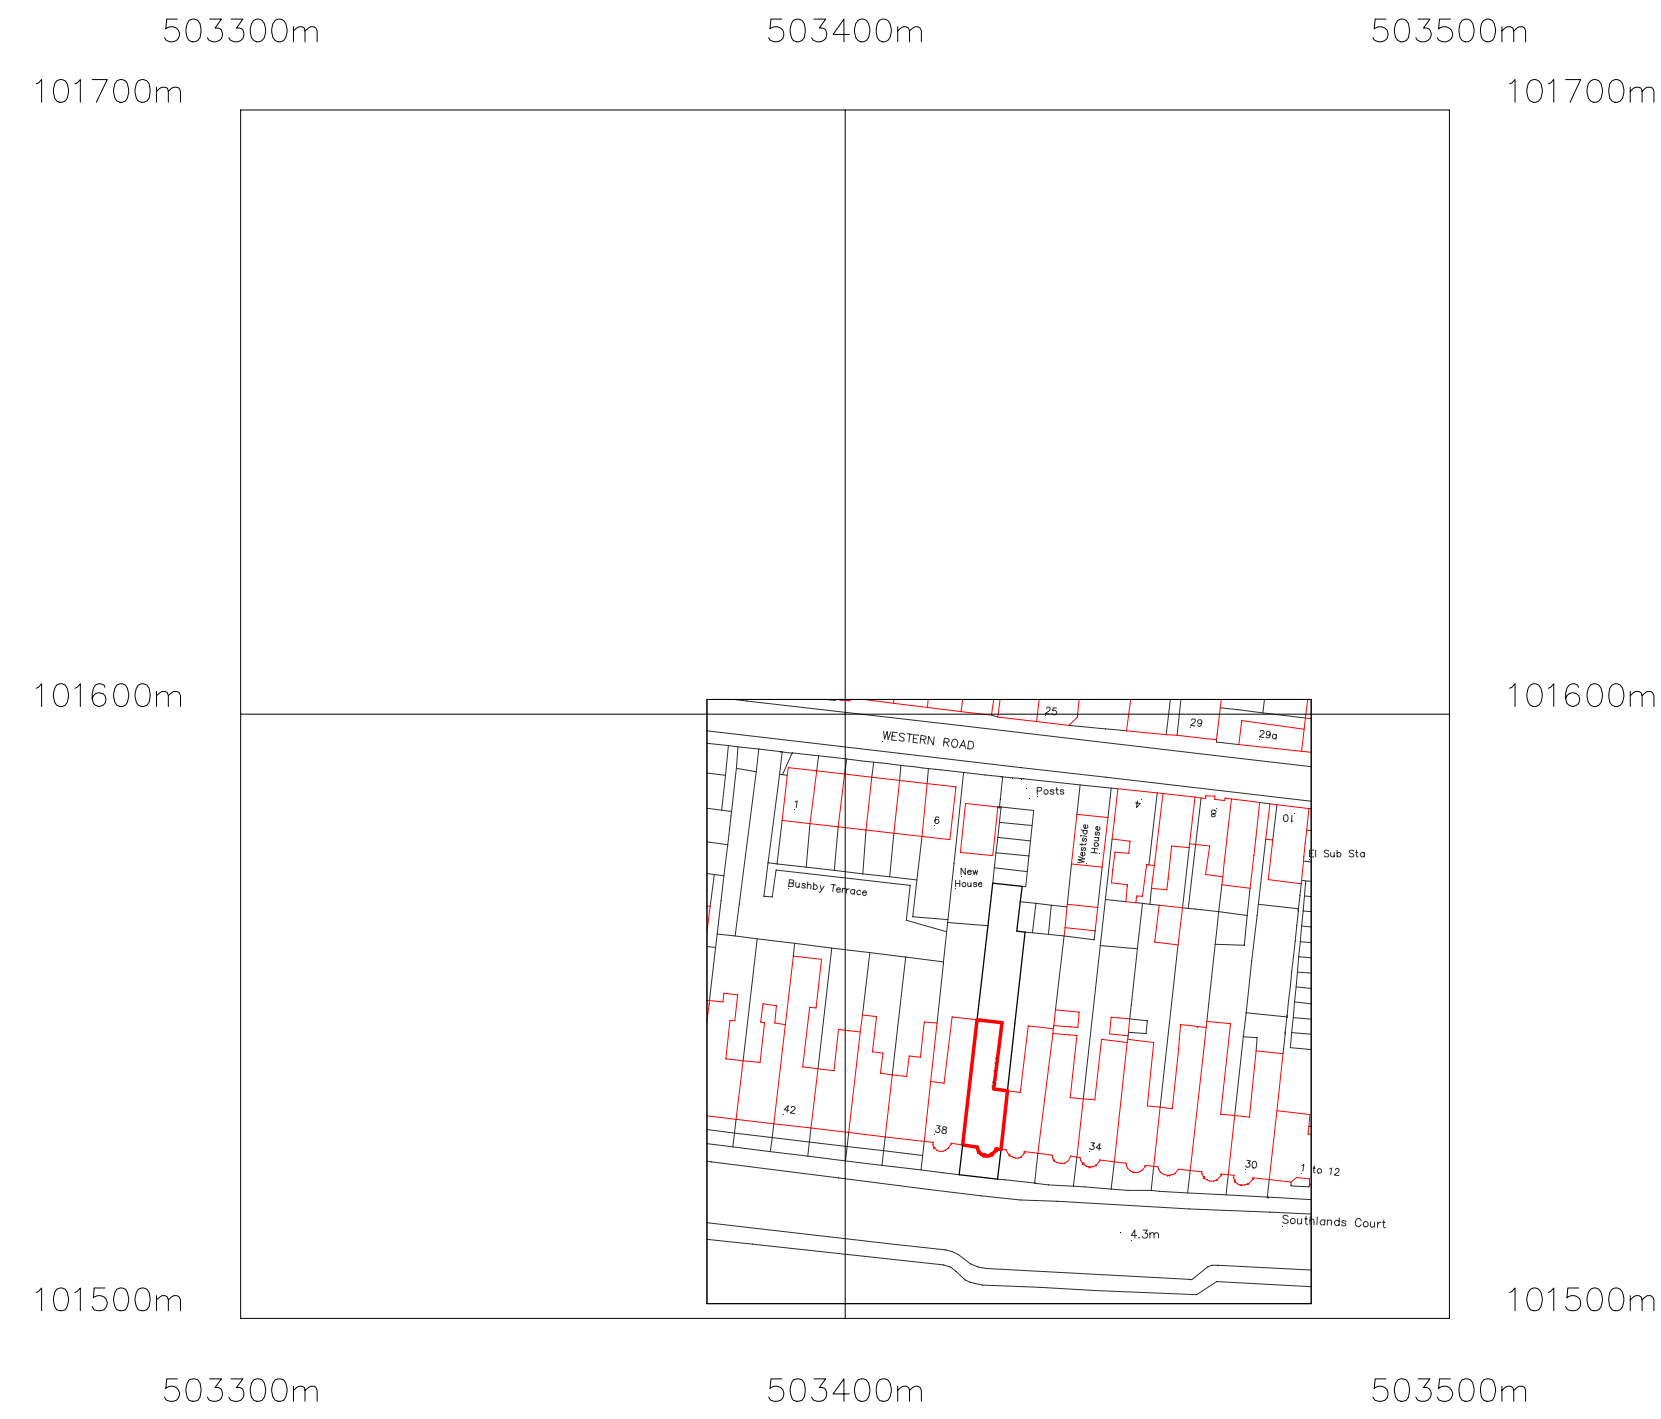


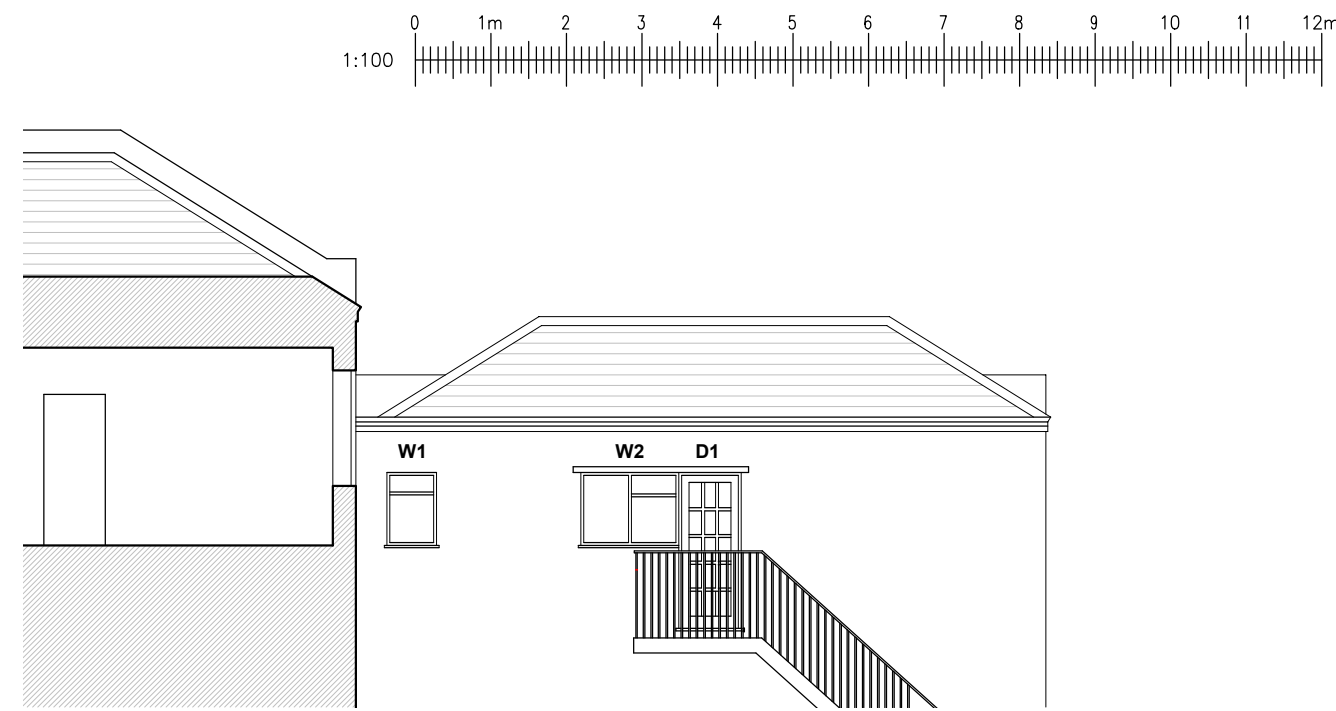


Site Location plan - 1/1250

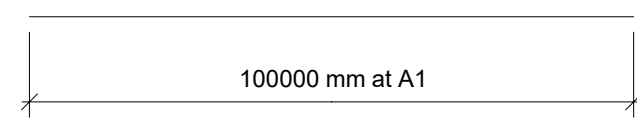


Existing East Elevation of Rear Outrigger - 1/100

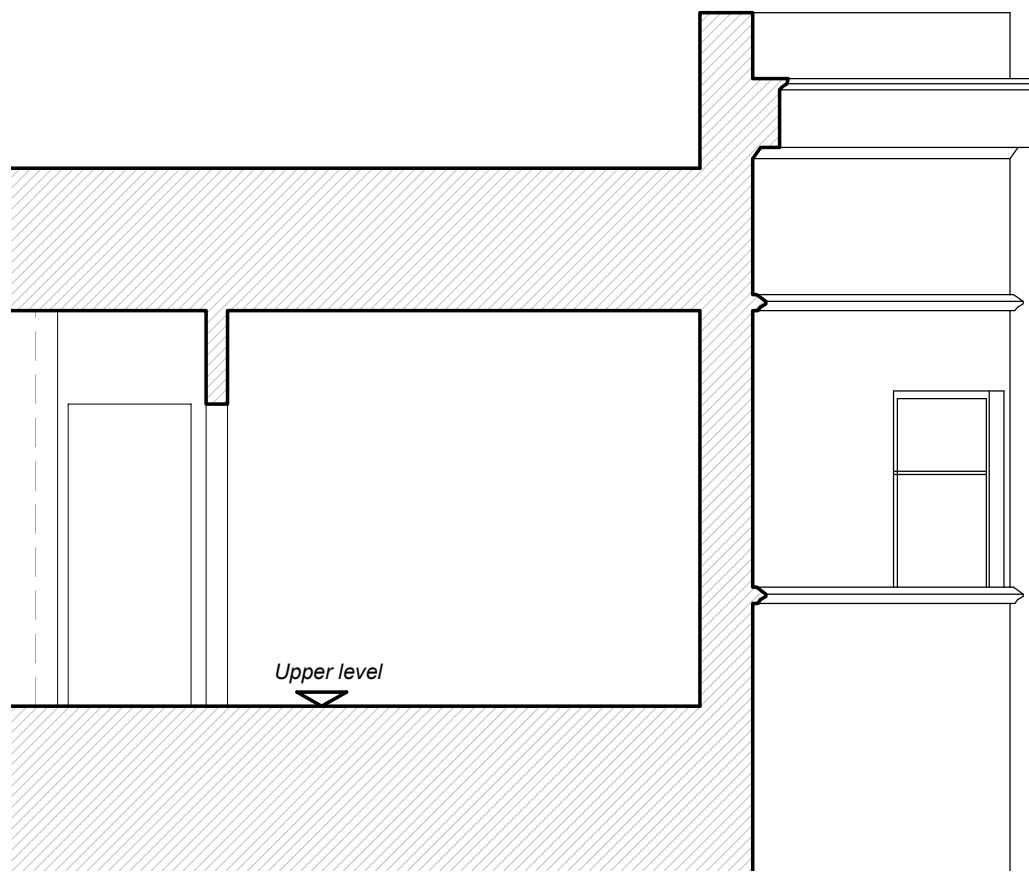


Existing Section A - A - 1/50

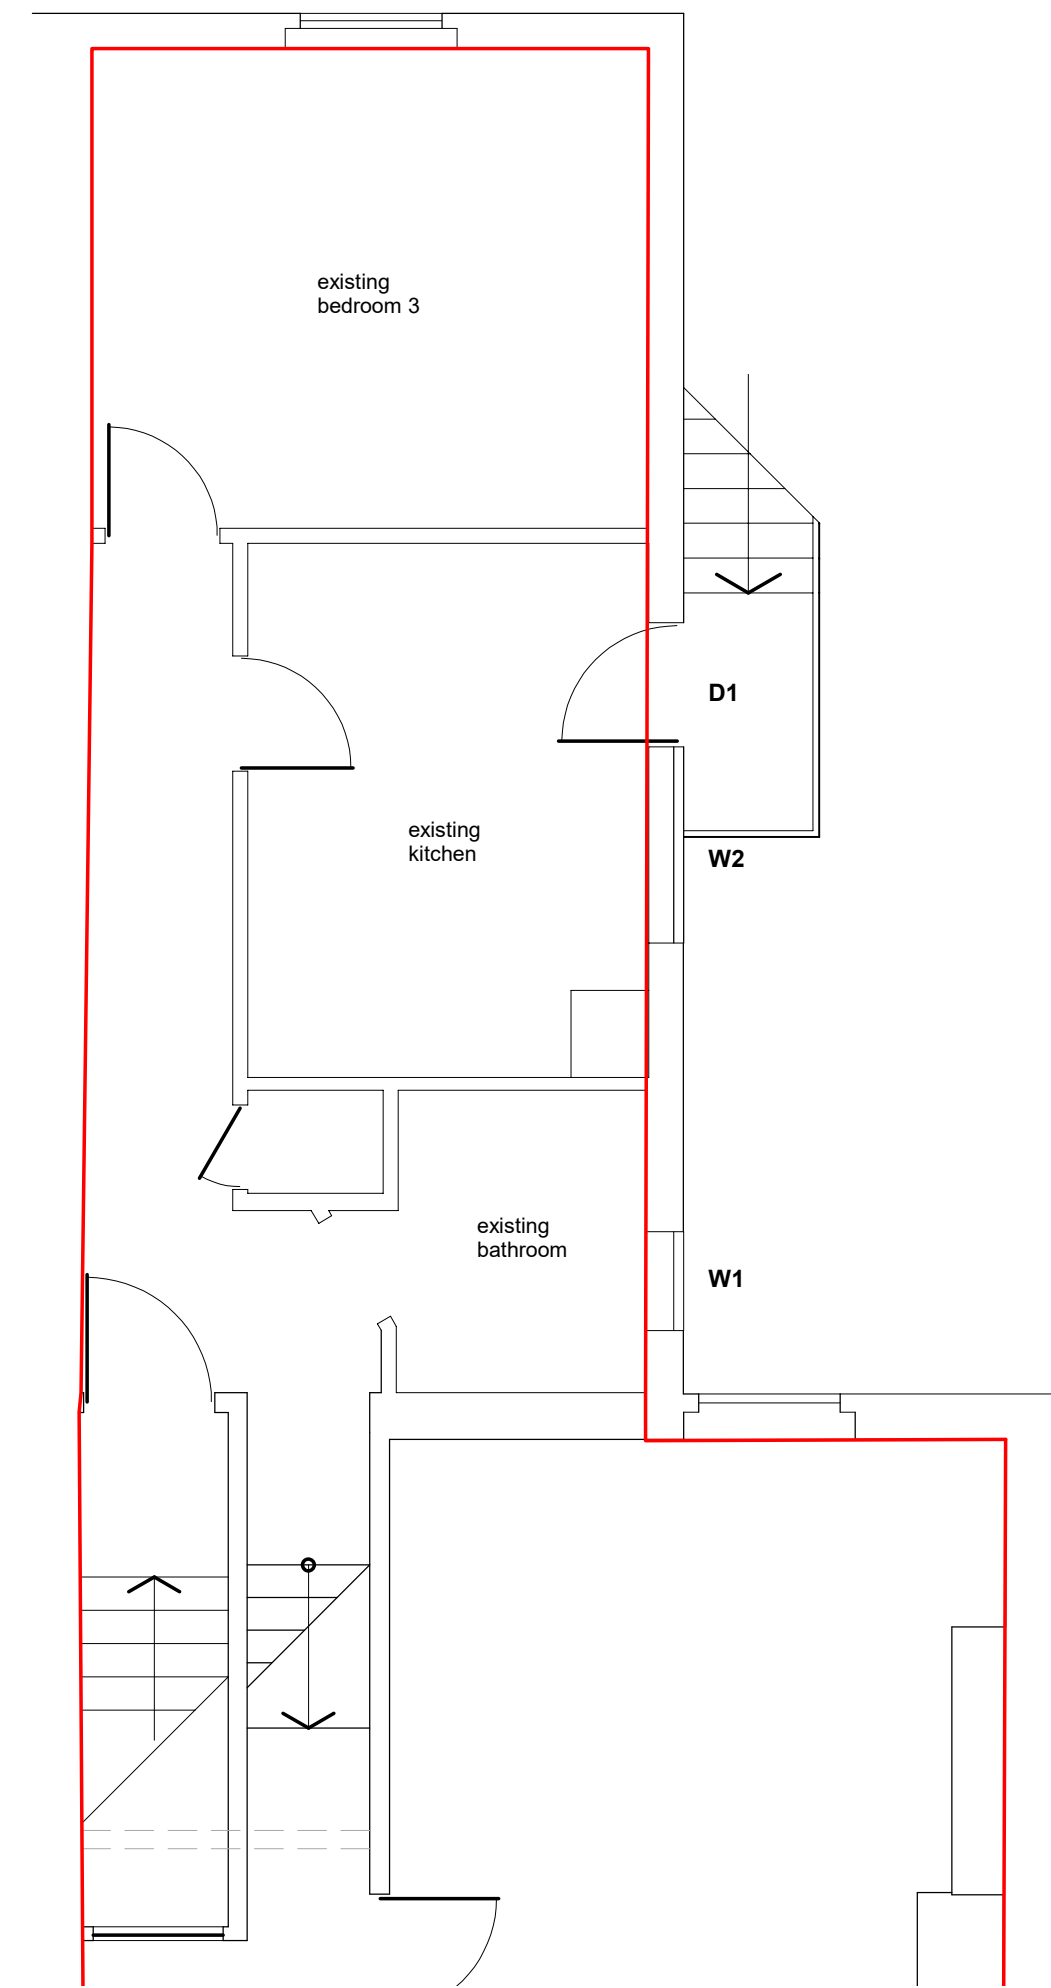



Existing Second Floor Lower Level - 1/50

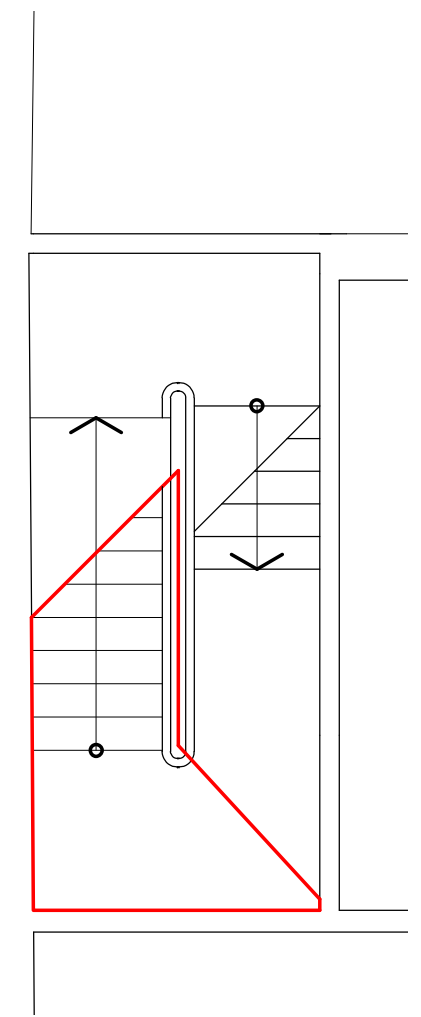



Existing First Floor Lower Landing - 1/50

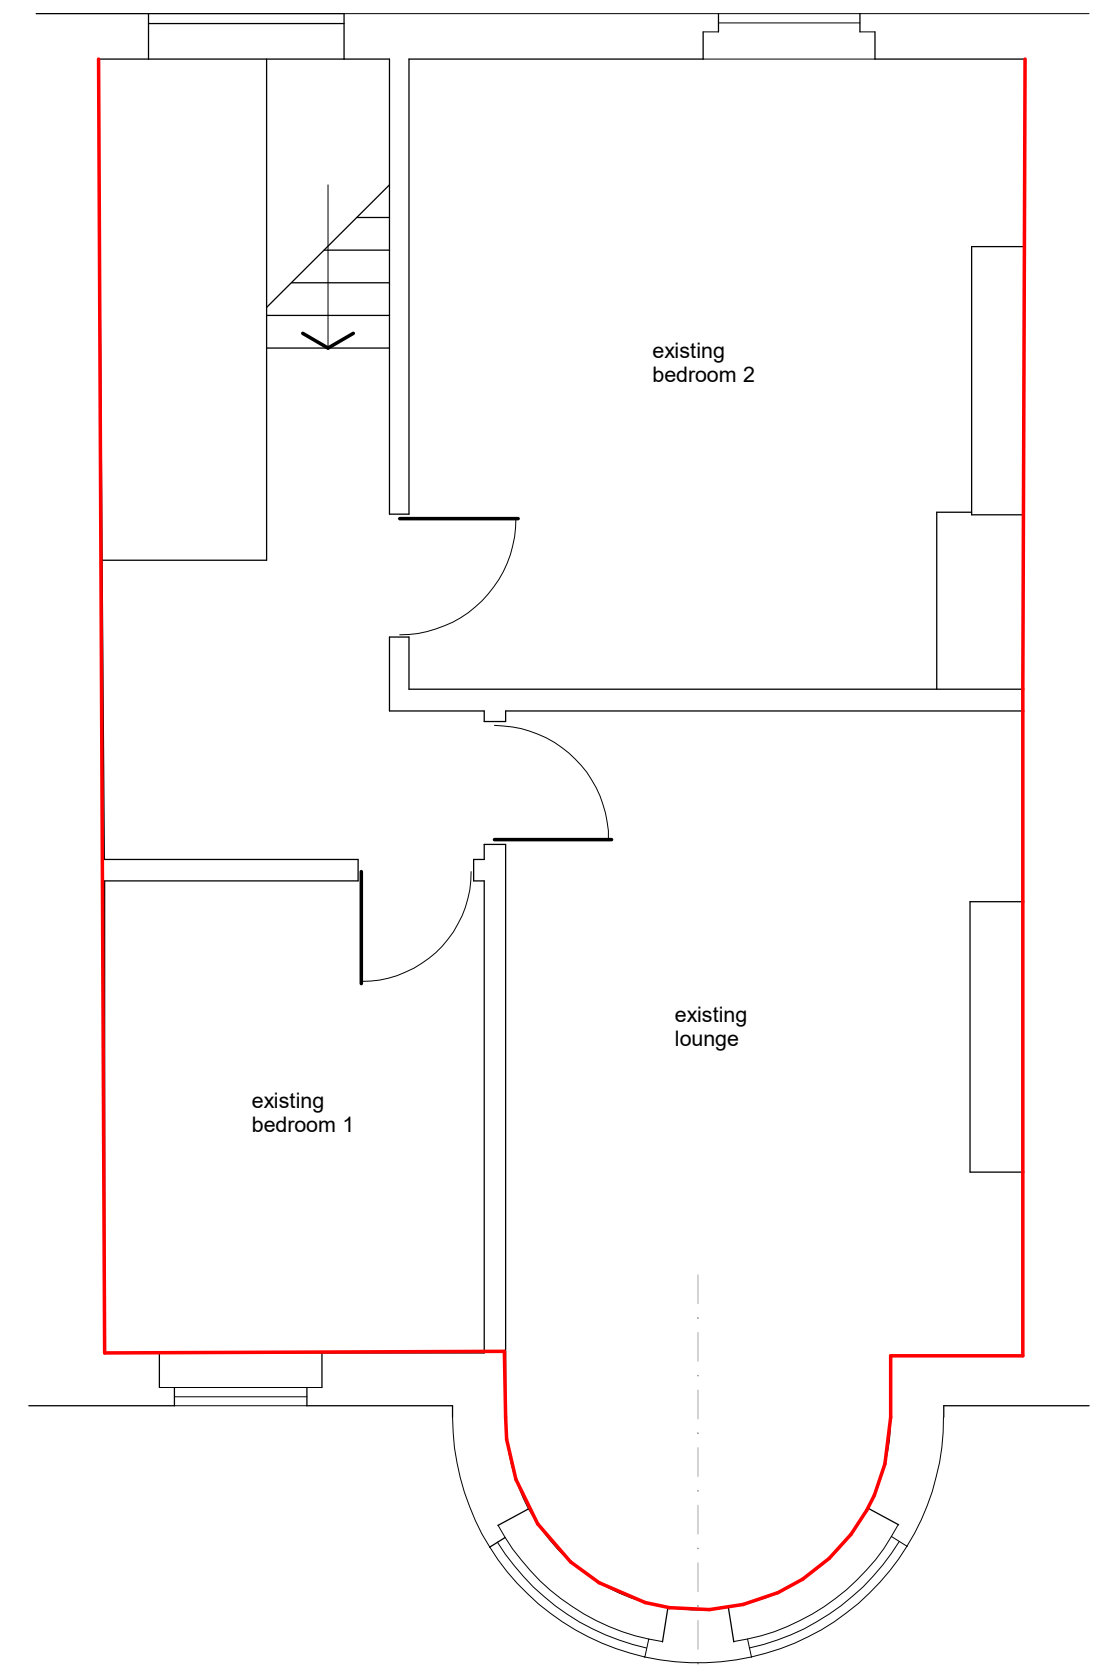

Existing Second Floor Upper Level - 1/50

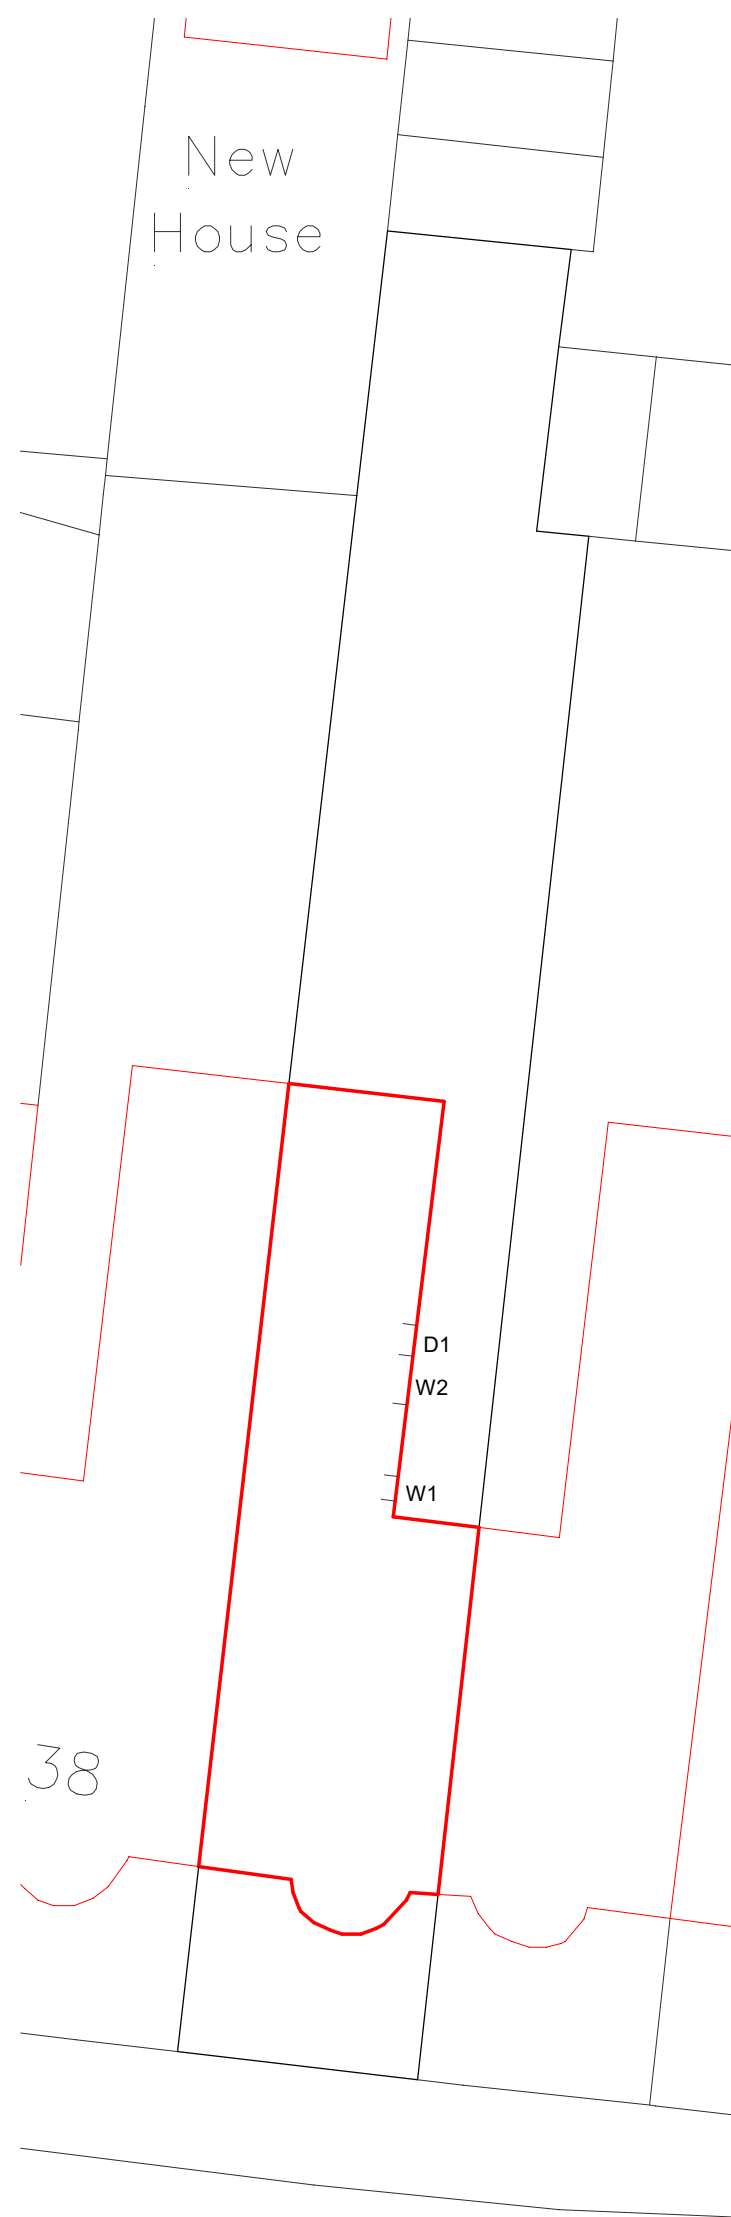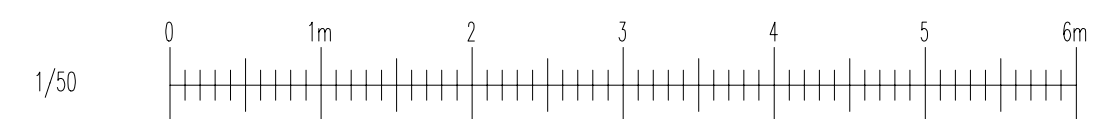

Existing Block Plan - 1/200

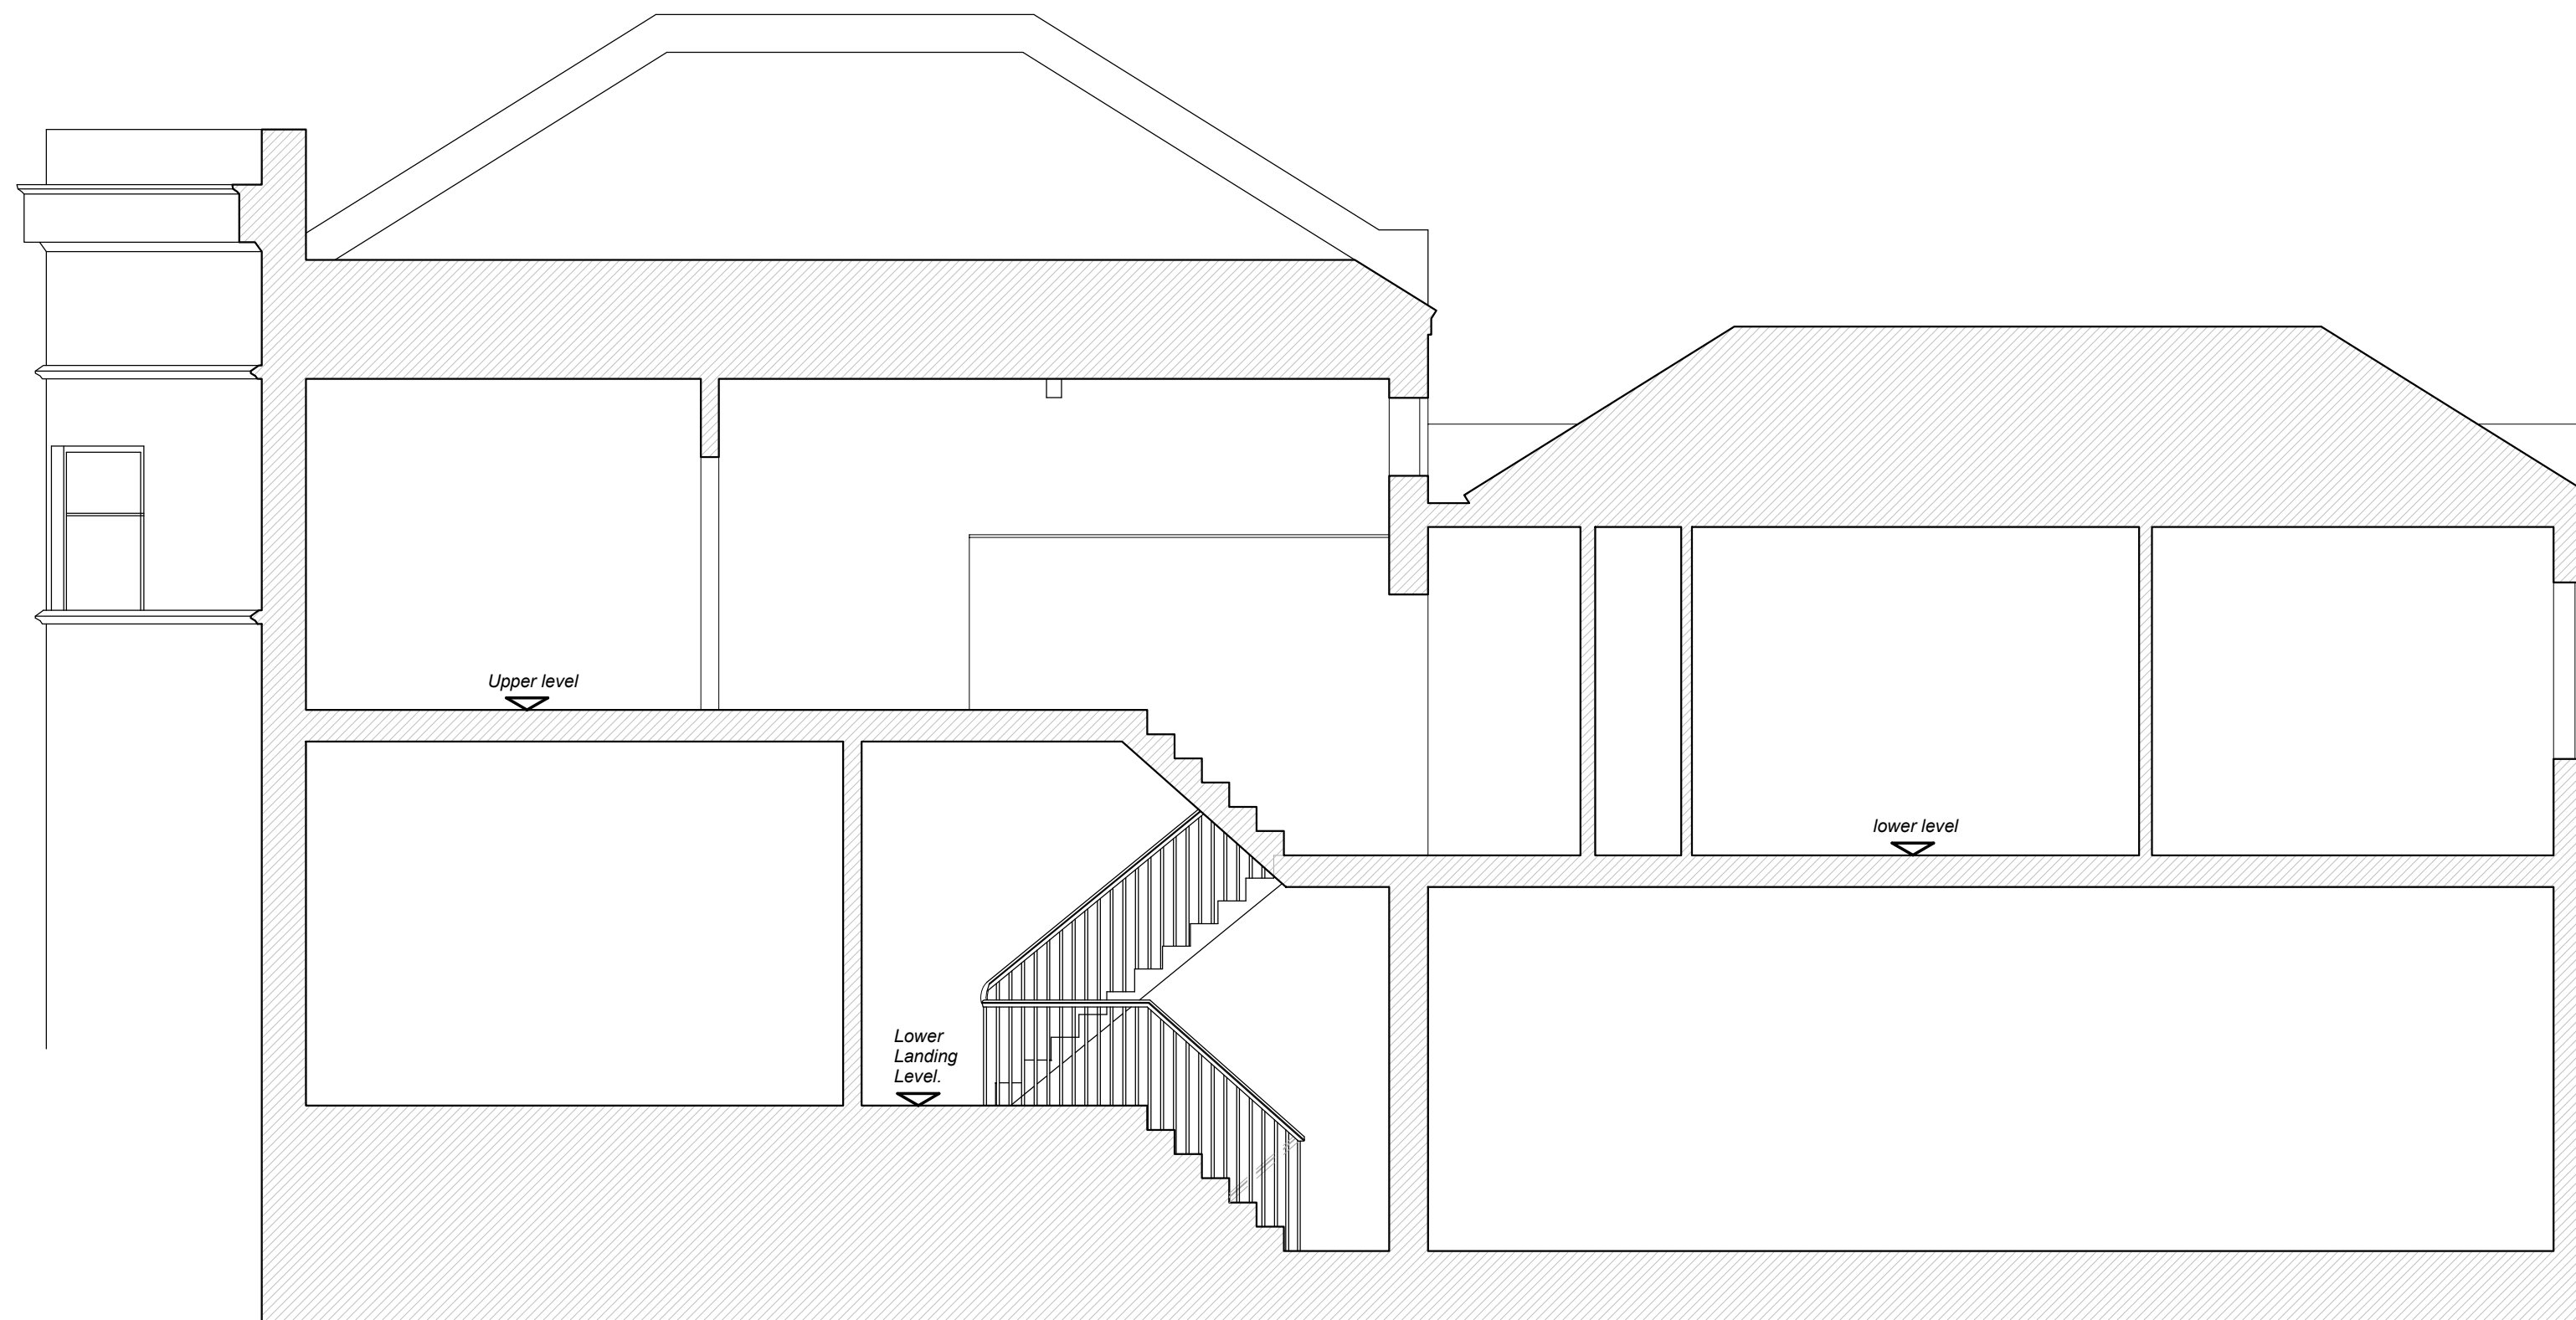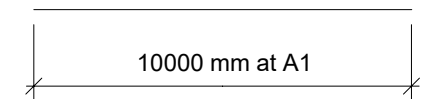

Existing Section B - B - 1/50

Section Through Existing Balustrading - 1/5

