


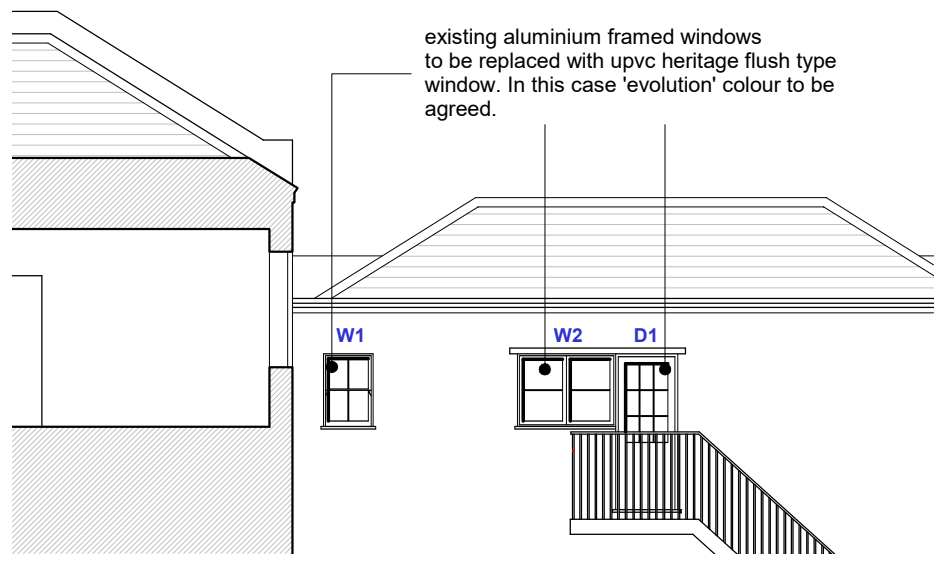


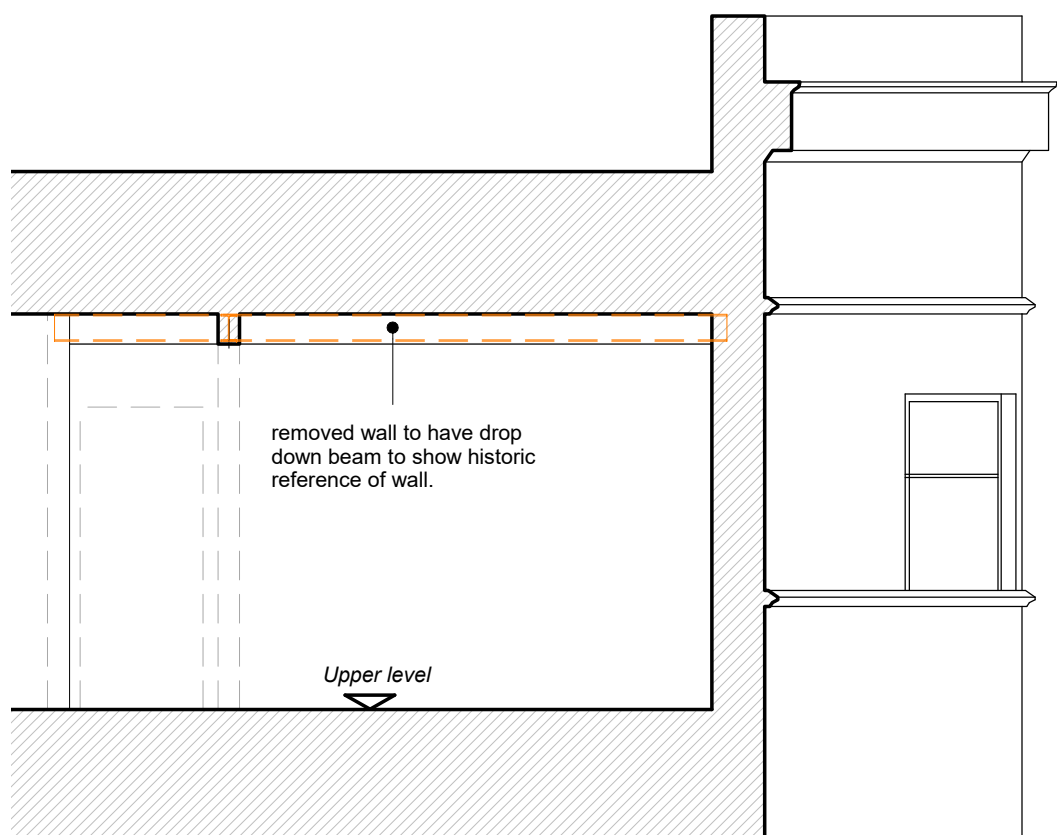


Proposed East Elevation of Rear Outrigger - 1/100

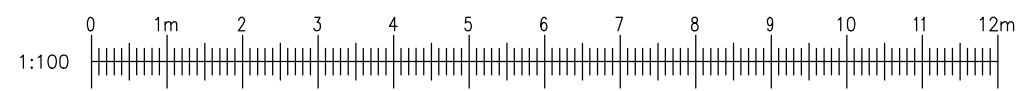



Proposed Section A - A - 1/50

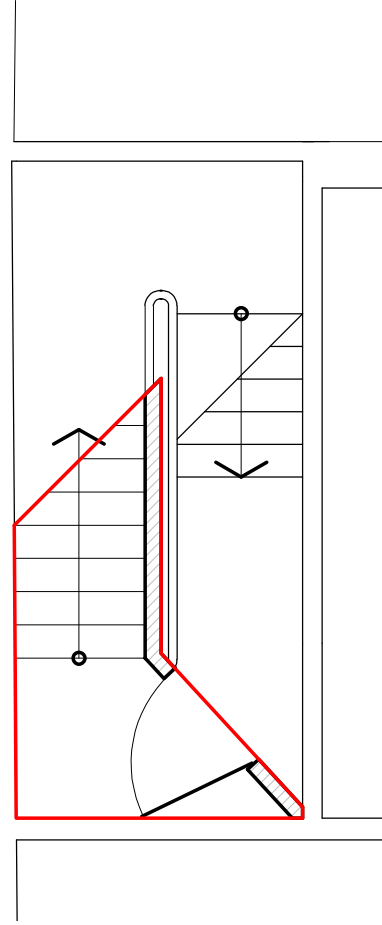


Proposed First Floor Lower Landing - 1/50

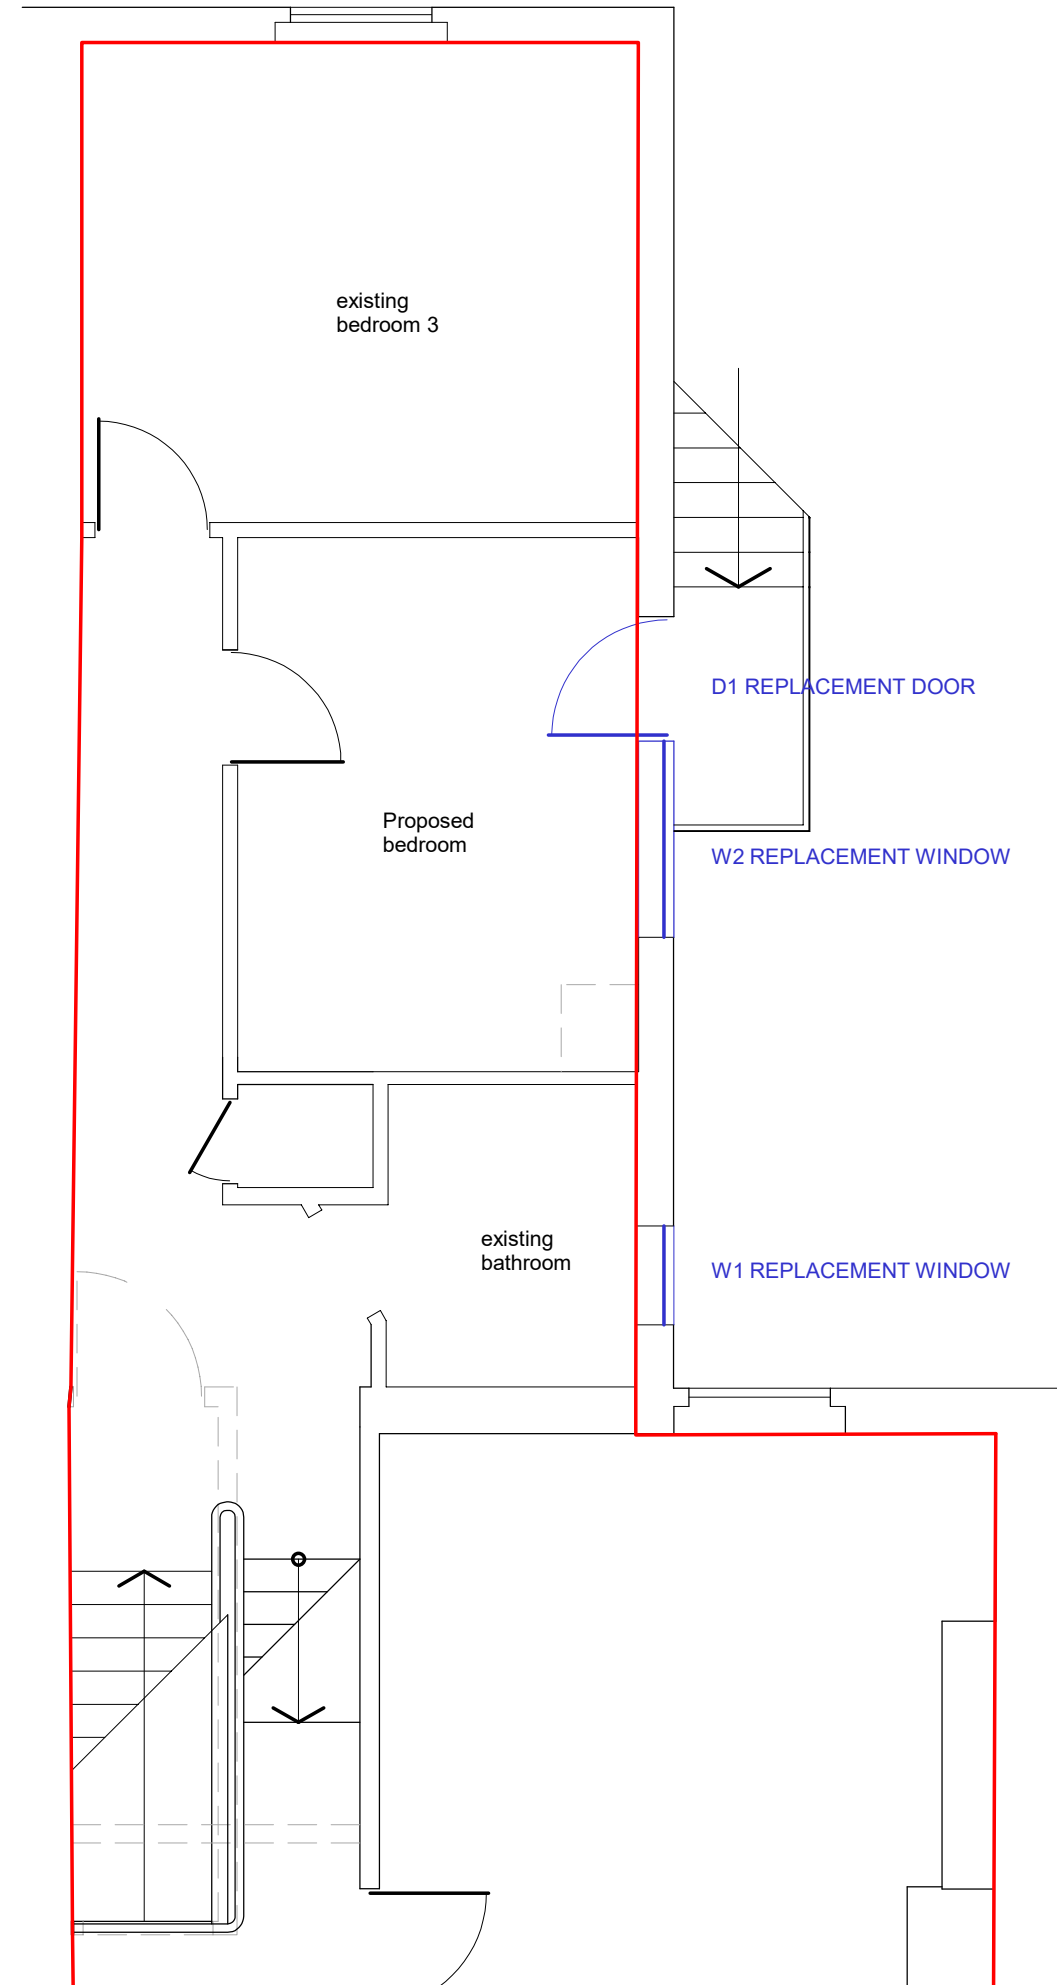


Proposed Second Floor Lower Level - 1/50

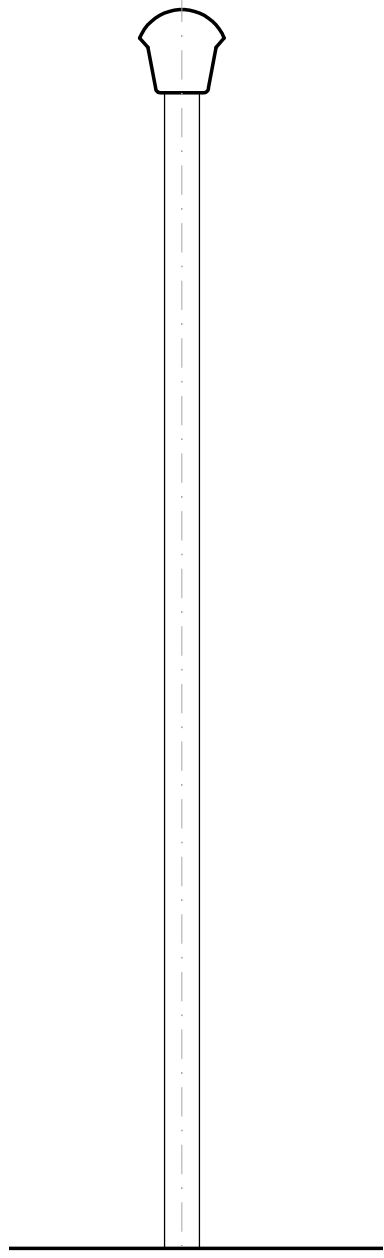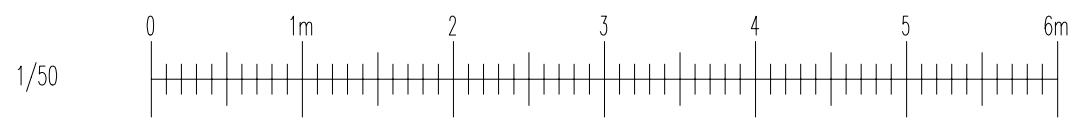

Section Through Existing Balustrading - 1/5

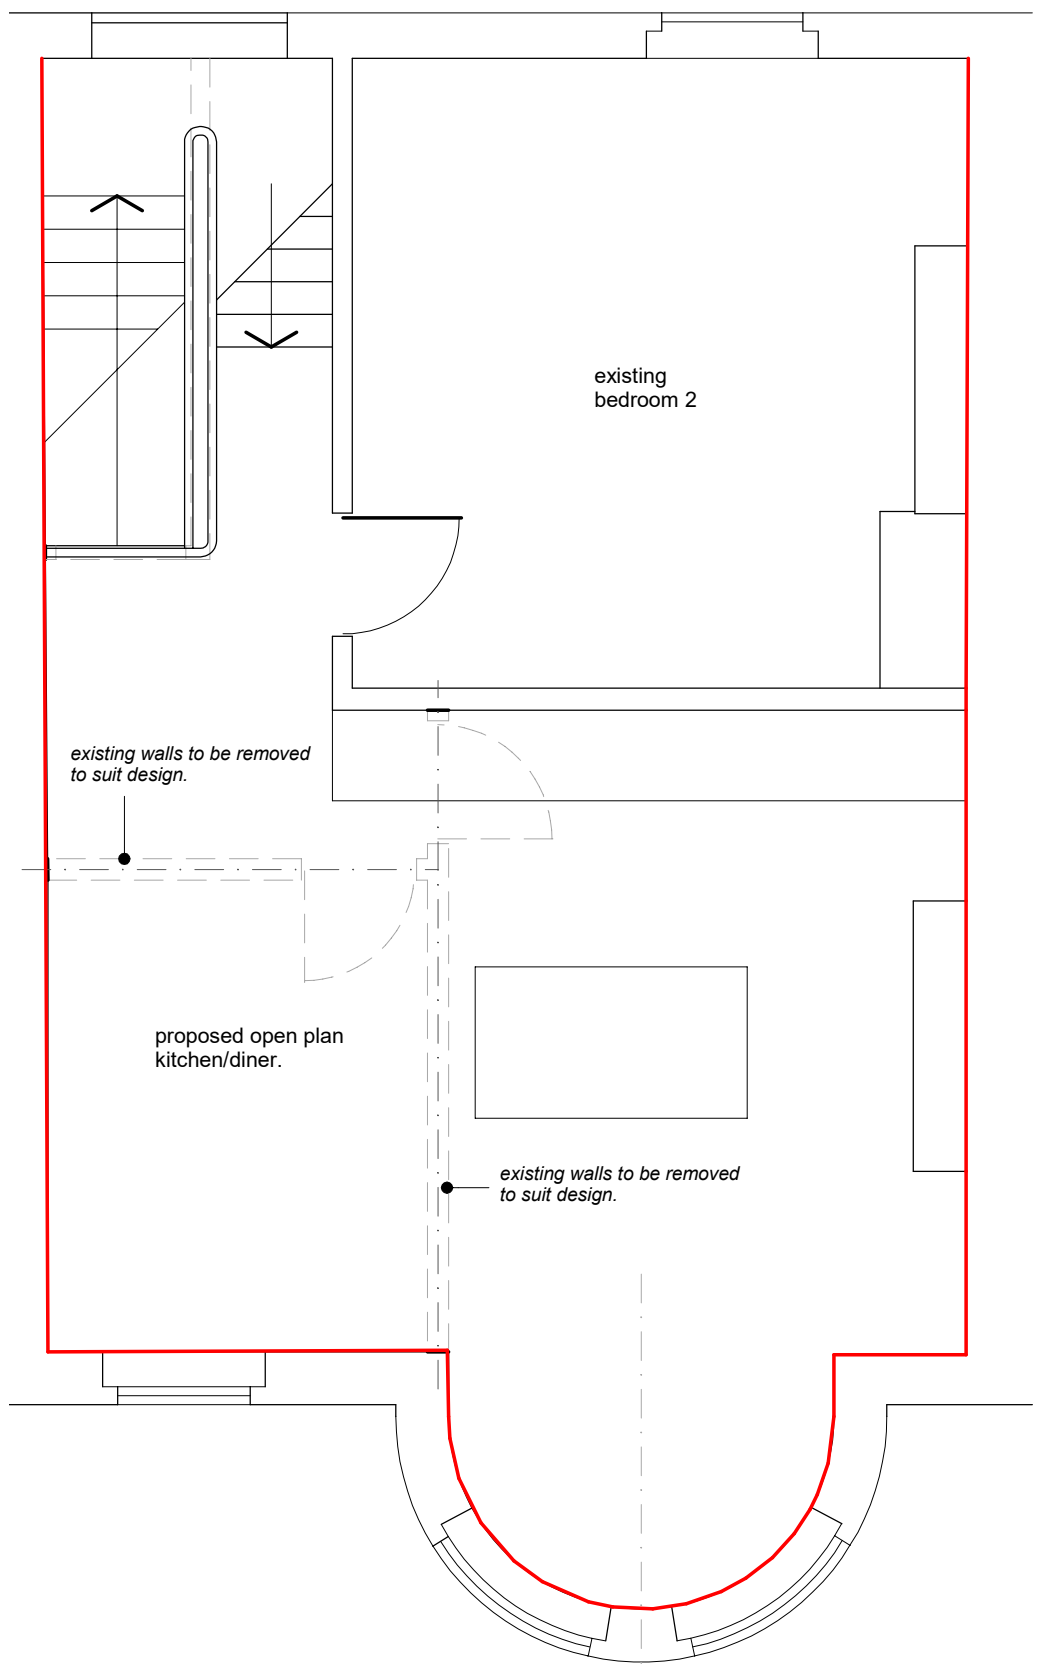

Proposed Second Floor Upper Level - 1/50

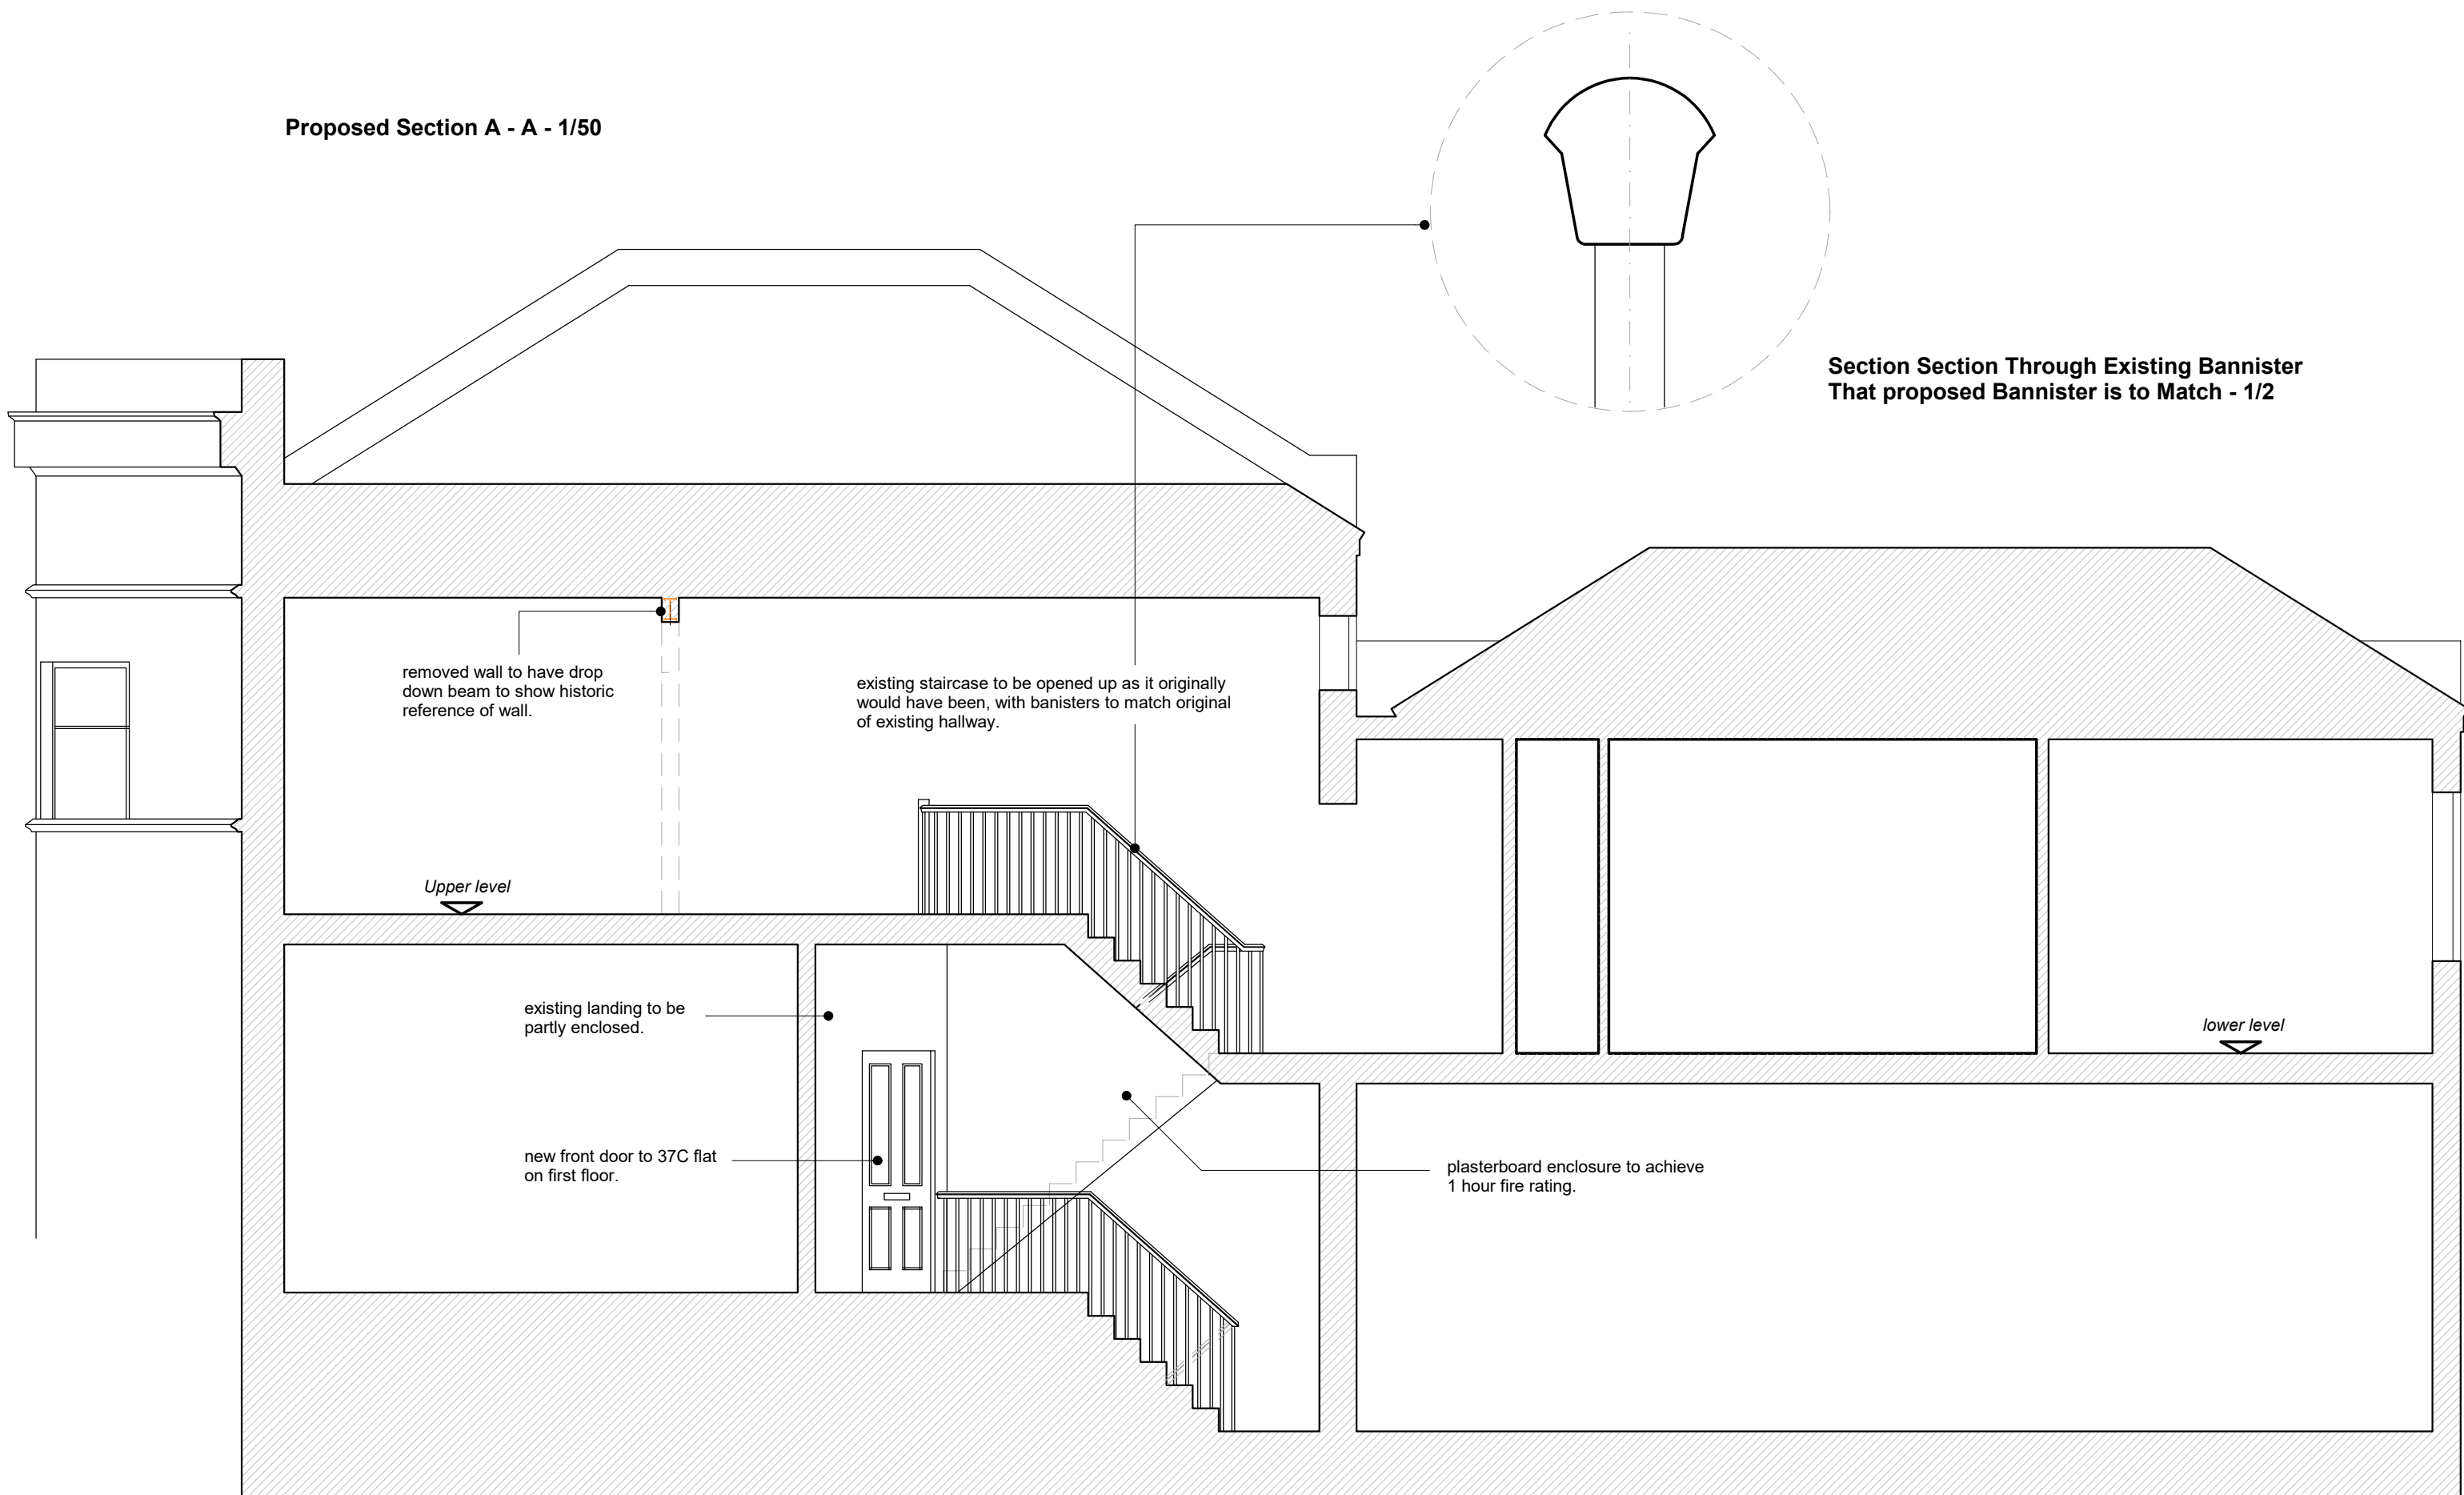

Proposed Section B - B - 1/50