


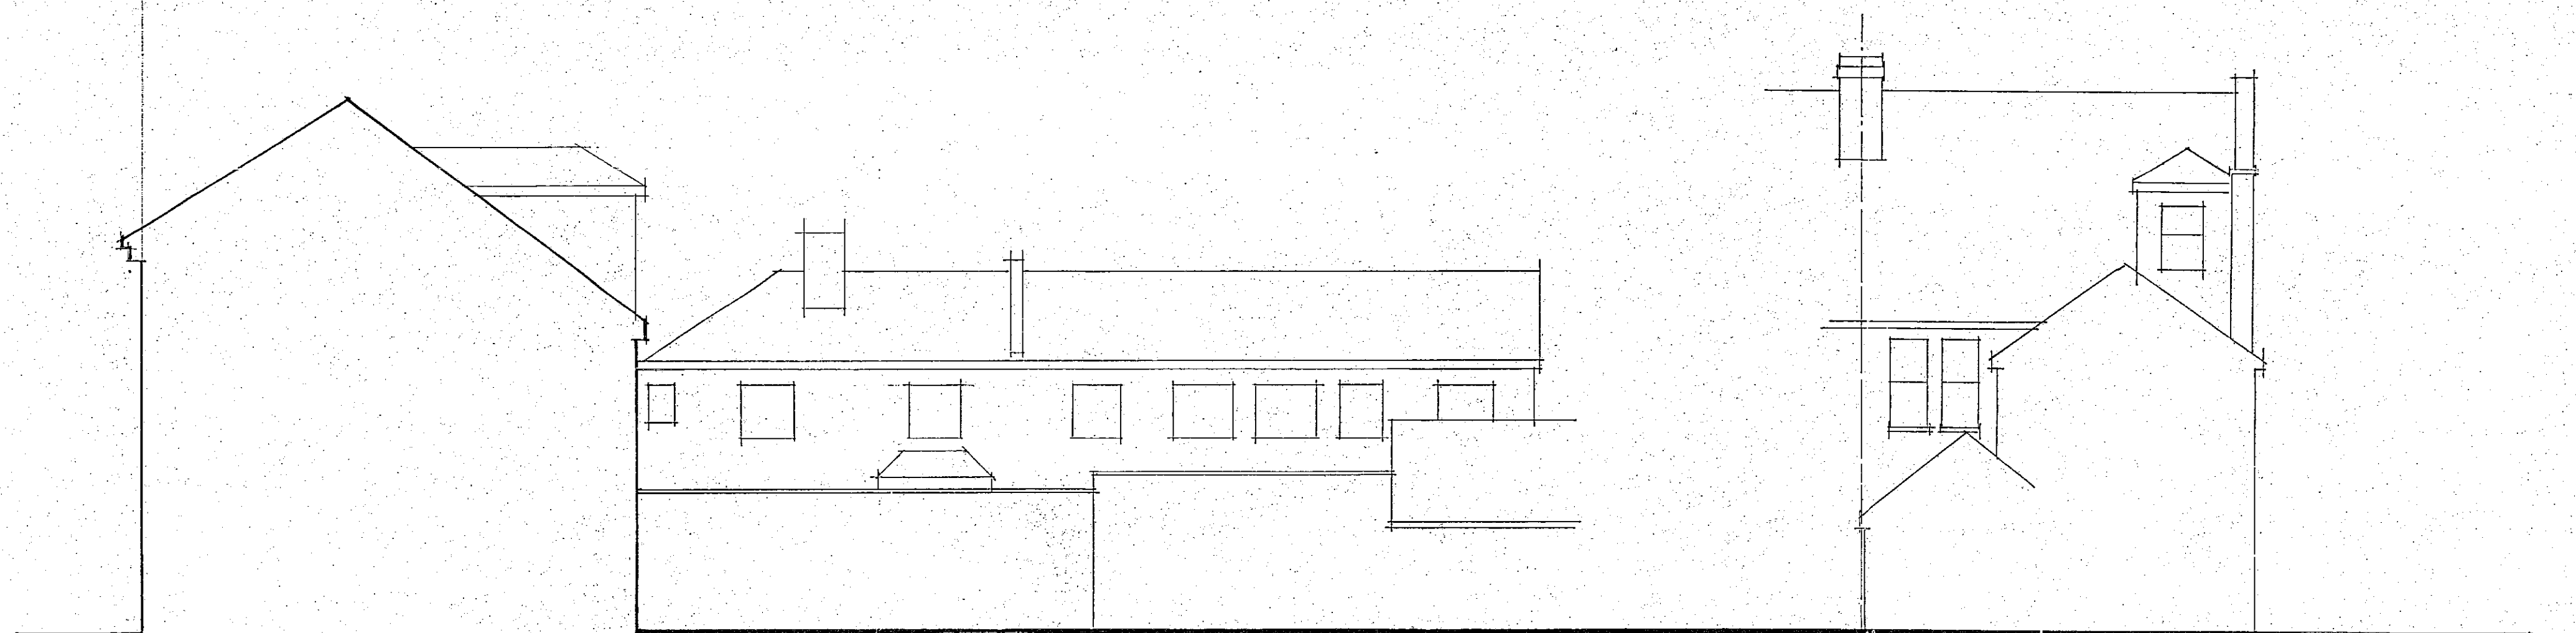

side

front


e l e v a t i o n s



side

rear

e l e v a t i o n s

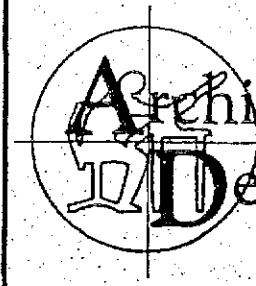	Architectural Designs Bank Chambers 29, High Street Ewell, Surrey, KT17 1SB. Telephone: 0800 331 7732
Project: No 70 High Street Littlehampton	Title: Drawings as existing
Scale: 1:100	Date: December 2014
Drawing No: 1412 - 1794	