




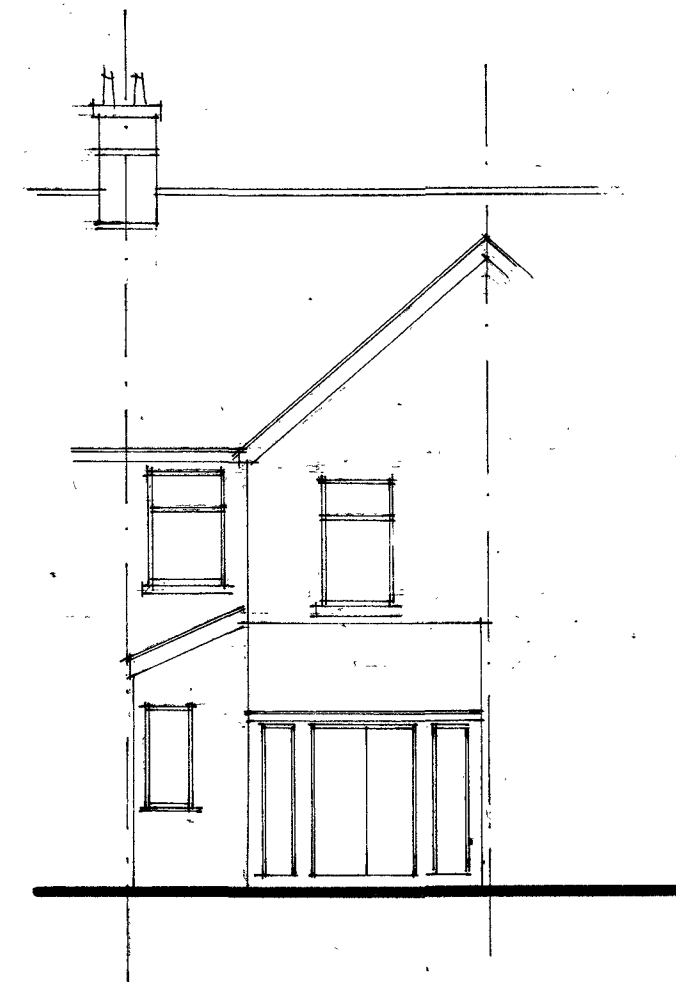

REAR EAST

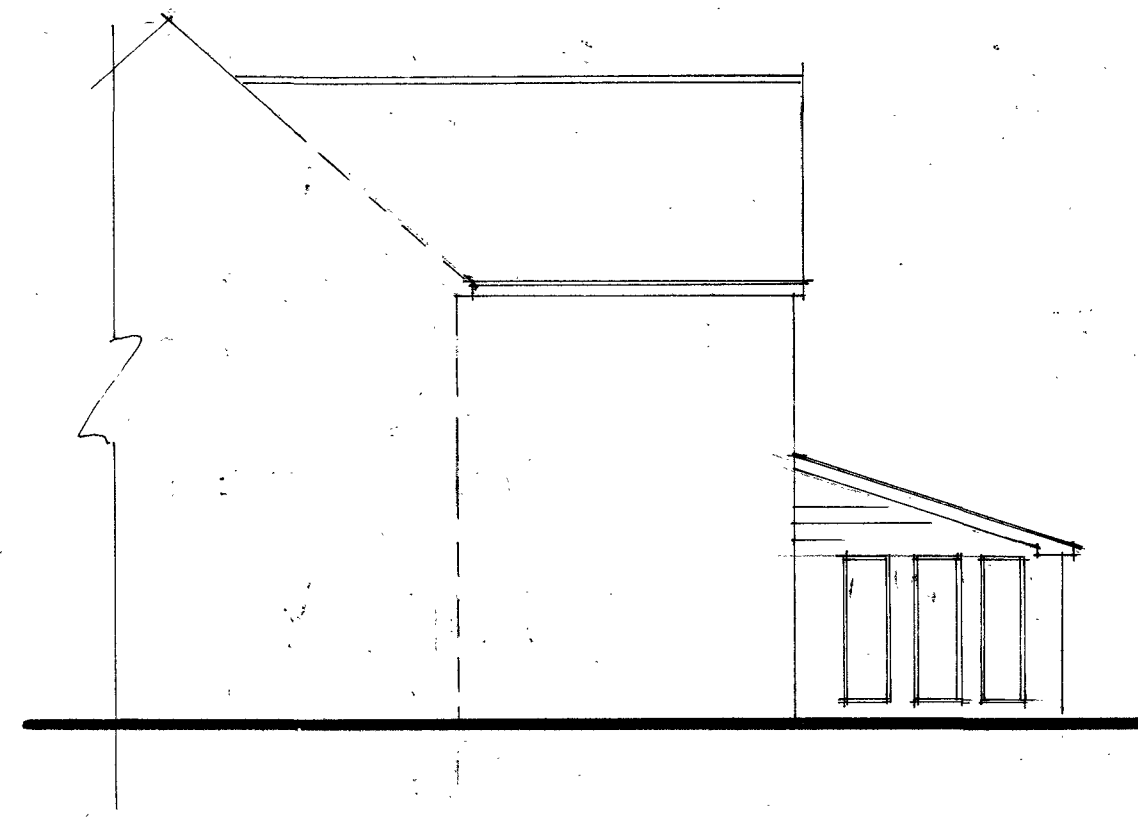

SIDE SOUTH

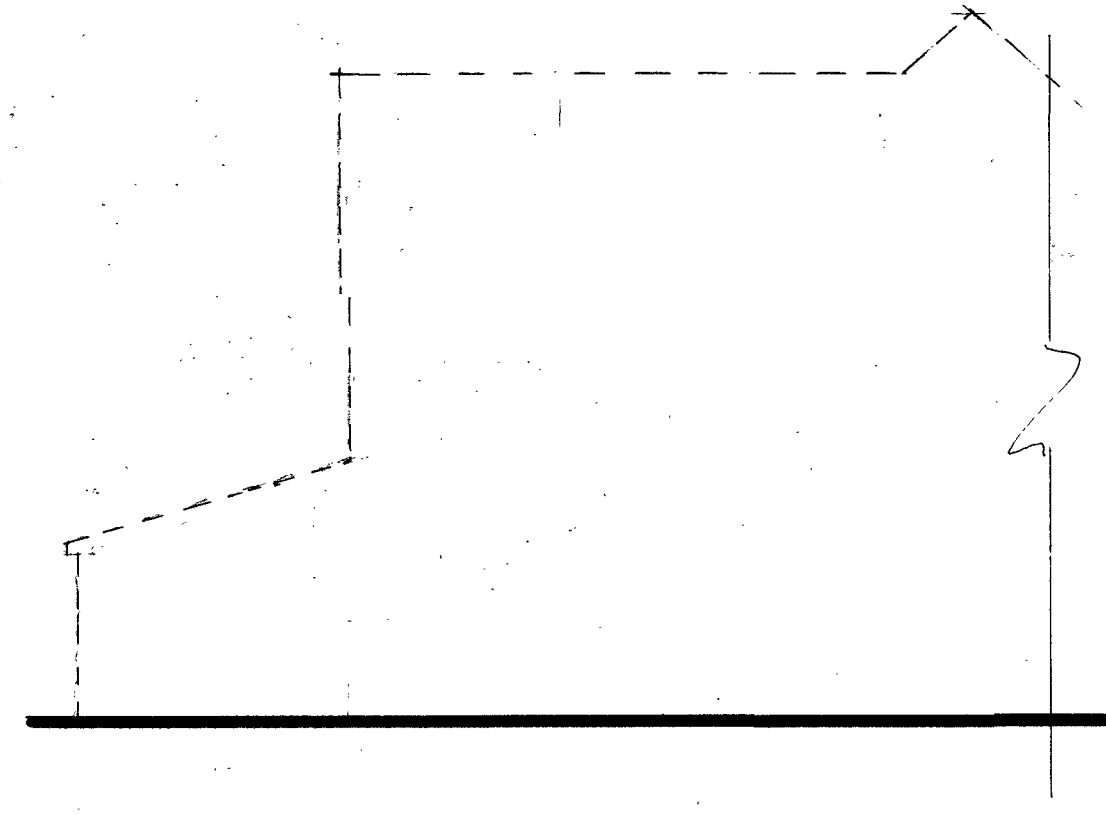


SIDE NORTH




FRONT WEST

DRWG: DS/SHIELDS/01
DATE: 16/02/2017.
DRWN: DEADSPACE DESIGNS.

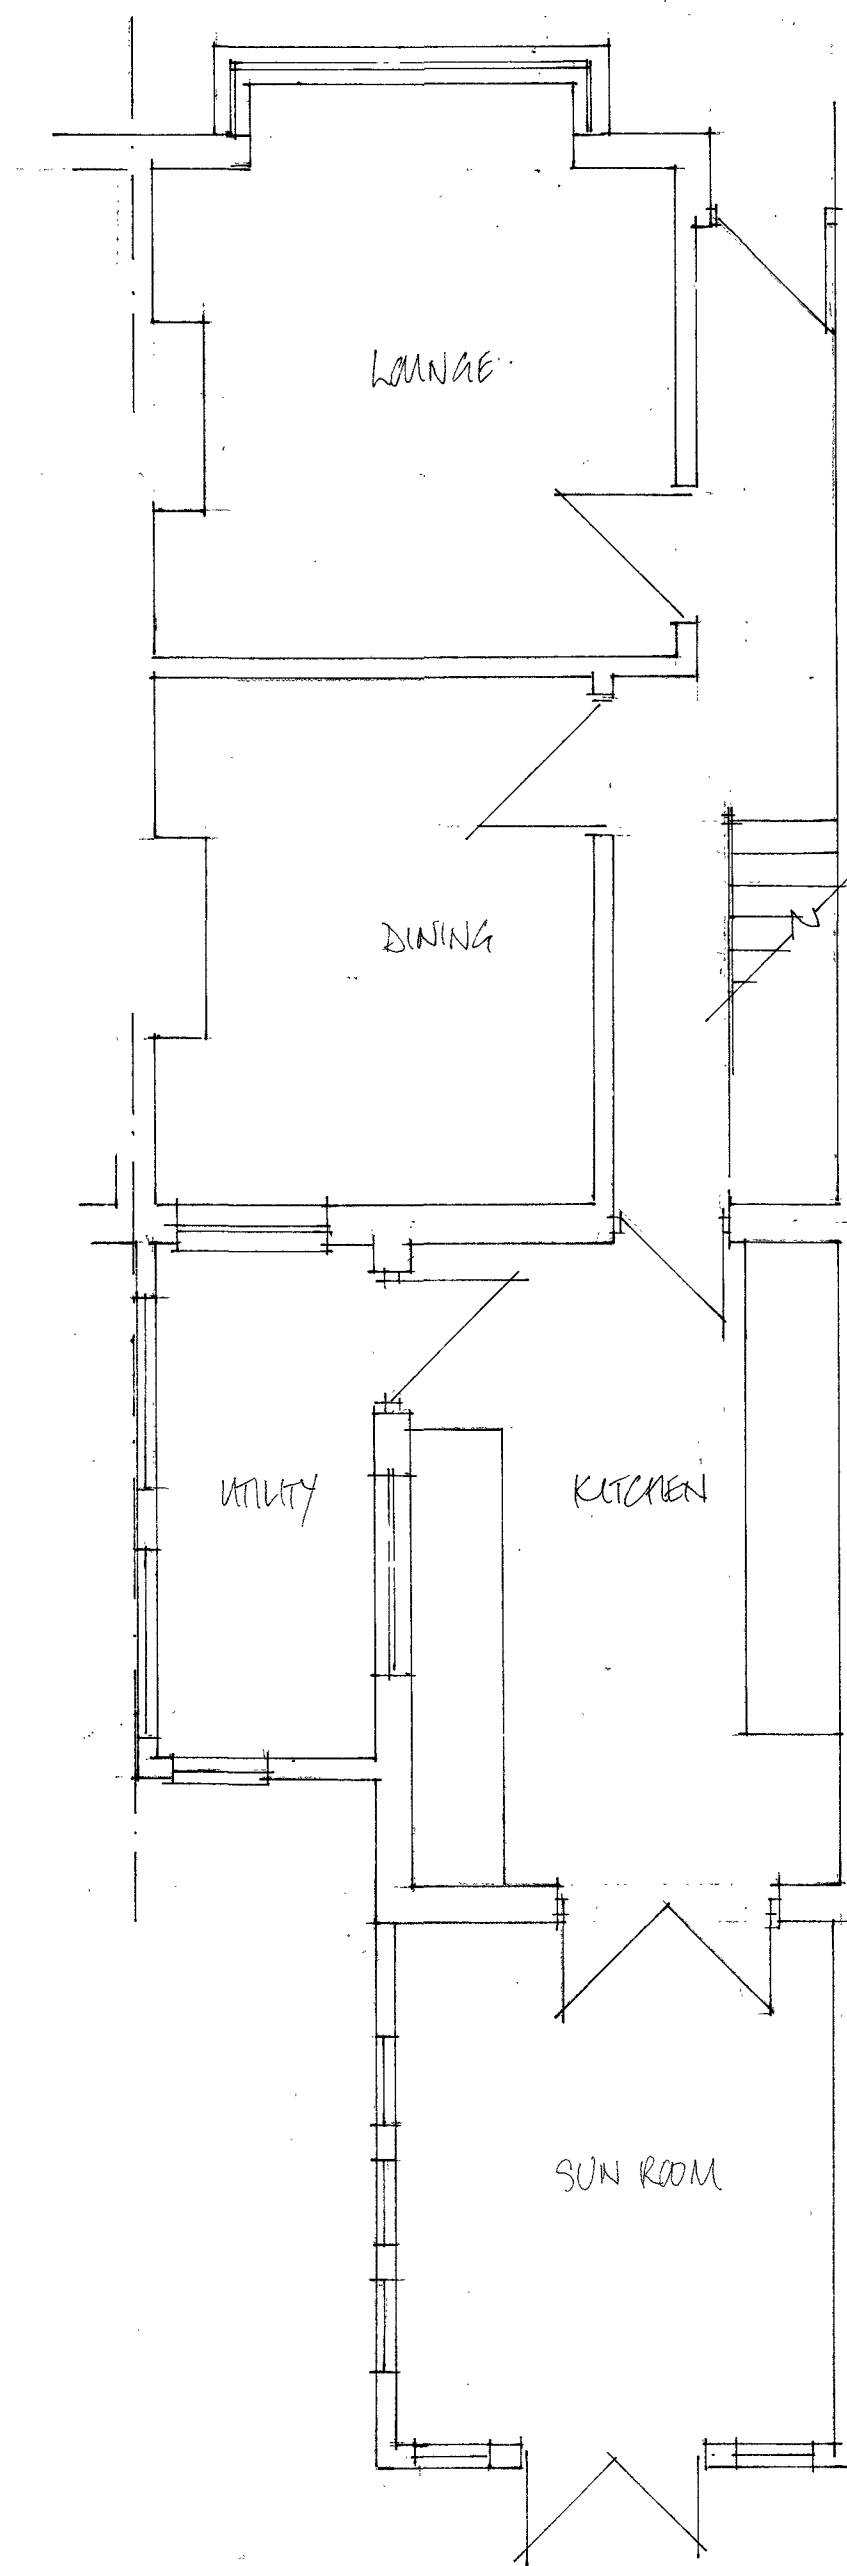


GROUND

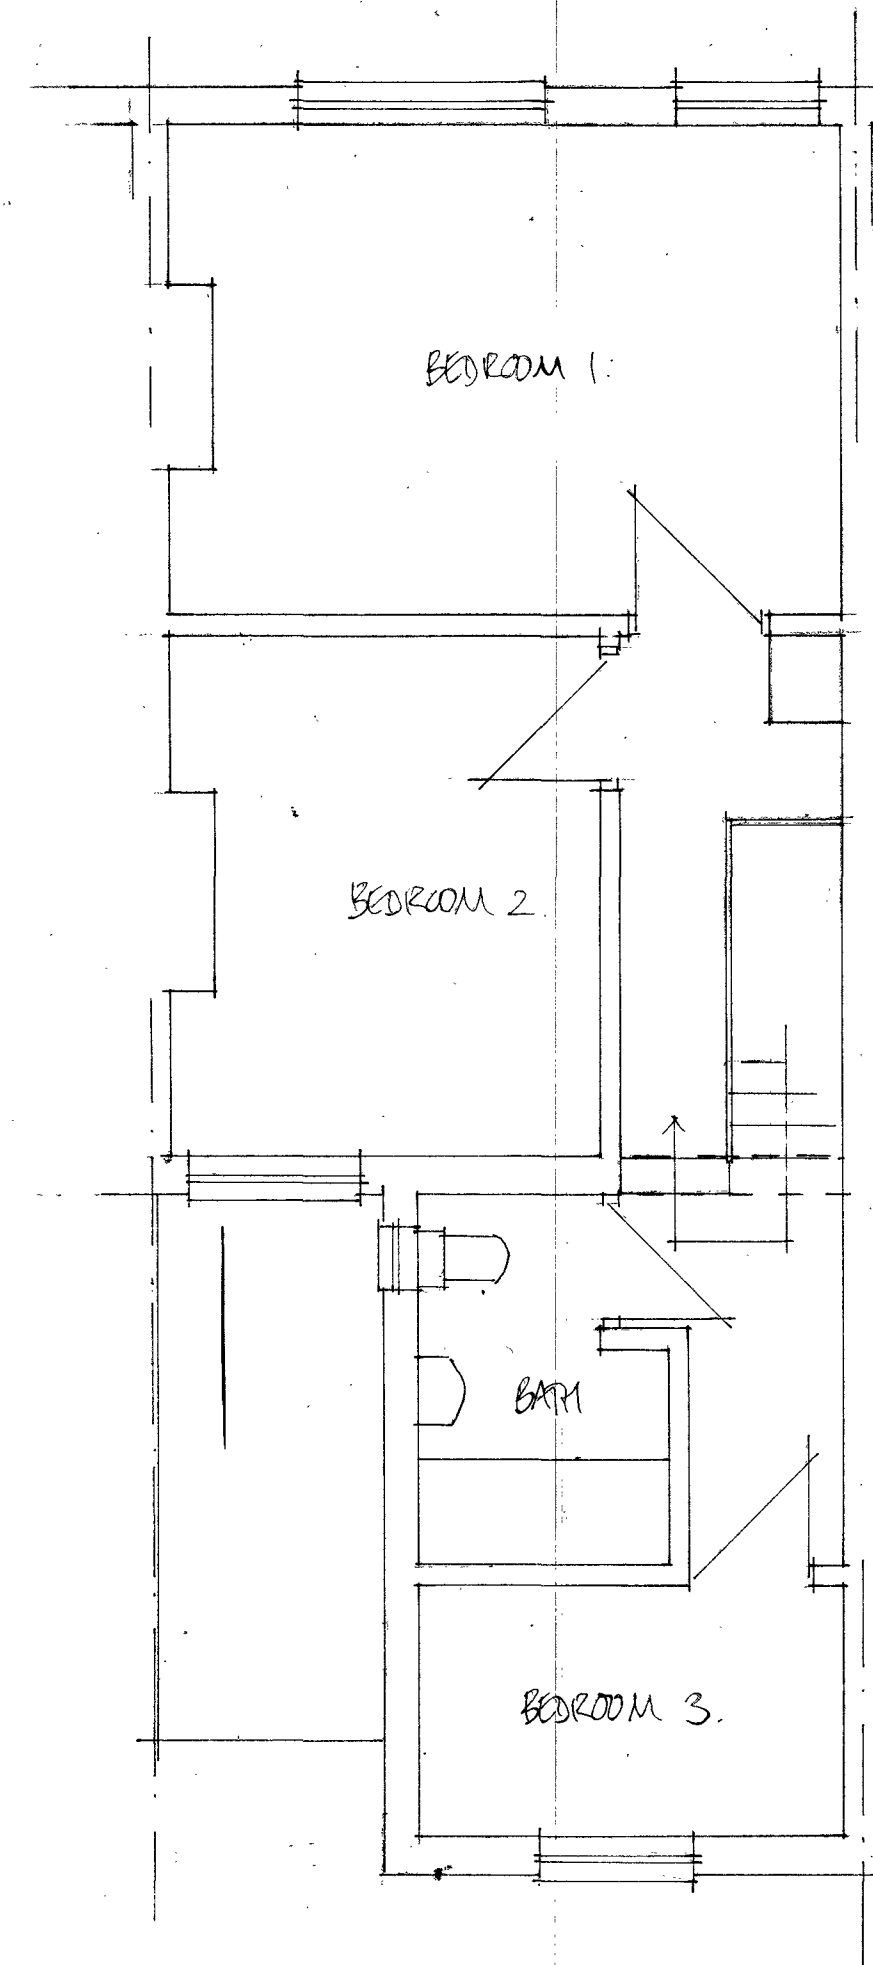

FIRST

SCALE BAR AT A1 PAPER SIZE

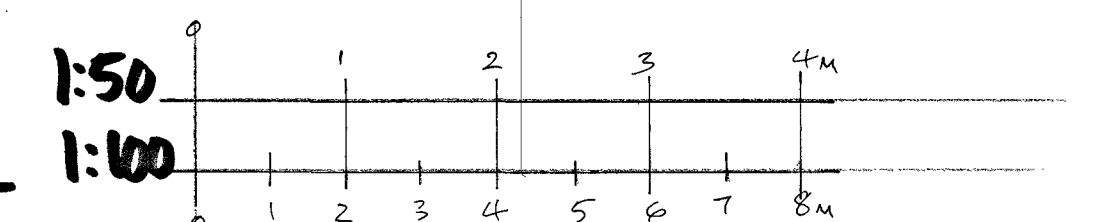

PROPOSED LOFT CONVERSION · 32 MAXWELL RD · LITTLEHAMPTON

EXISTING PLANS 1:50 @ A1

EXISTING ELEVS 1:100 @ A1