



DRWG: DS/SHIELDS/02
 DATE: 16/02/2017
 DRWN: DEADSPACE DESIGNS

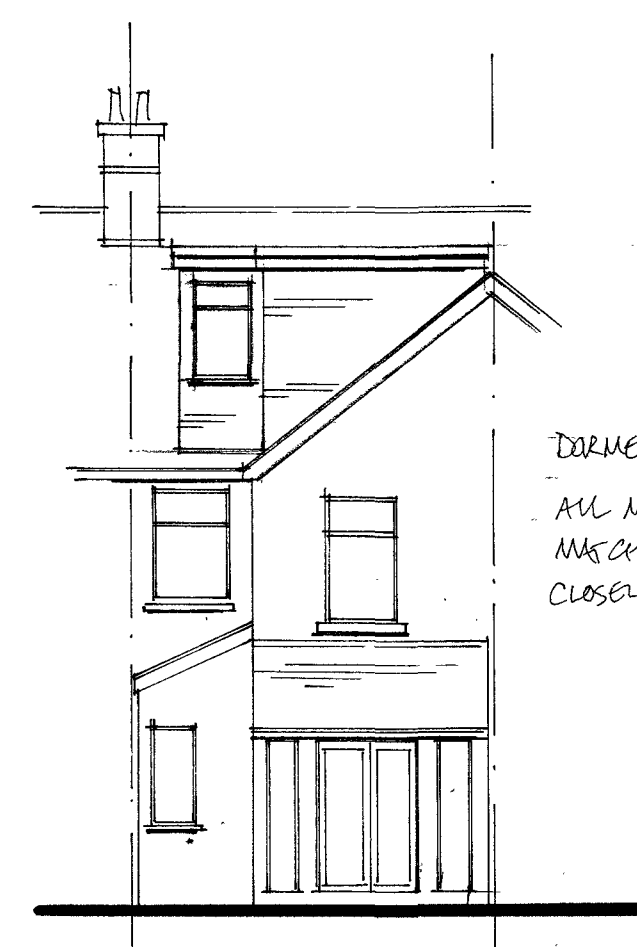


REAR EAST

DORMER 23.8m²
 ALL MATERIALS TO
 MATCH EXIST AS
 CLOSELY AS POSSIBLE

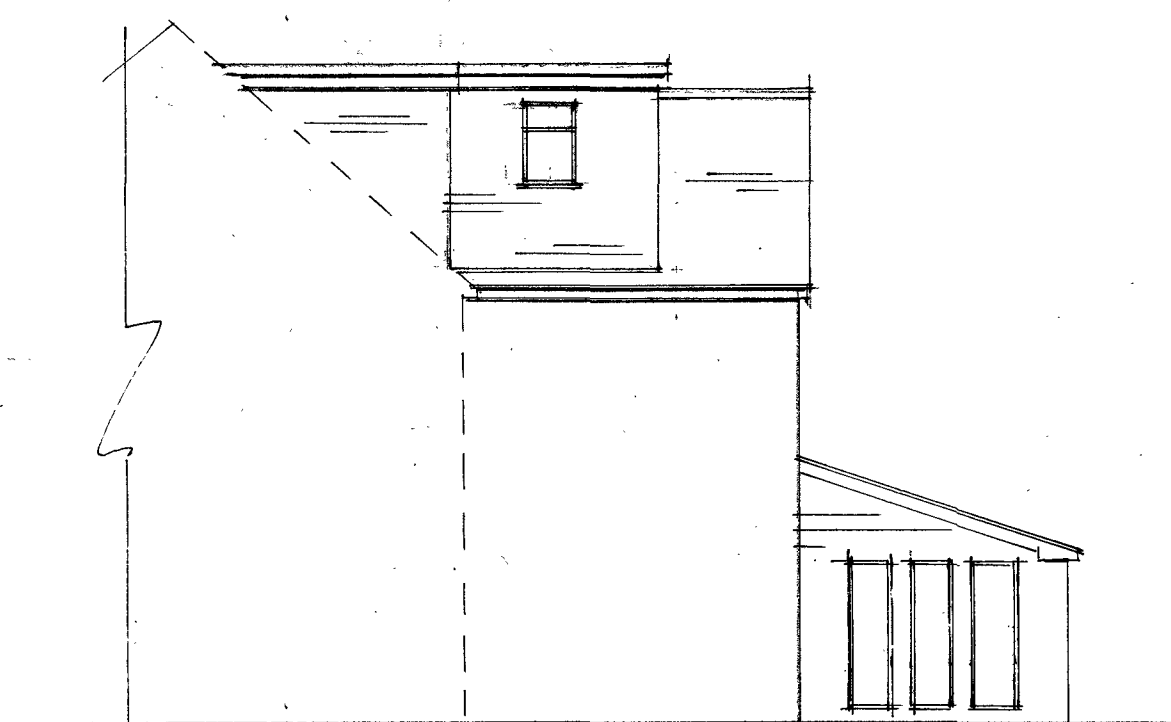

SIDE SOUTH

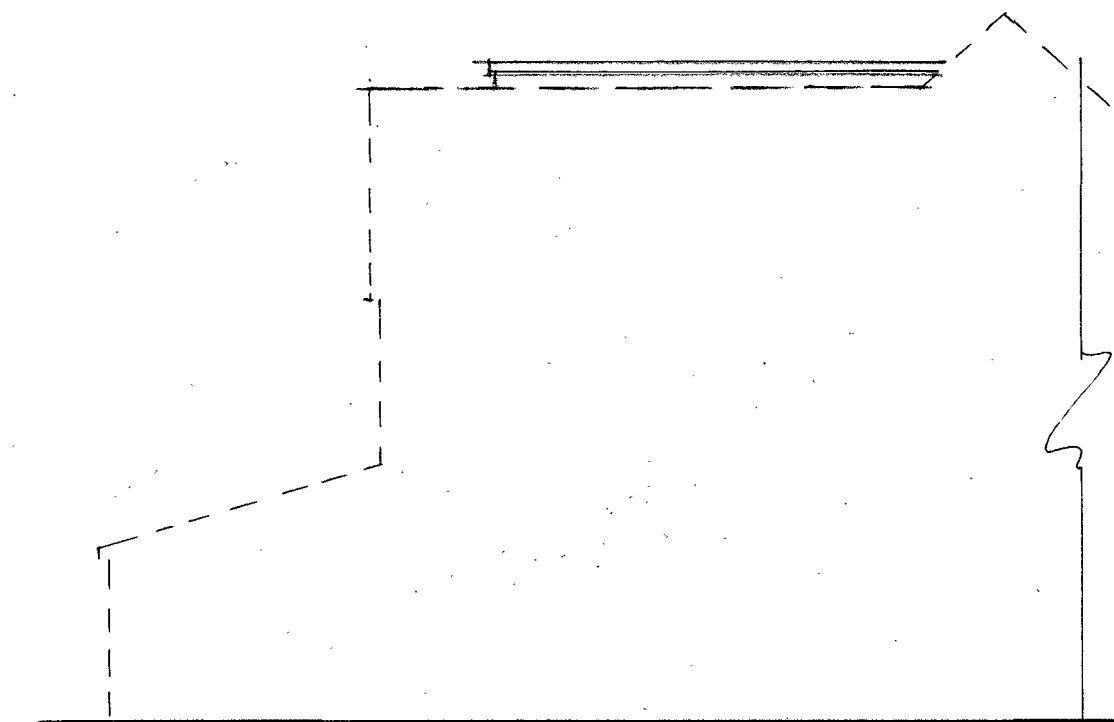


SIDE NORTH




FRONT WEST



ROOFLINE NOT
 TO PROTRUDE
 MORE THAN 150mm

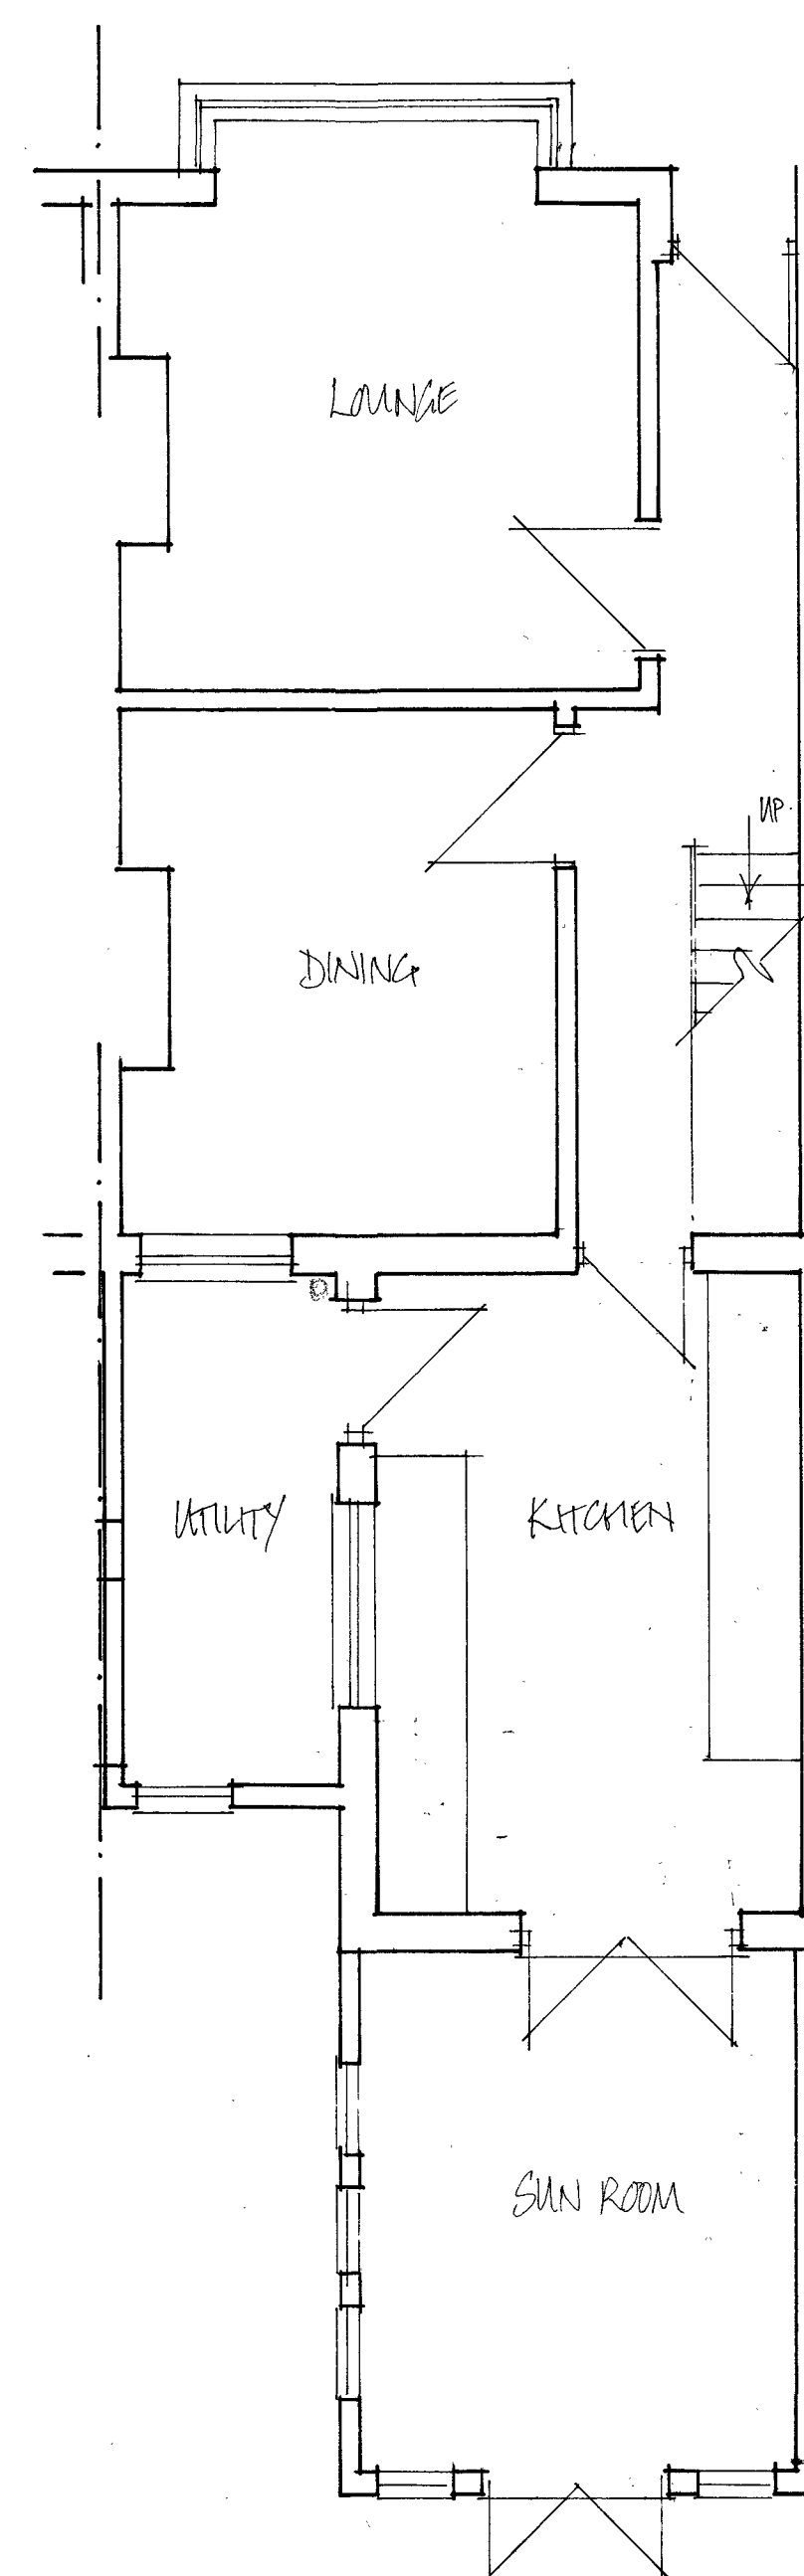

GROUND

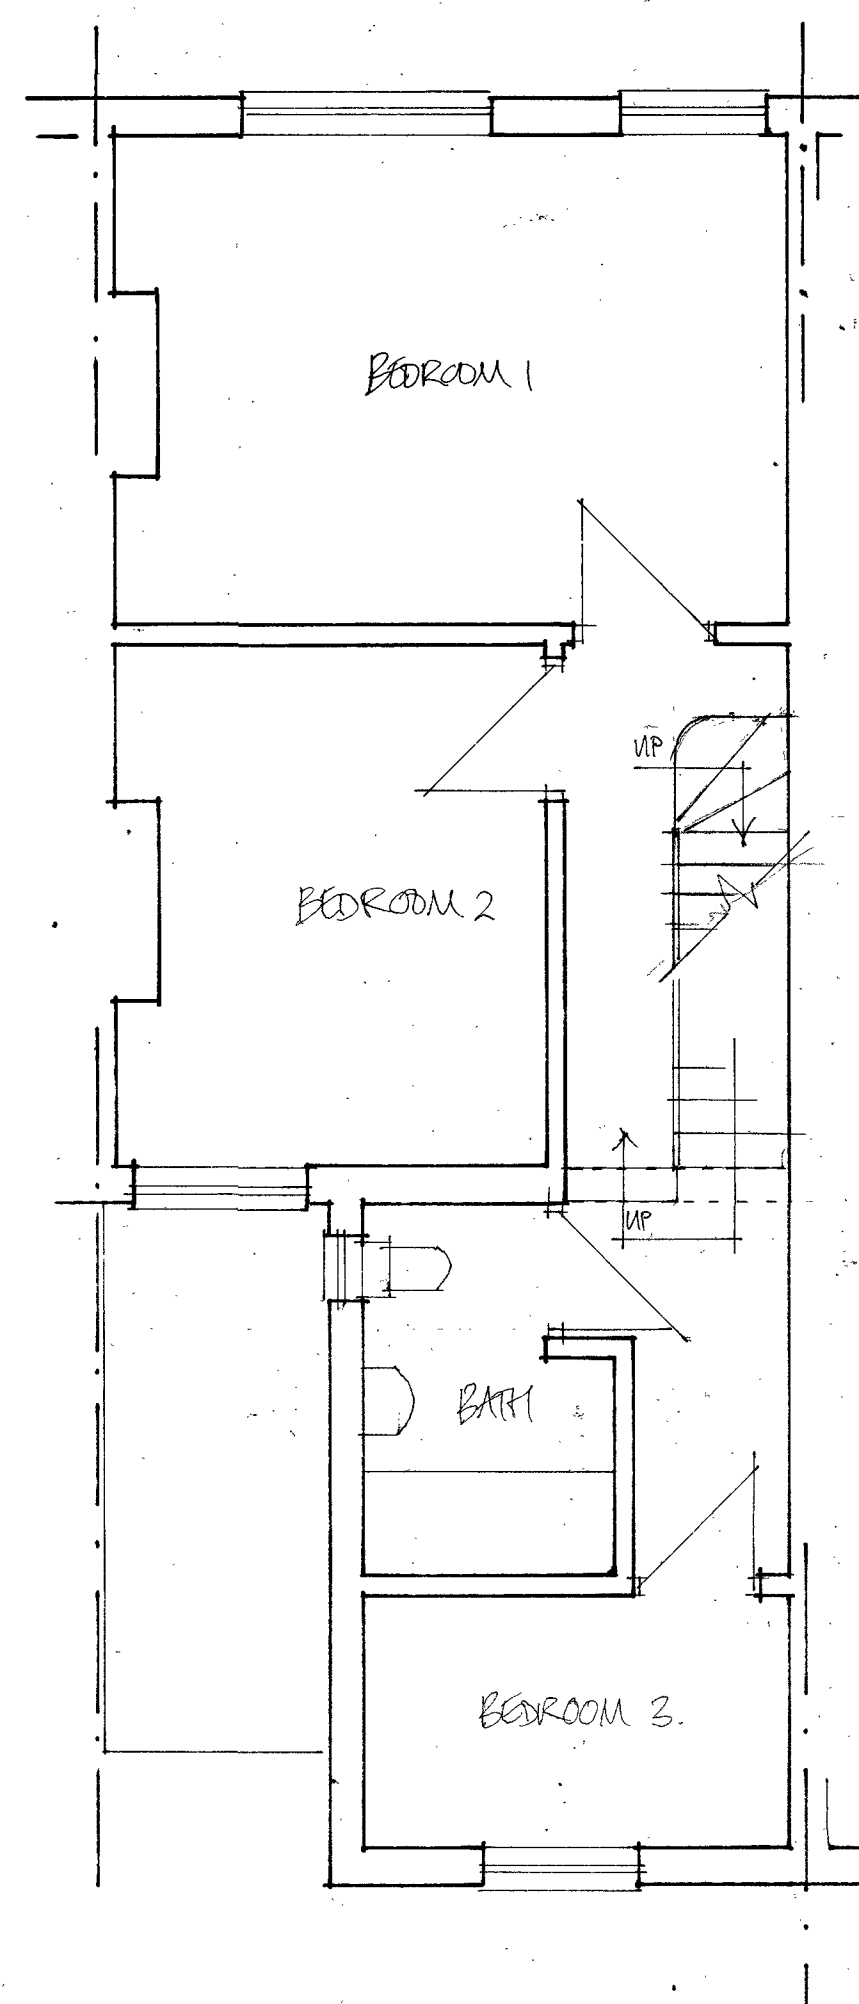

FIRST

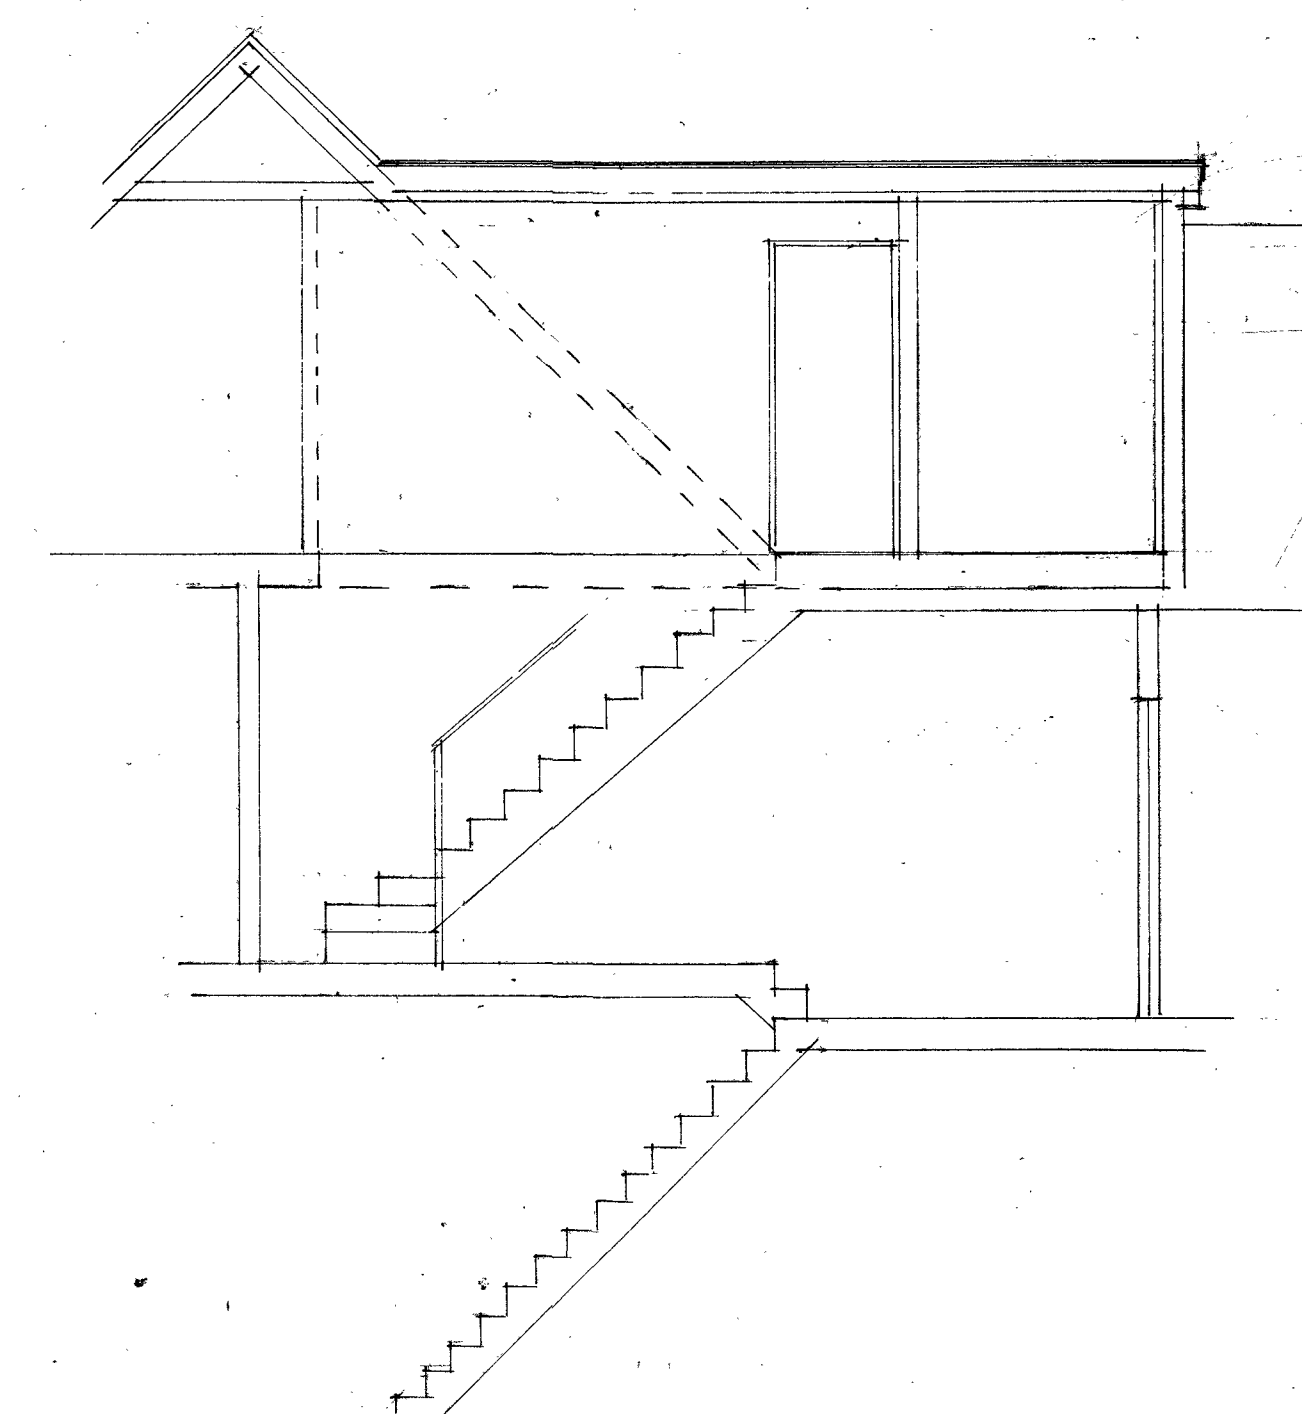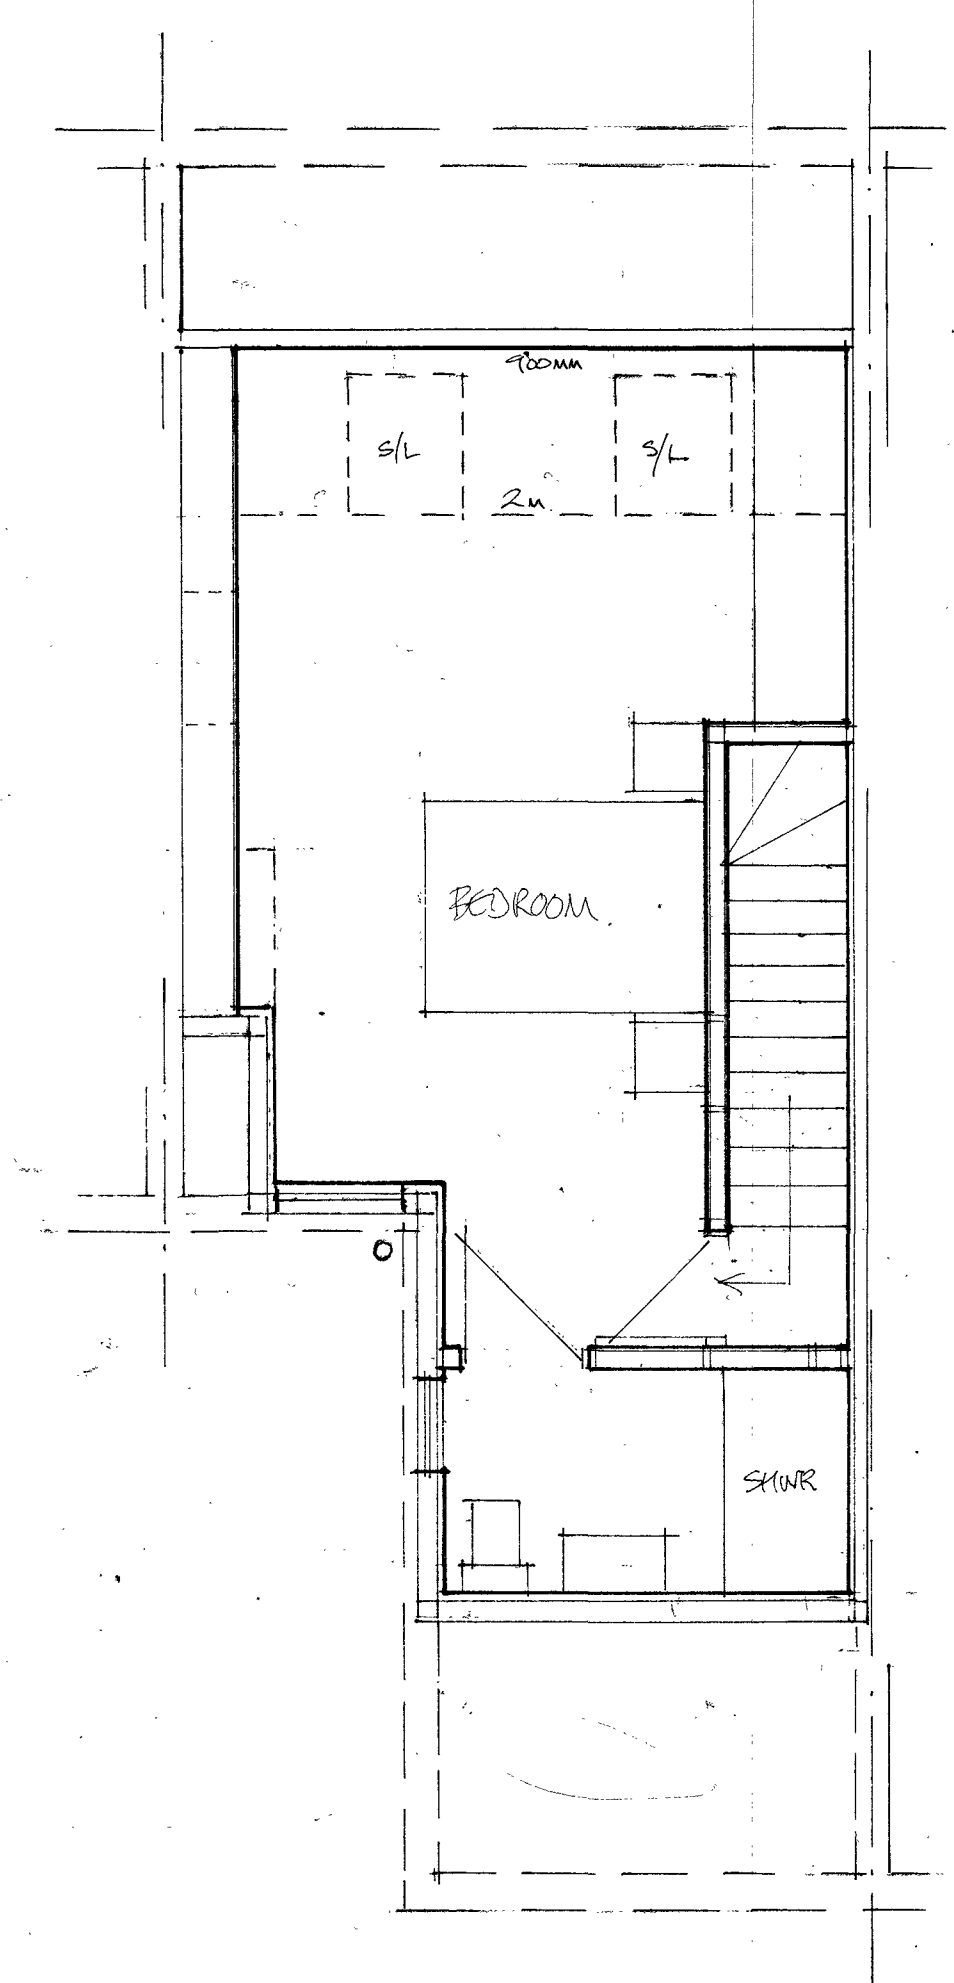

TEST SECTION FOR
 STAIR HEADHEIGHT. 1:50.

SCALE BAR AT A1 PAPER SIZE

PROPOSED LOFT CONVERSION · 32 MAXWELL RD · LITTLEHAMPTON

EXISTING PLANS 1:50 @ A1

EXISTING ELEVS 1:100 @ A1

