




Block Plan
Scale 1:500

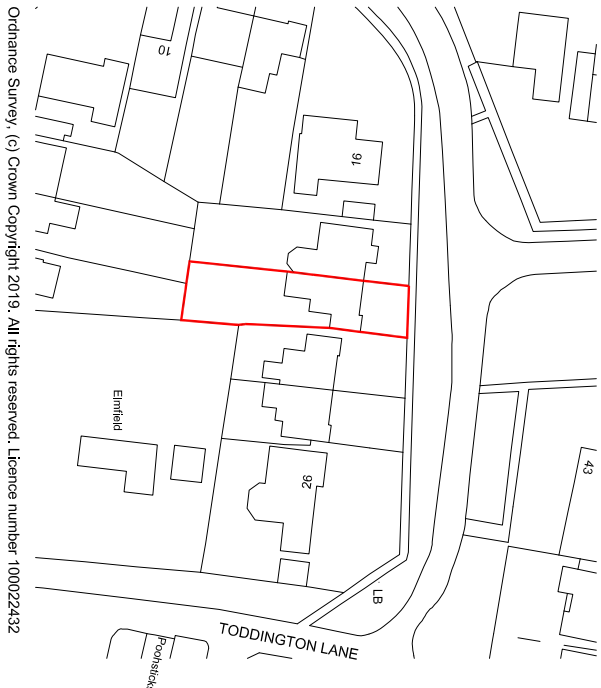

Site Location Plan
Scale 1:1250

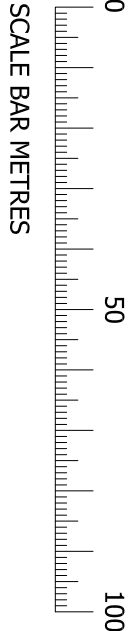

REV.	DATE	DESCRIPTION	BY
-	-	-	-

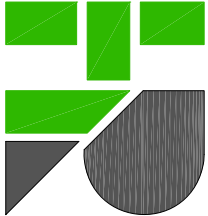

HEAD, ROBERTS & ASSOCIATES
1 Station Terrace
Shawford, Hants.
SO21 2BN
Tel: 01962 711111
Fax: 01962 711100

Client Mrs J Burdfield			
Job Title 20 Holly Drive, Wick, Littlehampton, BN17 6LB			
Drawing Title Site Location Plan and Block Plan			
Drawing No.	4359/00		Revision
Scale As shown @ A2	Date 26.02.19	Drawn By DS	Checked By