


1/100 scale

Copyright © 20
R.Brown
4 Norfolk Place
Littlehampton
Sussex BN17
tel: 01-903-7137

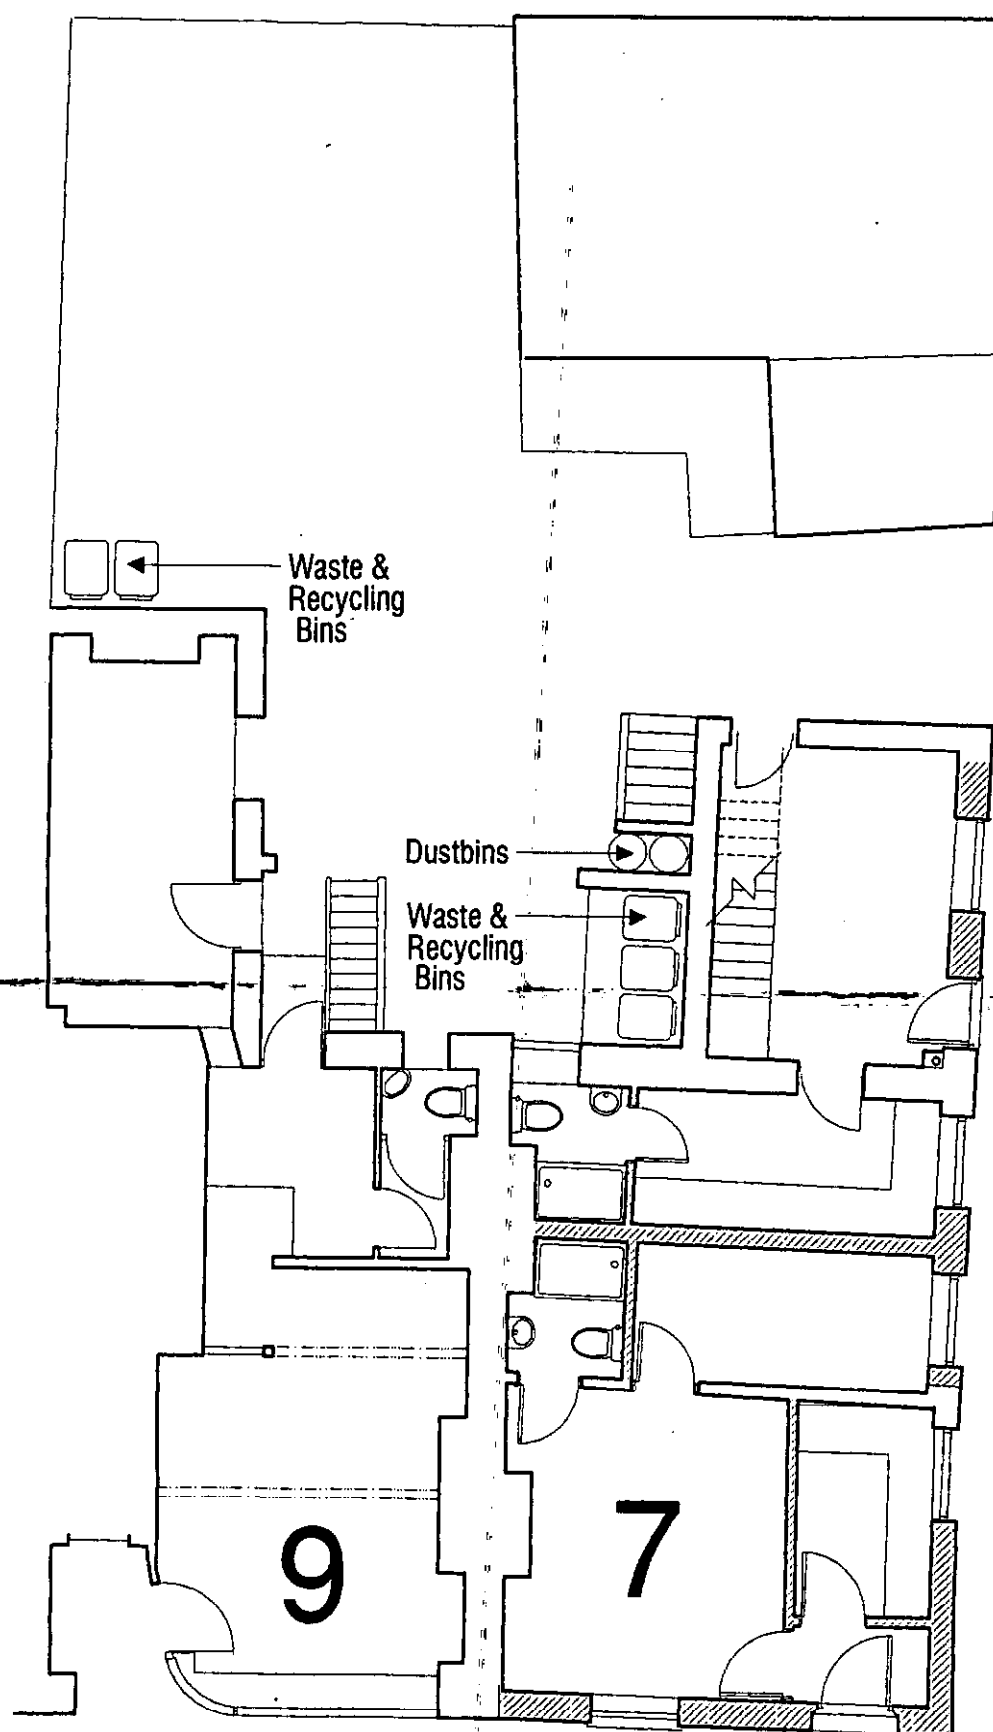

GROUND FLOOR PLAN

NORFOLK ROAD

WESTERN ROAD

7 Norfolk Road, Littlehampton -
Proposed Change of use of ground floor,
and incorporation of part of First Floor to form two new Dwellings

WASTE STORAGE PROPOSALS