
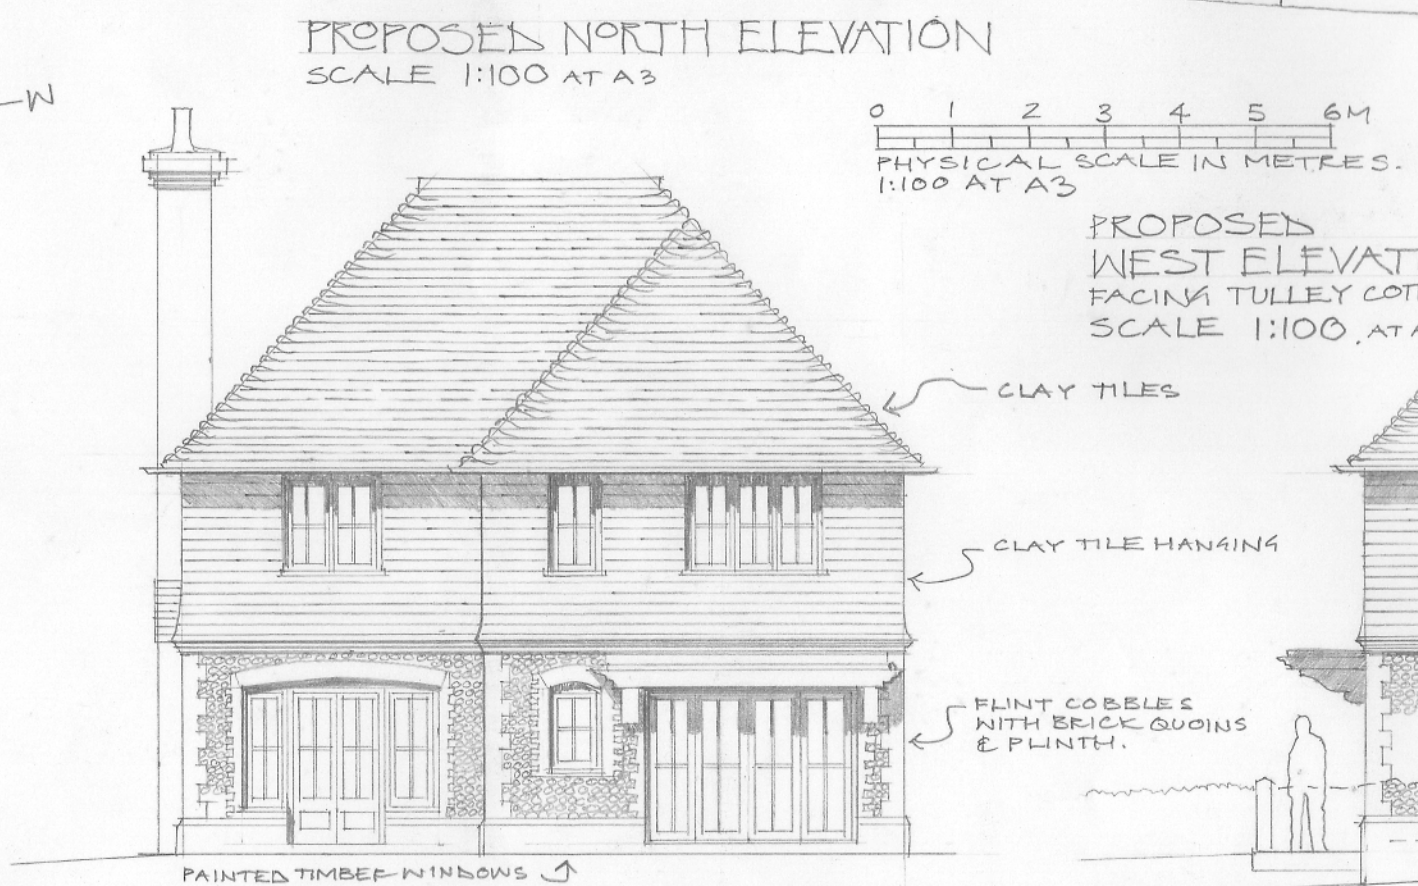
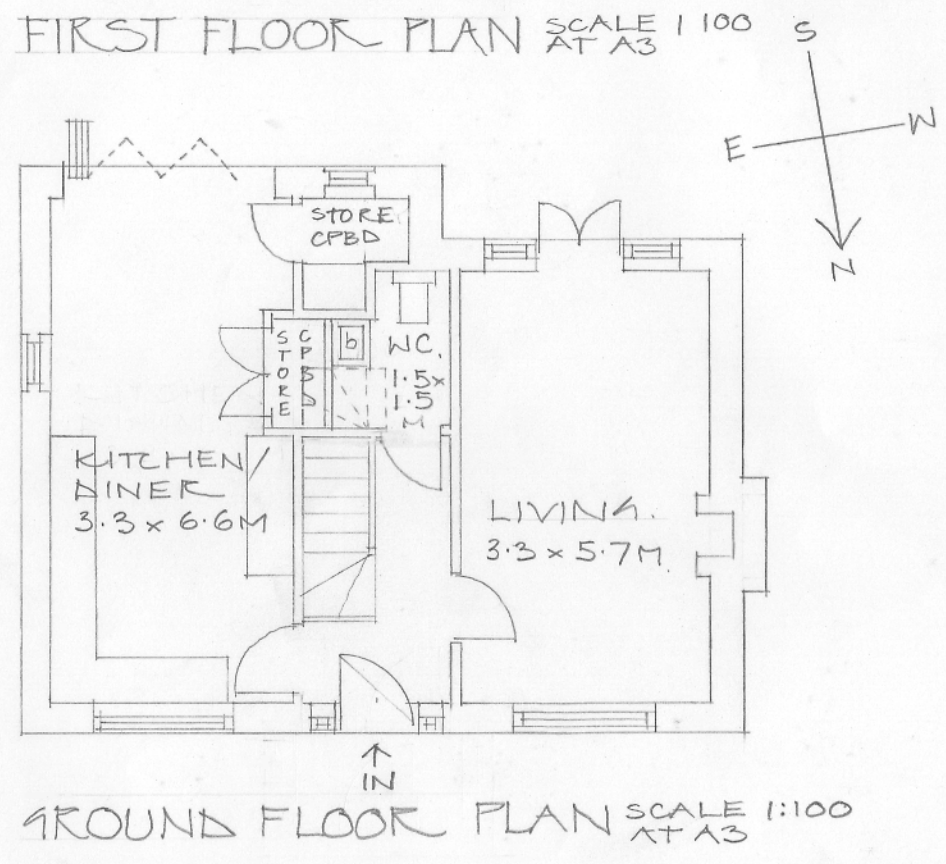


UNIT 1.

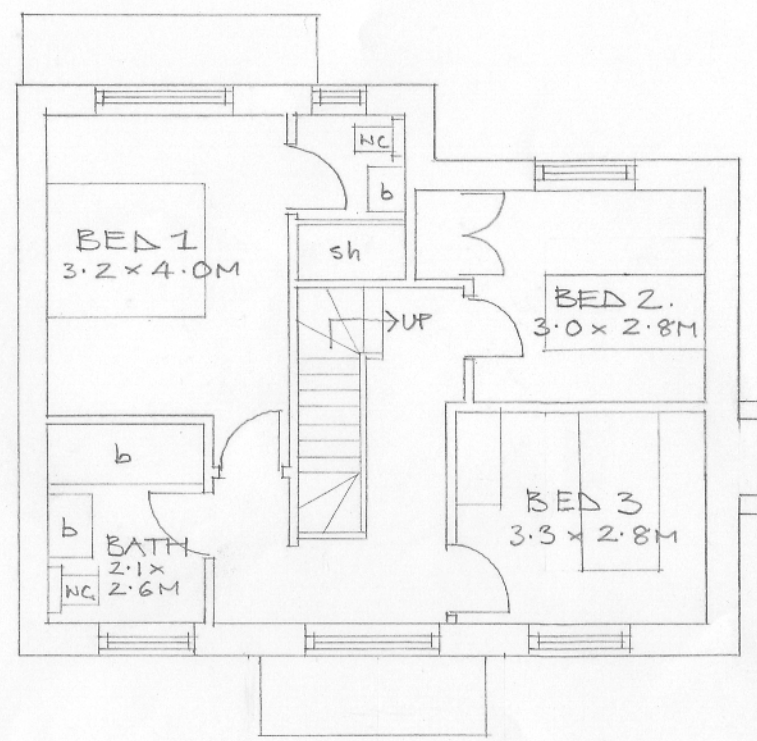

This drawing has been prepared for the sole purpose of submitting an application for planning permission only and does not purport to be a working or contractual drawing and should not be used for any construction or contractual purposes. This drawing has been based on survey drawings and information prepared by others. All dimensions and levels on all drawings must be verified on site.

3 NEW HOUSES ON LAND BEHIND
TULLEY COTTAGES, TONKINGTON LANE
LITTLEHAMPTON JOB NO. 1419 DWG NO. 005A. ©

REV. A, 20th JULY 2015.
22nd JUNE 2015

△
DRIVE LEVEL
OF TULLEY
COTTAGES