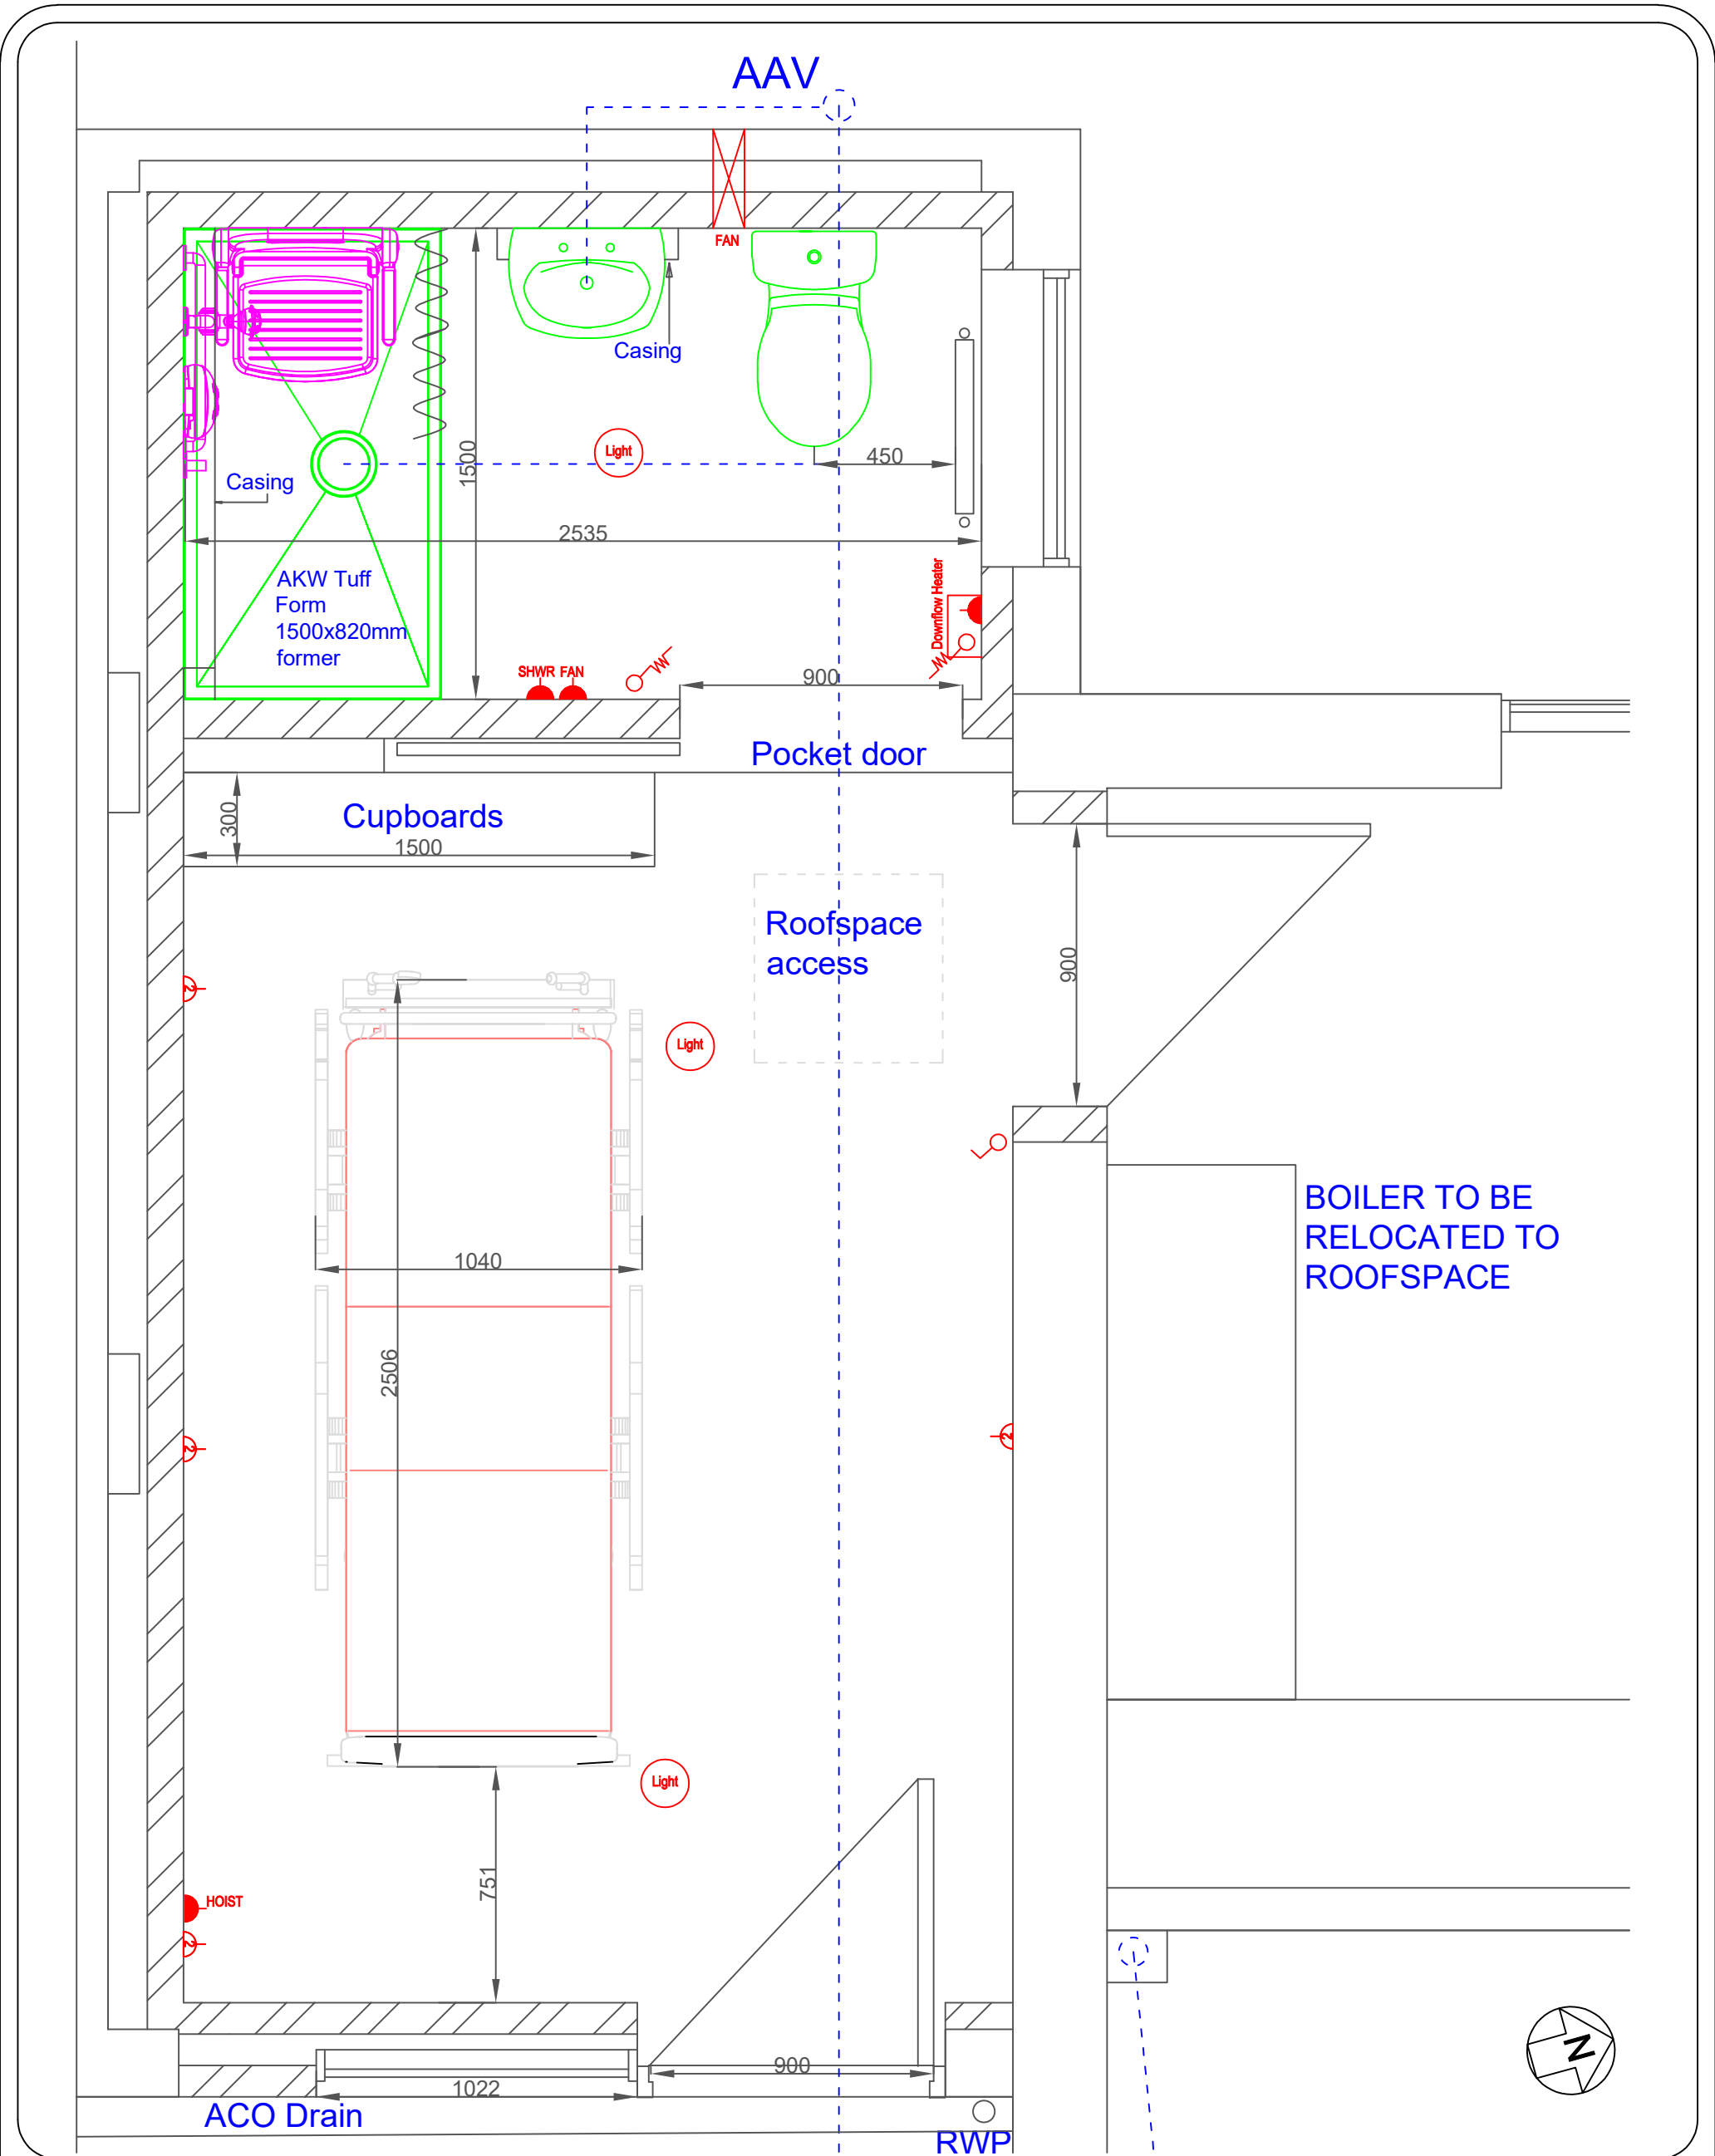


- Notes:
1. Do not scale from this drawing, except for Planning.
  2. All dimensions are in millimetres / metres unless stated otherwise.

Property Title:

**41 HENRY LOCK WAY, LITTLEHAMPTON,  
BN17 7FB**

Drawing Title:

**BEDROOM AND ENSUITE  
ARRANGEMENT PROPOSED**

Drawing Status:

**FEASIBILITY ISSUE**

Scale @ A3:

**1:20**

Date:

**08.12.2025**

Drawn By:

**JHB**

Drawing No:

**327/522/04**

Rev:

-