
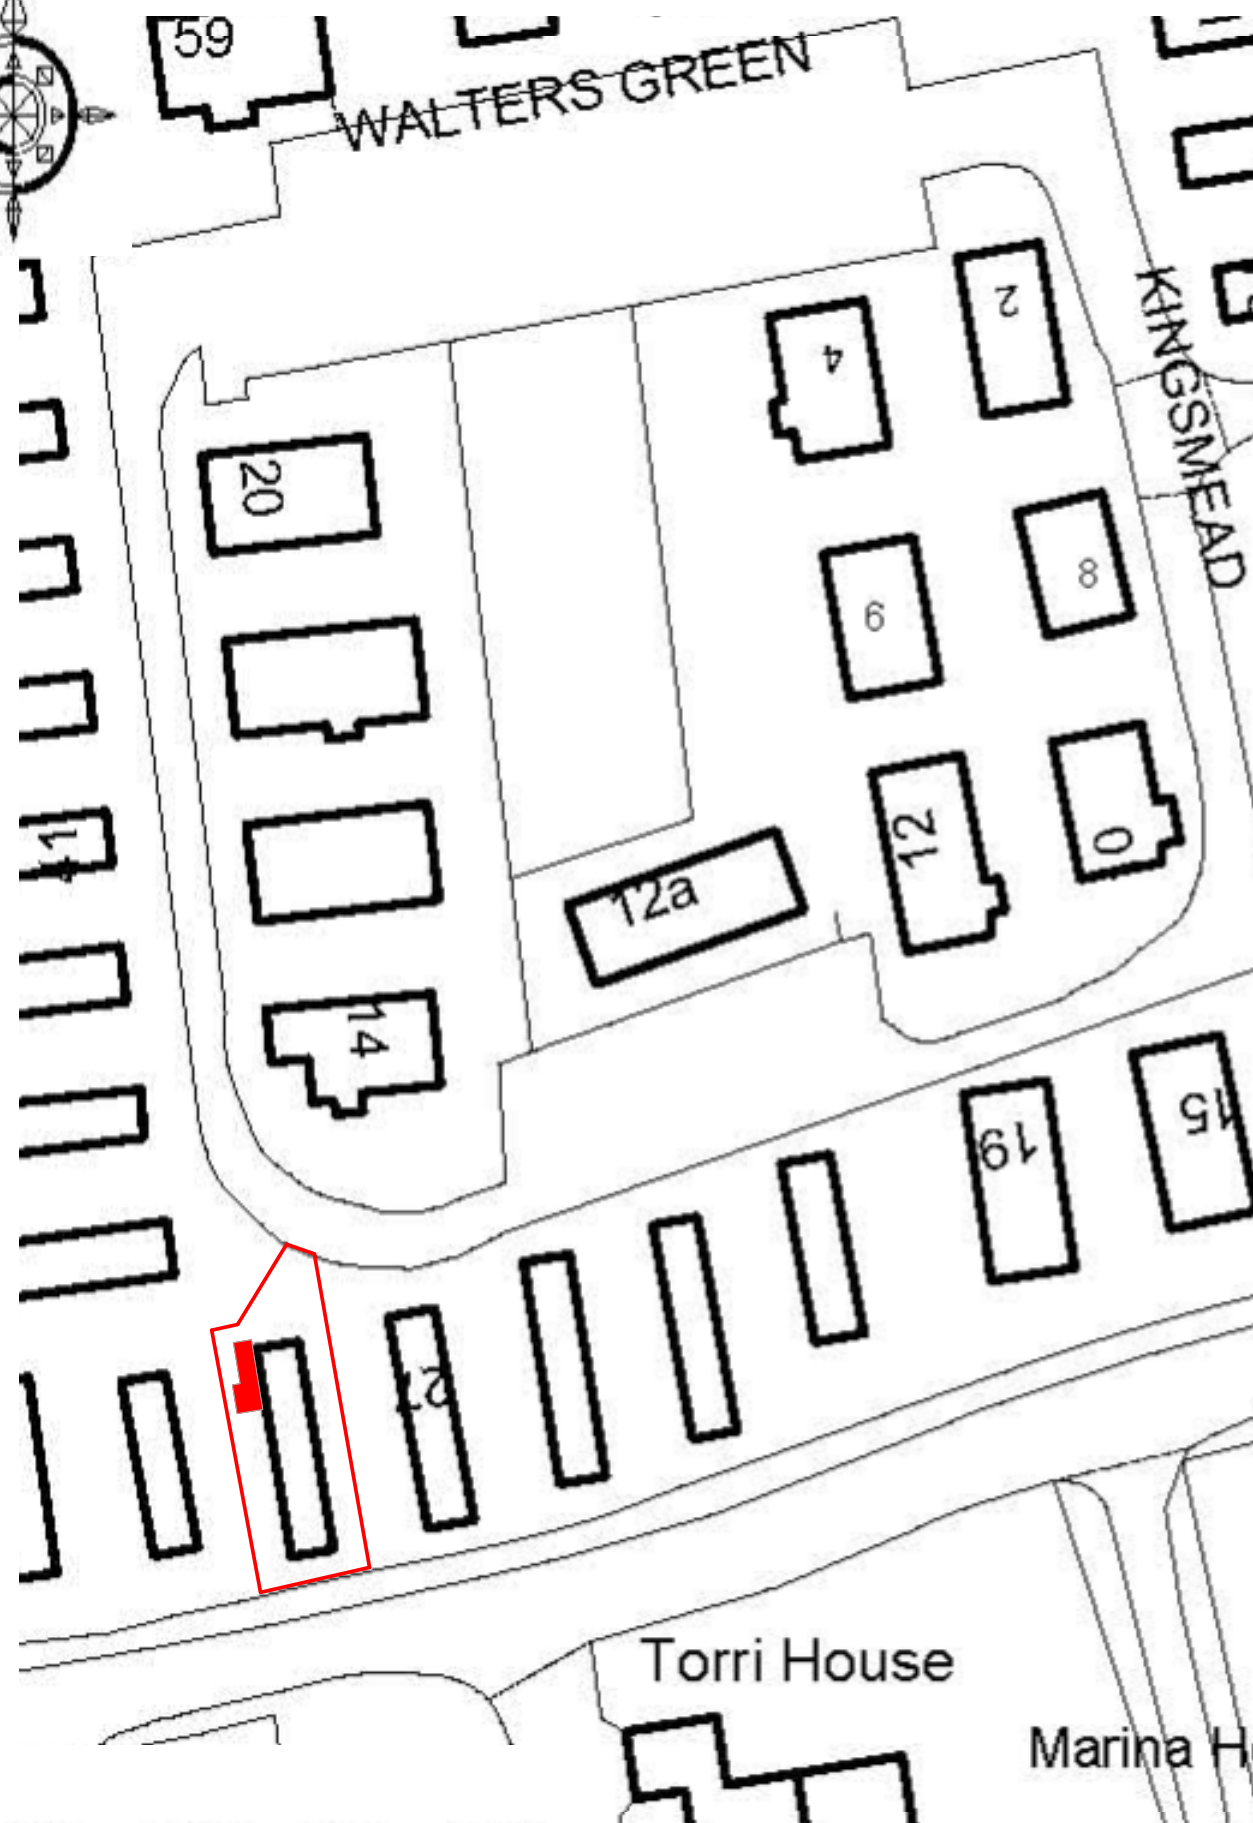


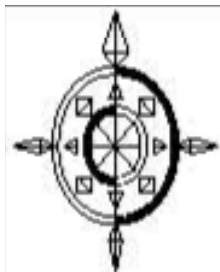

0m 10m 20m 30m

mb/06/kingsmead 29

Site Block Plan

Scale: 1:500

Paper Size: A3