



Rev	Description	Issued By	Issue Date

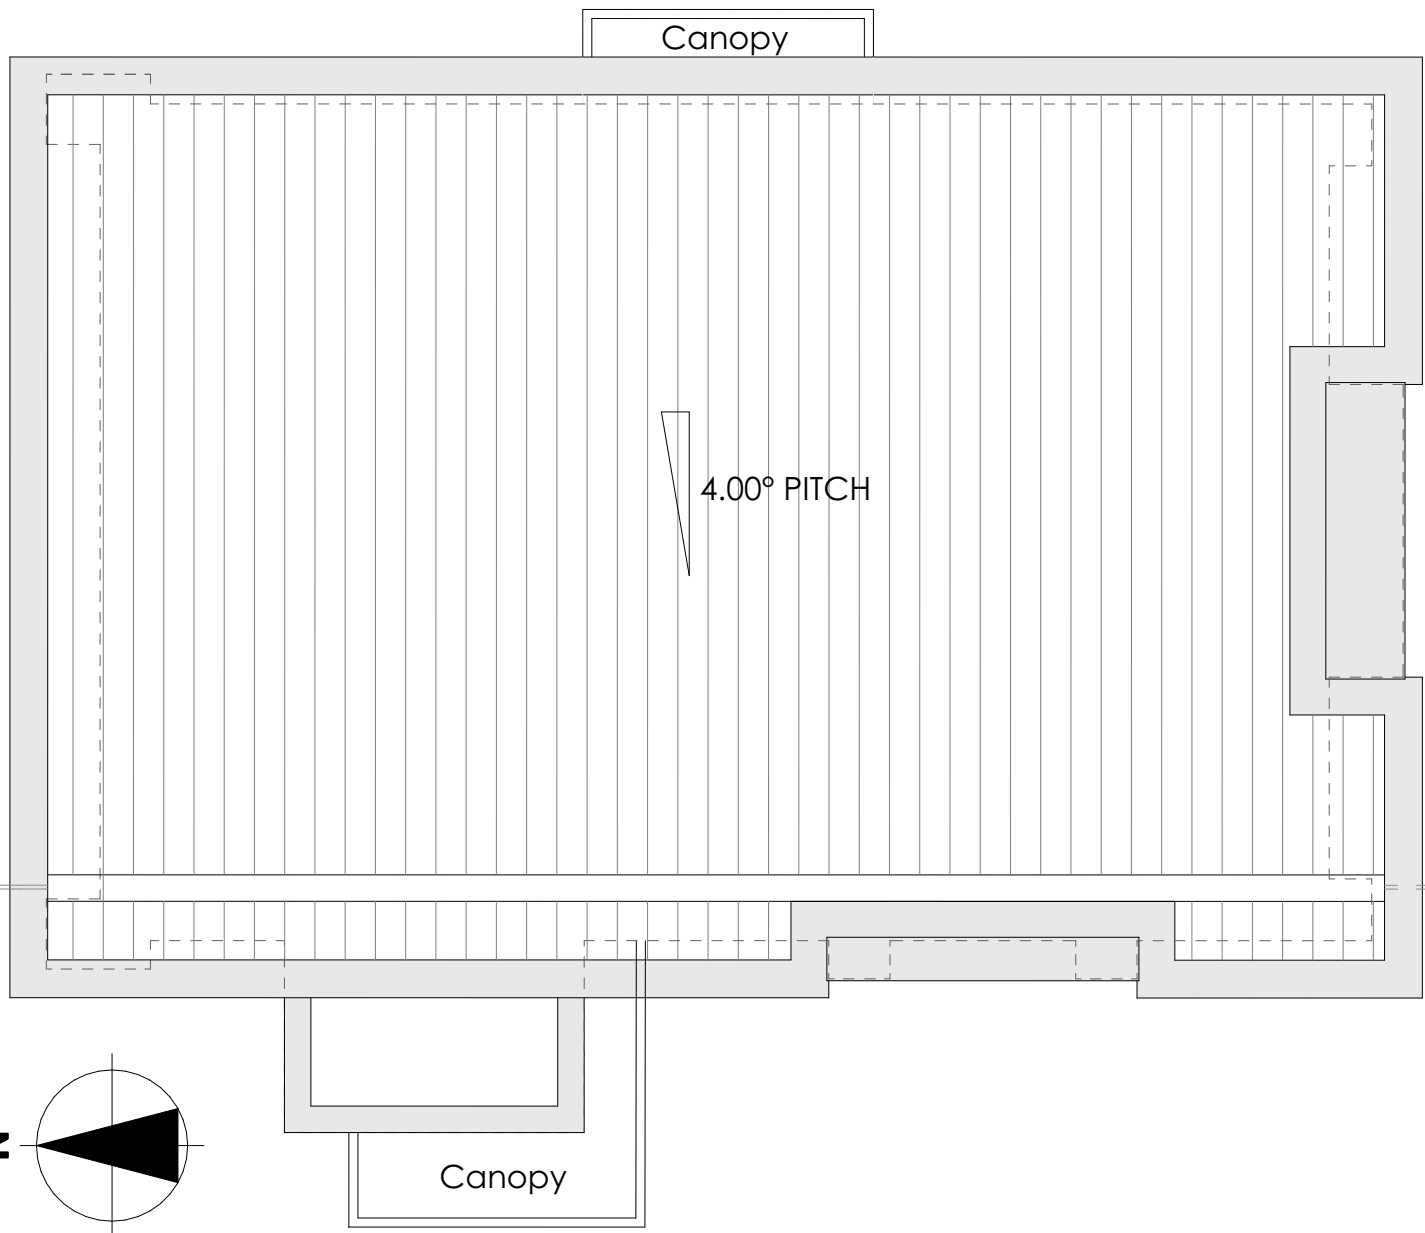


02 Roof Plan
1:100

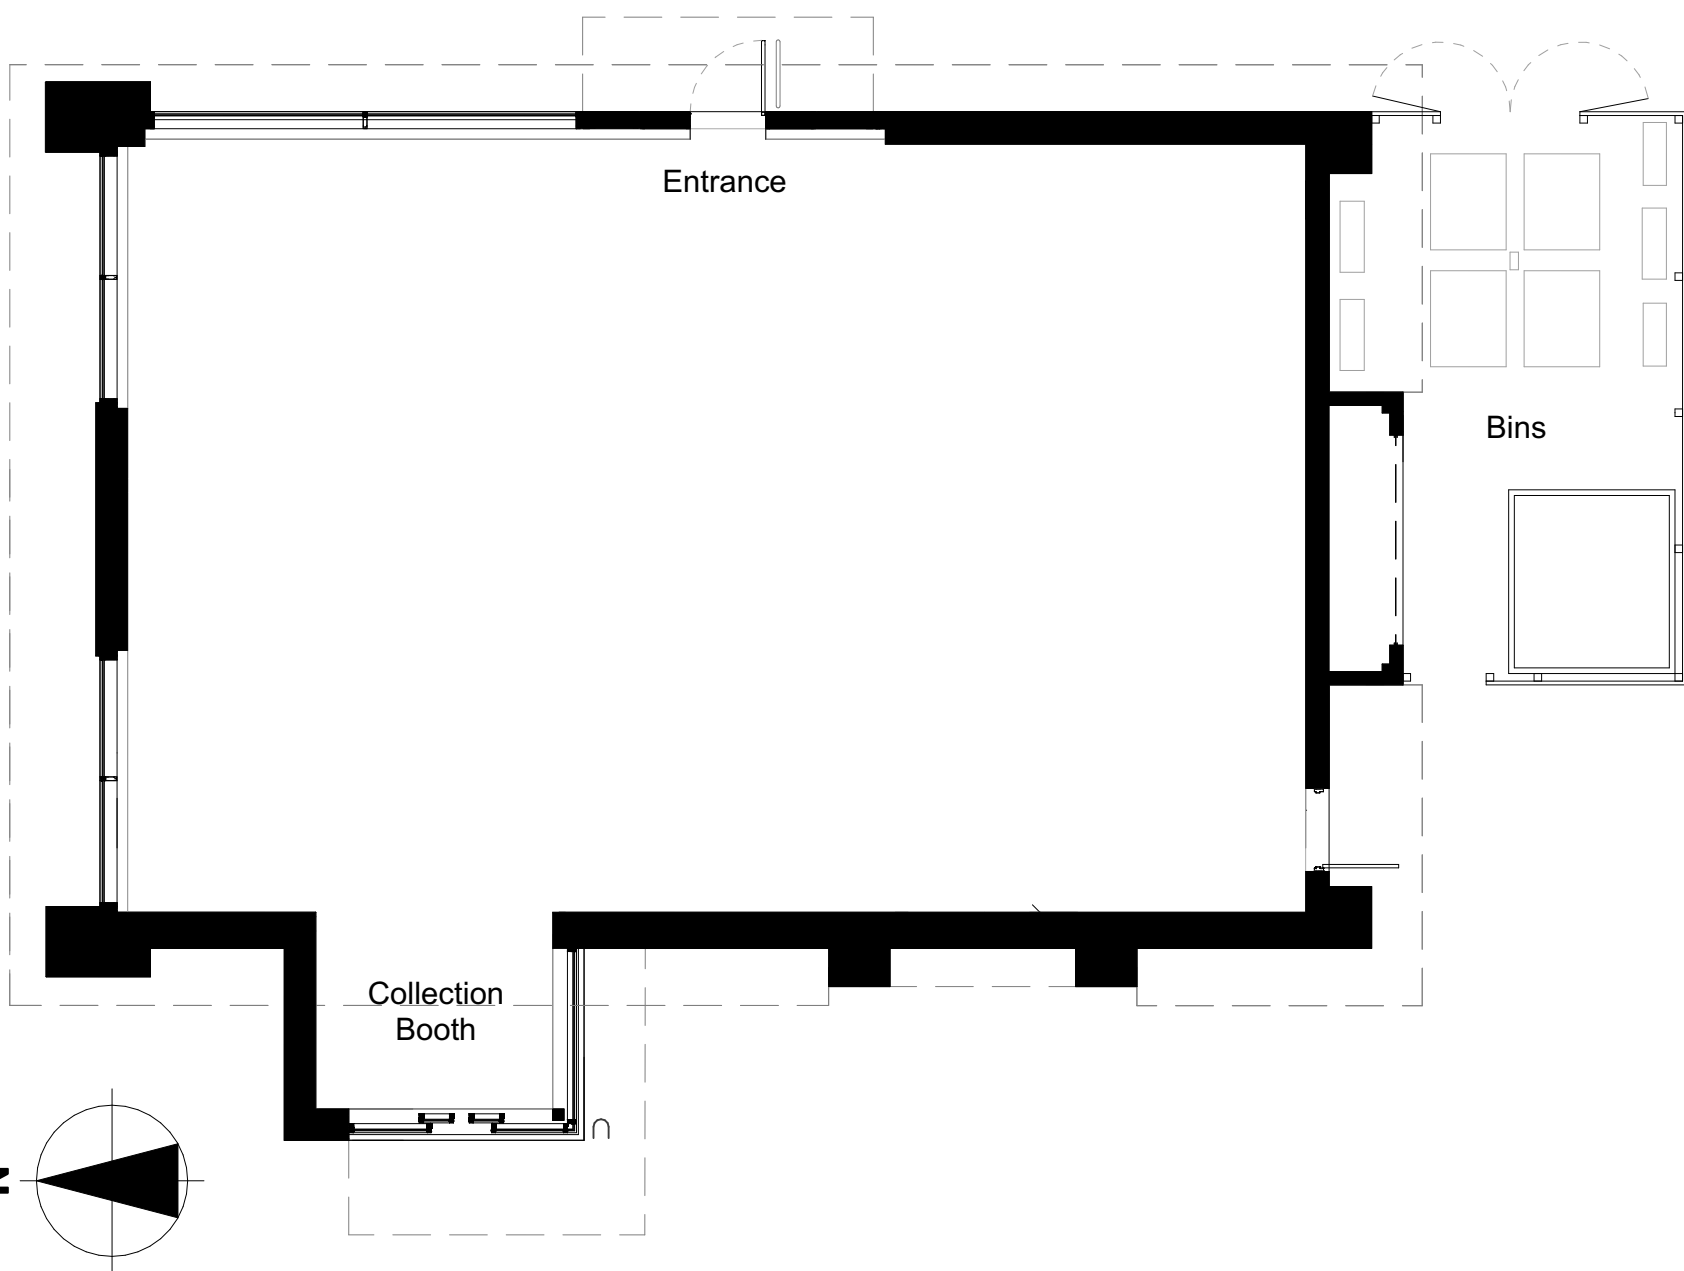


01 Ground Floor
1:100

Materials Key:

1. Dark grey aluminium fascia and soffit
2. Dark red powder coated aluminium cladding panels
3. White rendered blockwork
4. Blue facing brickwork on light mortar beds
5. Vertical Timber cladding
6. Red rendered blockwork
7. Dark grey aluminium framed glazing system
8. Dark grey powder coated steel doors

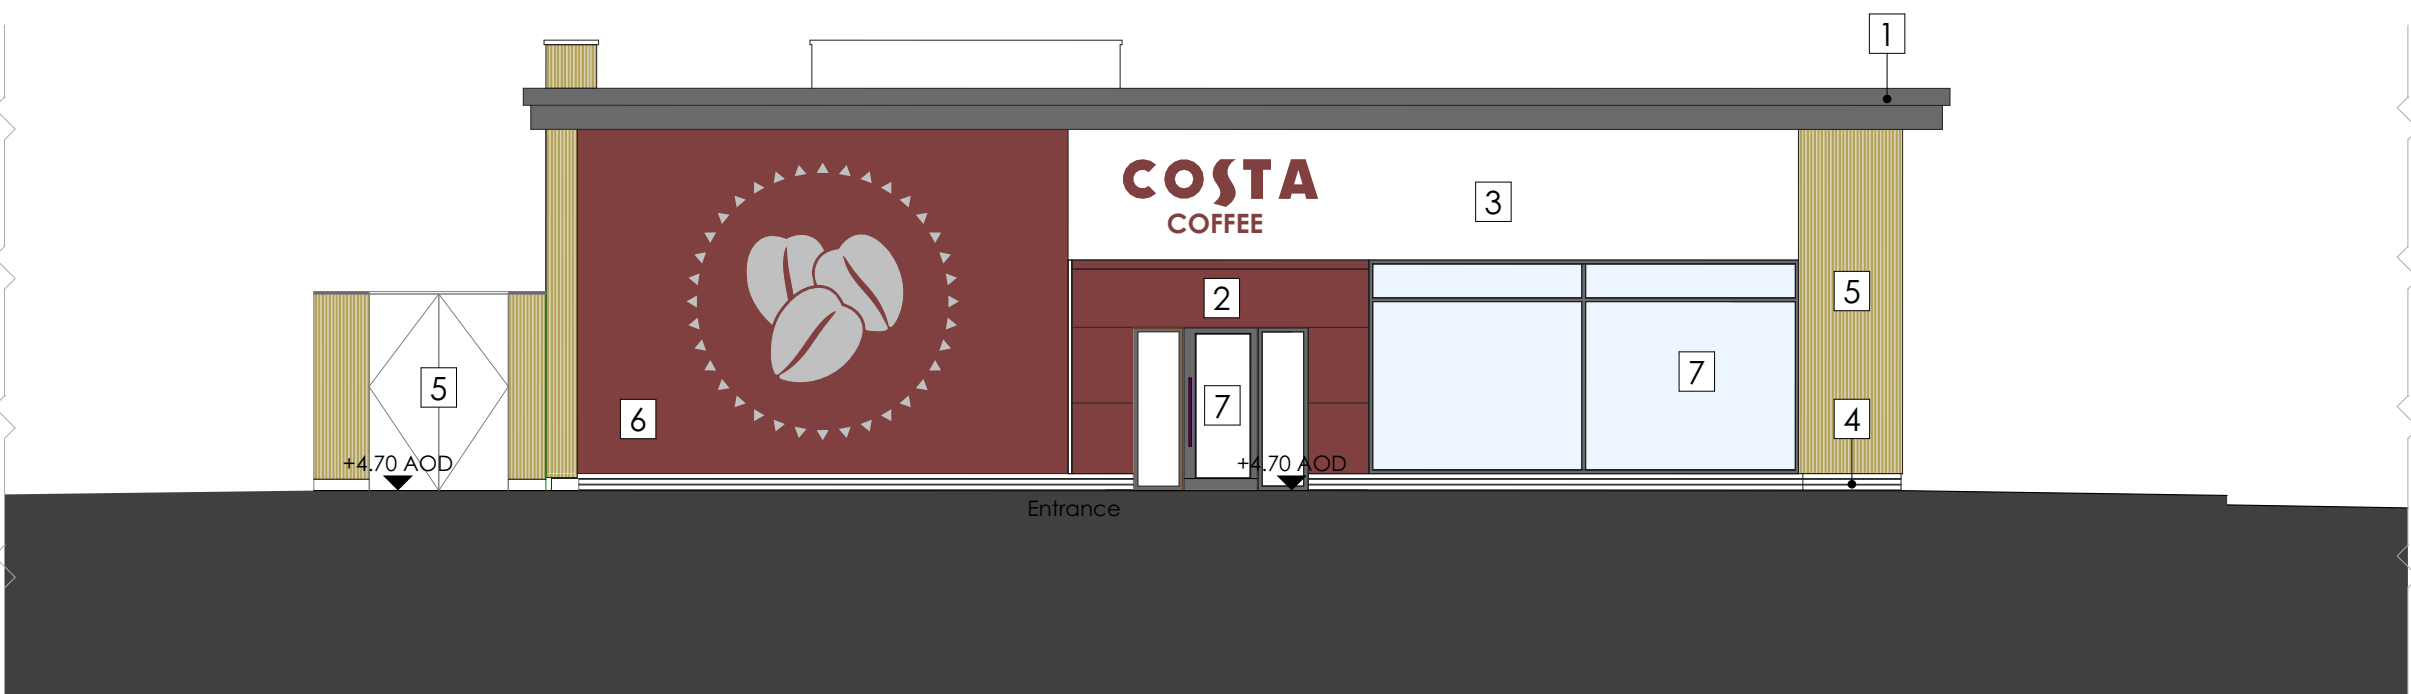

03 East Elevation
1:100

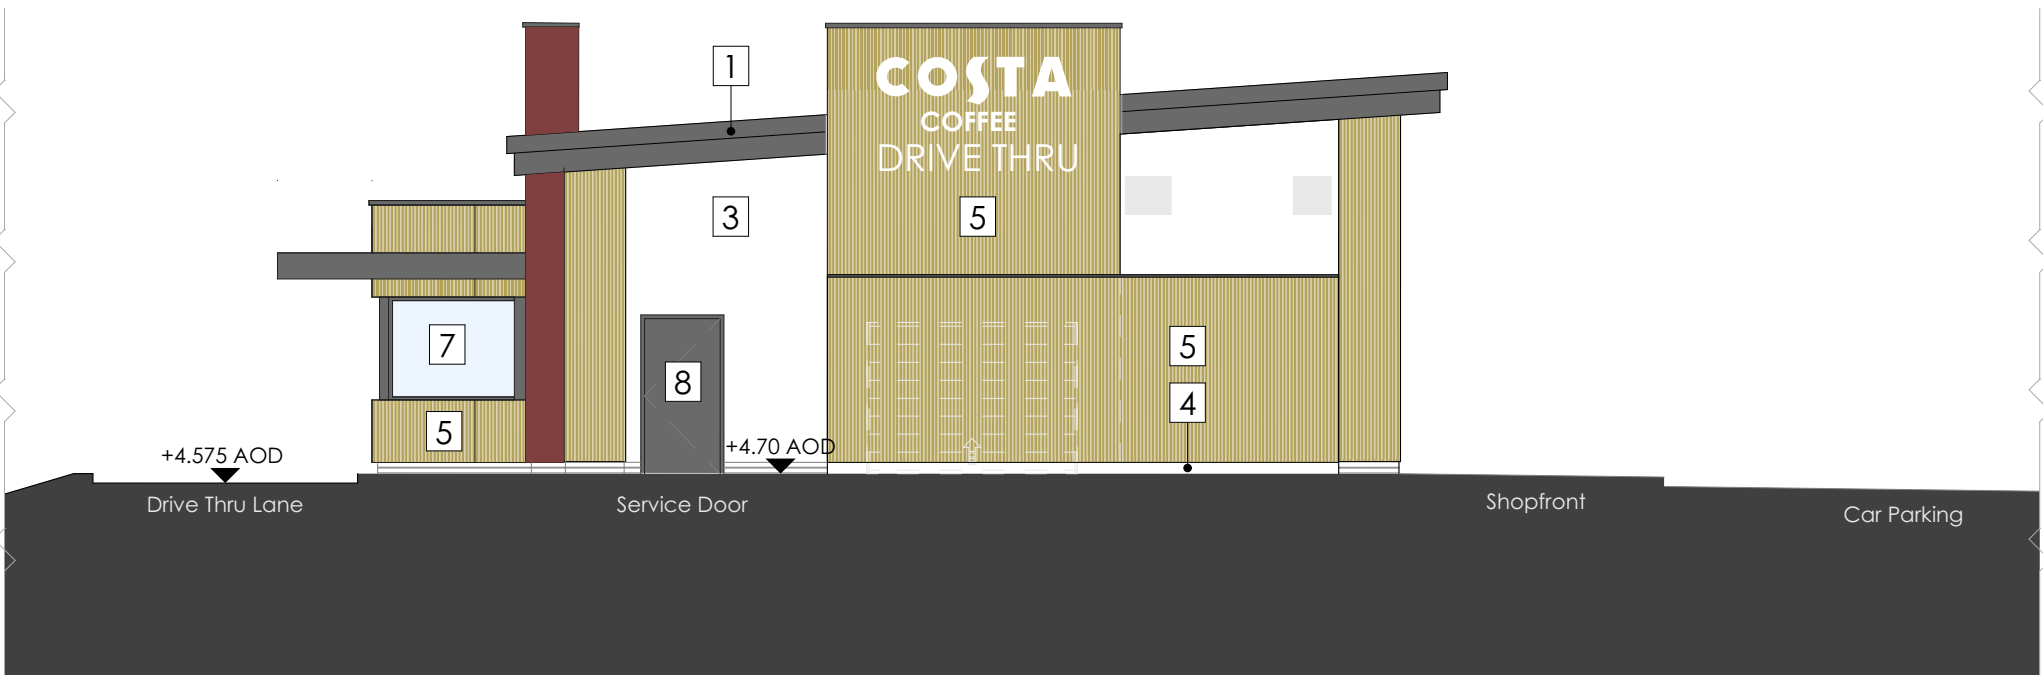

04 South Elevation
1:100



05 West Elevation
1:100



06 North Elevation
1:100