


Do not scale from this drawing for the purpose of construction. Work to indicated dimensions only. All dimensions to be confirmed on site. This drawing is to be read in conjunction with other drawings in this series and all relevant consultants drawings and documentation where applicable. This drawing has been produced for the specific client and project identified below and is not intended for use by any other person or for any other purpose other than indicated on this drawing. Please report any discrepancy on this drawing to Morgan Carn for clarification. © Morgan Carn Ltd




1:100 scale

Rev	Description	Issued By	Issue Date
B	Planning Amendments	MCA	15.07.25

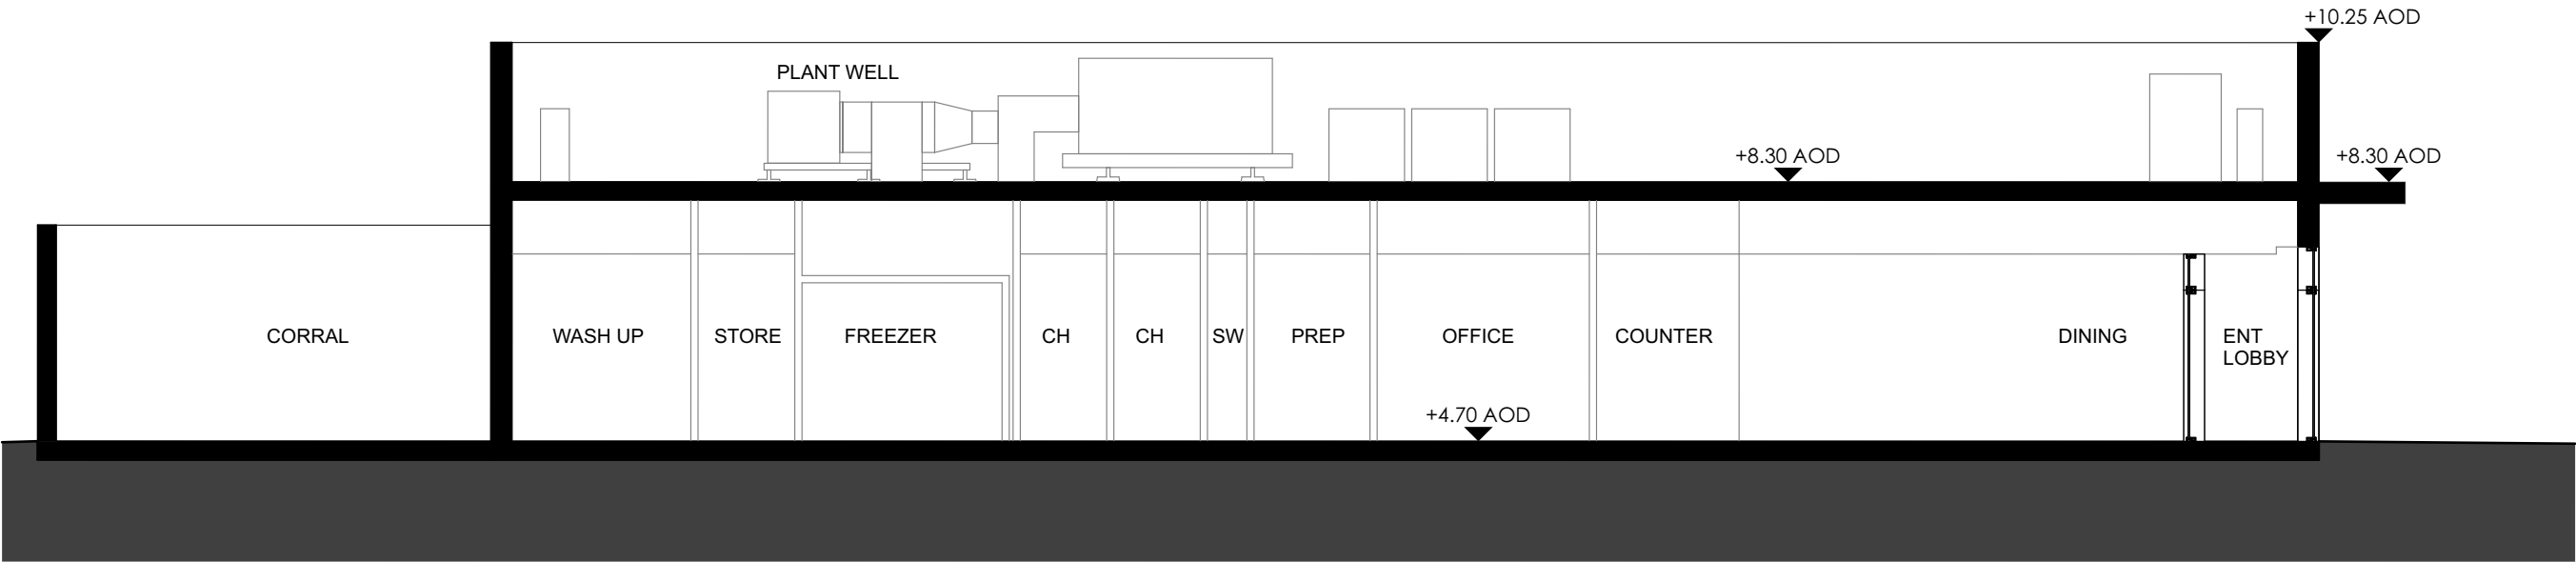

07 Section B-B - Looking East
1:100

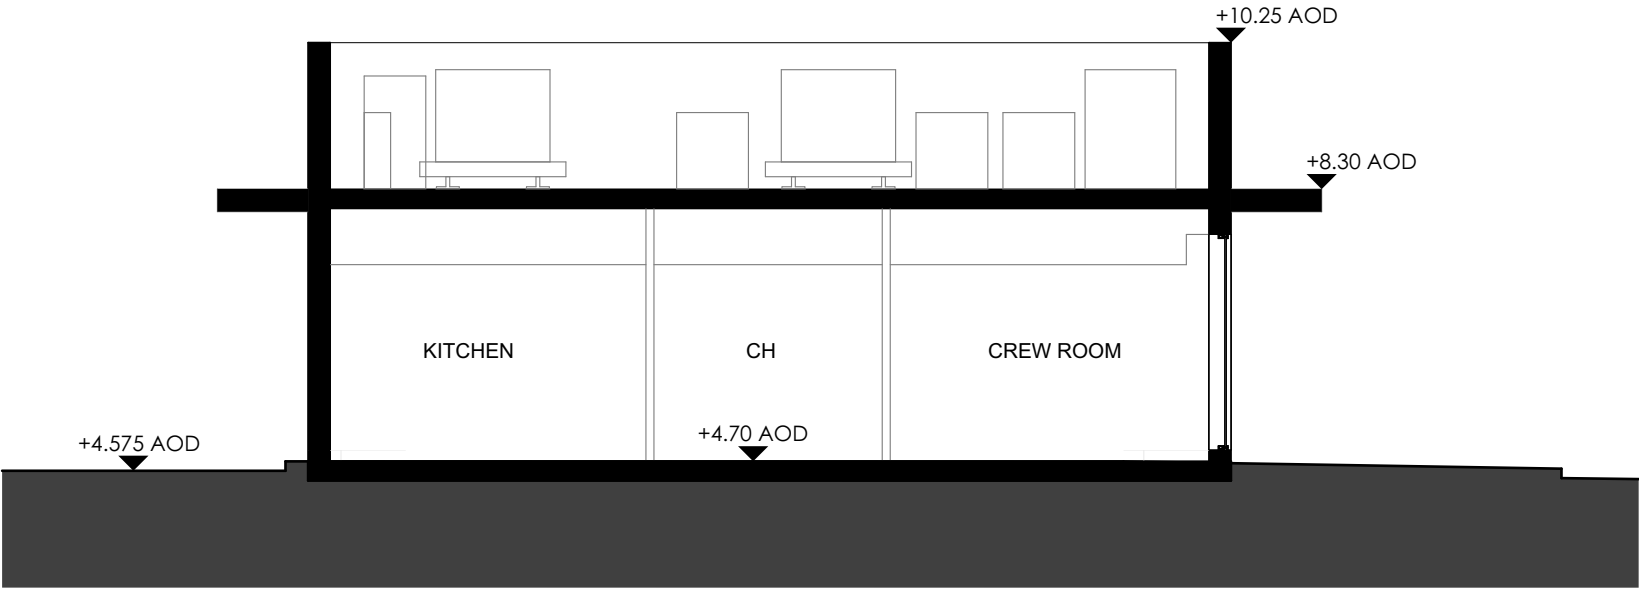

08 Section C-C - Looking North
1:100