




Do not scale from this drawing for the purpose of construction. Work to indicated dimensions only. All dimensions to be confirmed on site. This drawing is to be read in conjunction with other drawings in this series and all relevant consultants drawings and documentation where applicable. This drawing has been produced for the specific client and project identified below and is not intended for use by any other person or for any other purpose other than indicated on this drawing. Please report any discrepancy on this drawing to Morgan Carn for clarification. © Morgan Carn Ltd

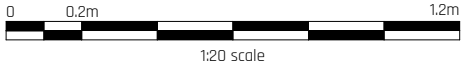

Rev	Description	Issued By	Issue Date

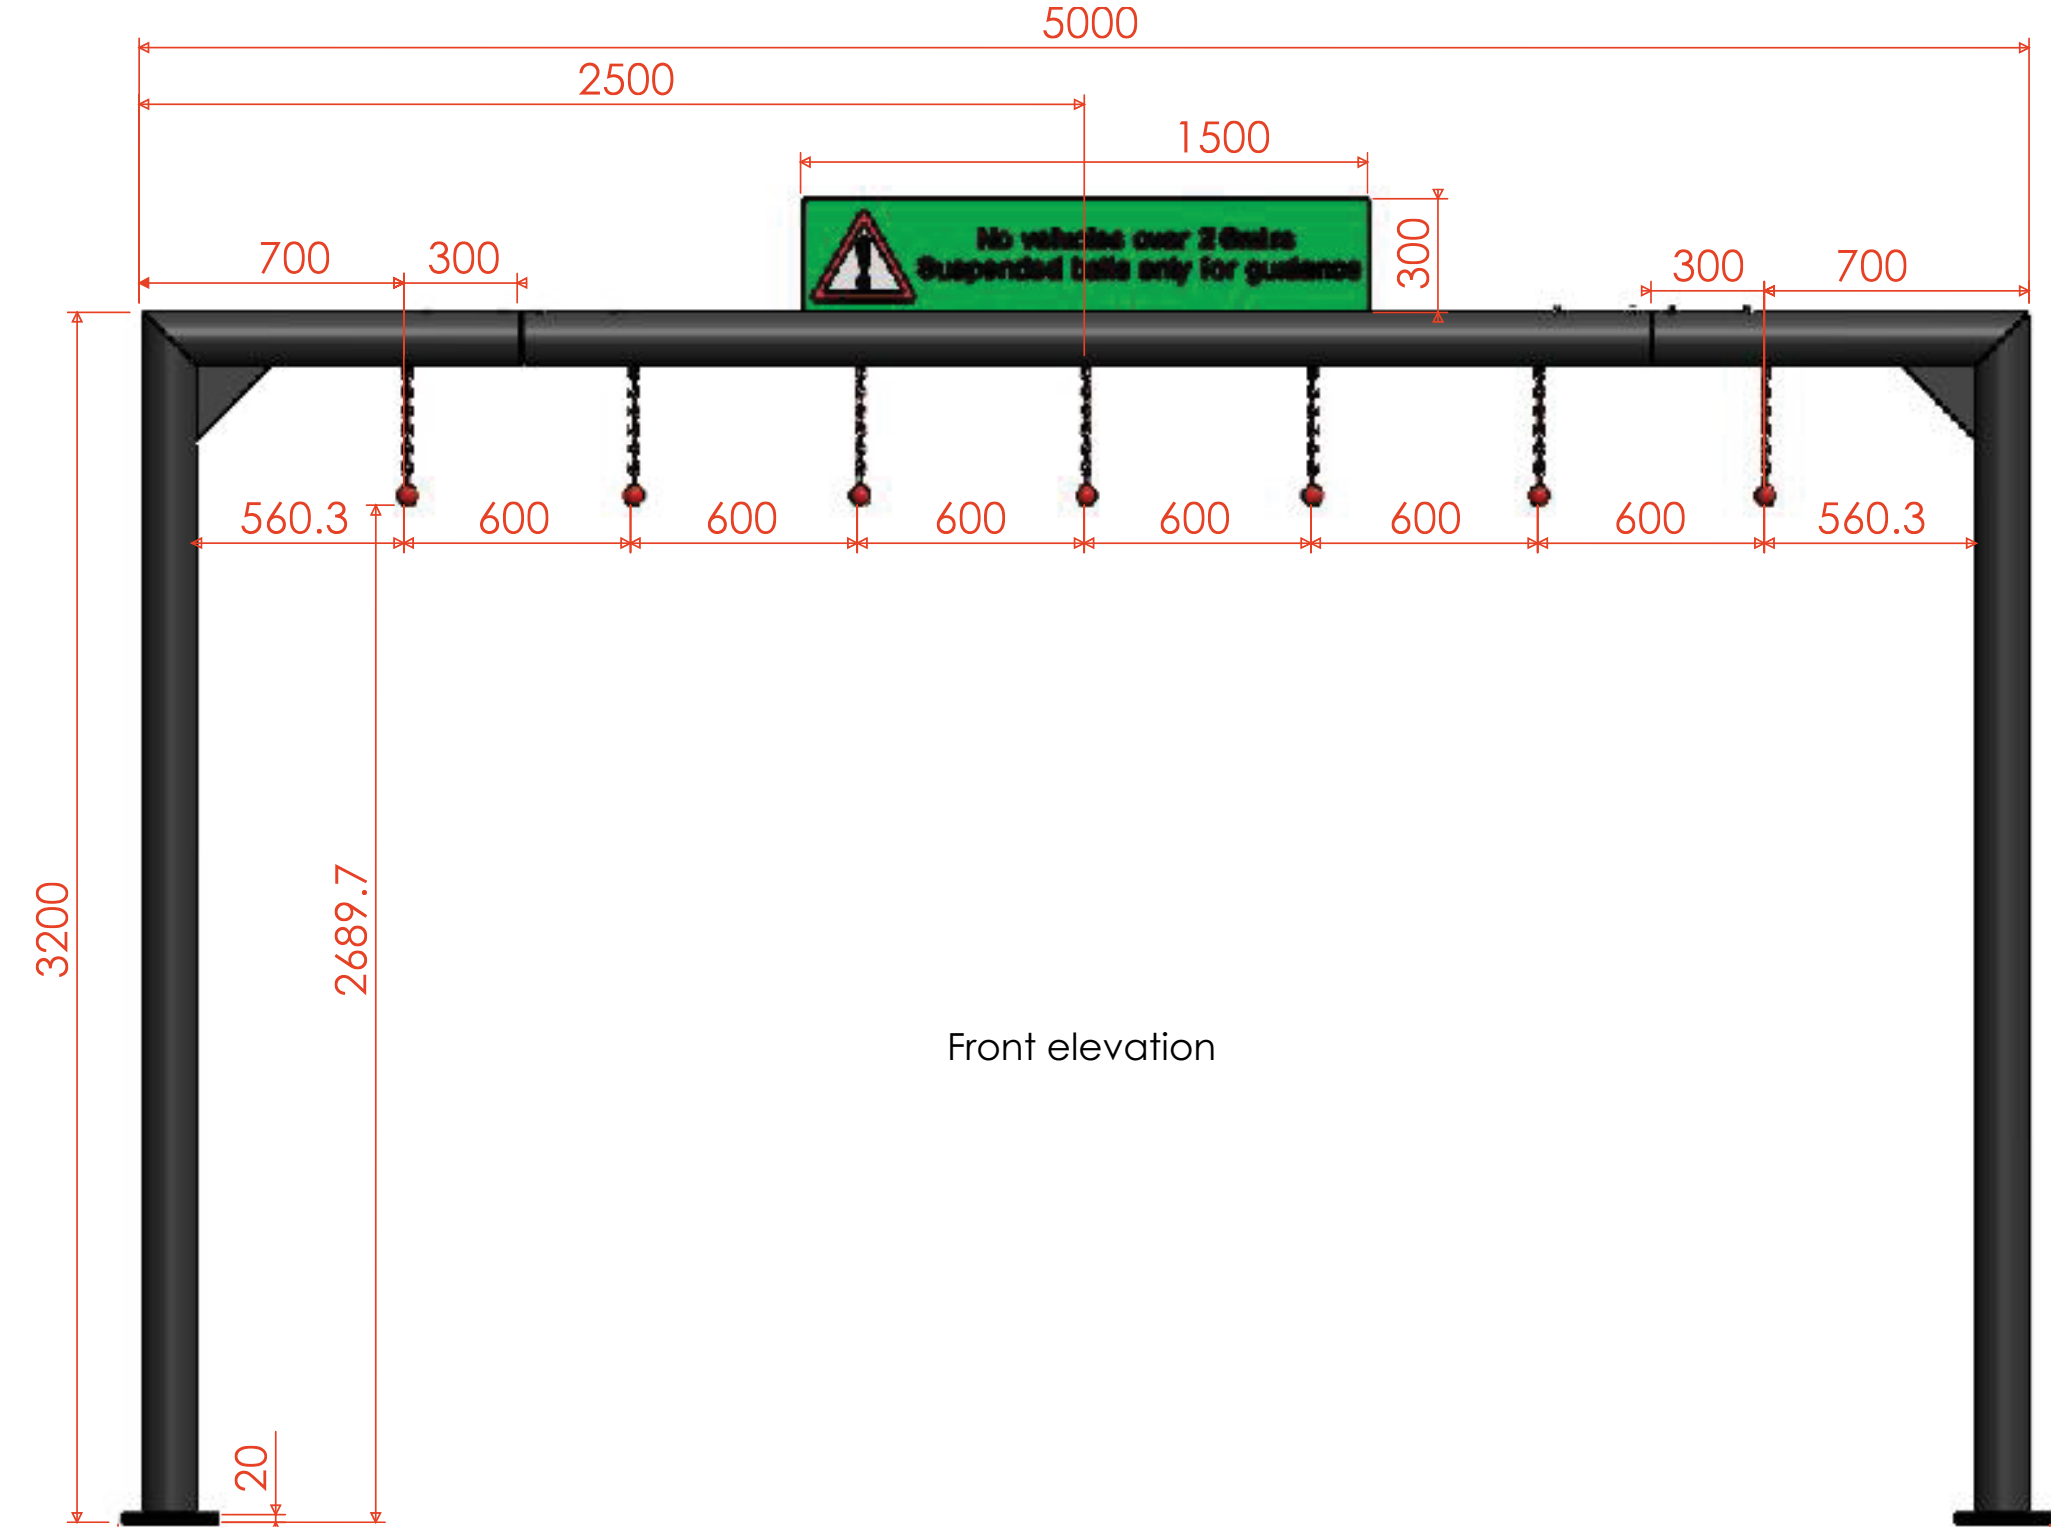

Side elevation

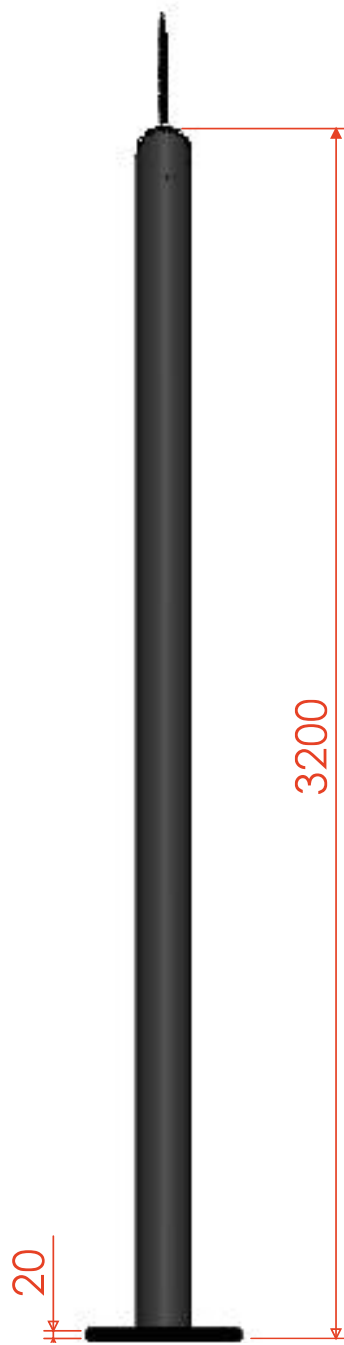

09 Height restriction goal post
1:20

79 Stanford Avenue
Brighton BN1 6FA
01273 55 77 77
mca@morgancarn.com
www.morgancarn.com

MORGAN CARN
ARCHITECTS

Client

NCL Estates Ltd

Project

LAND WEST OF NEW COURTWICK LANE, WICK, LITTLEHAMPTON

Drawing Title

PROPOSED McDONALDS HEIGHT RESTRICTION

Status

PLANNING

Date of Issue

16/04/2025

Scale

1:20 @ A3

PROJECT - STAGE - DRAWING - REVISION

2255-P-034A