


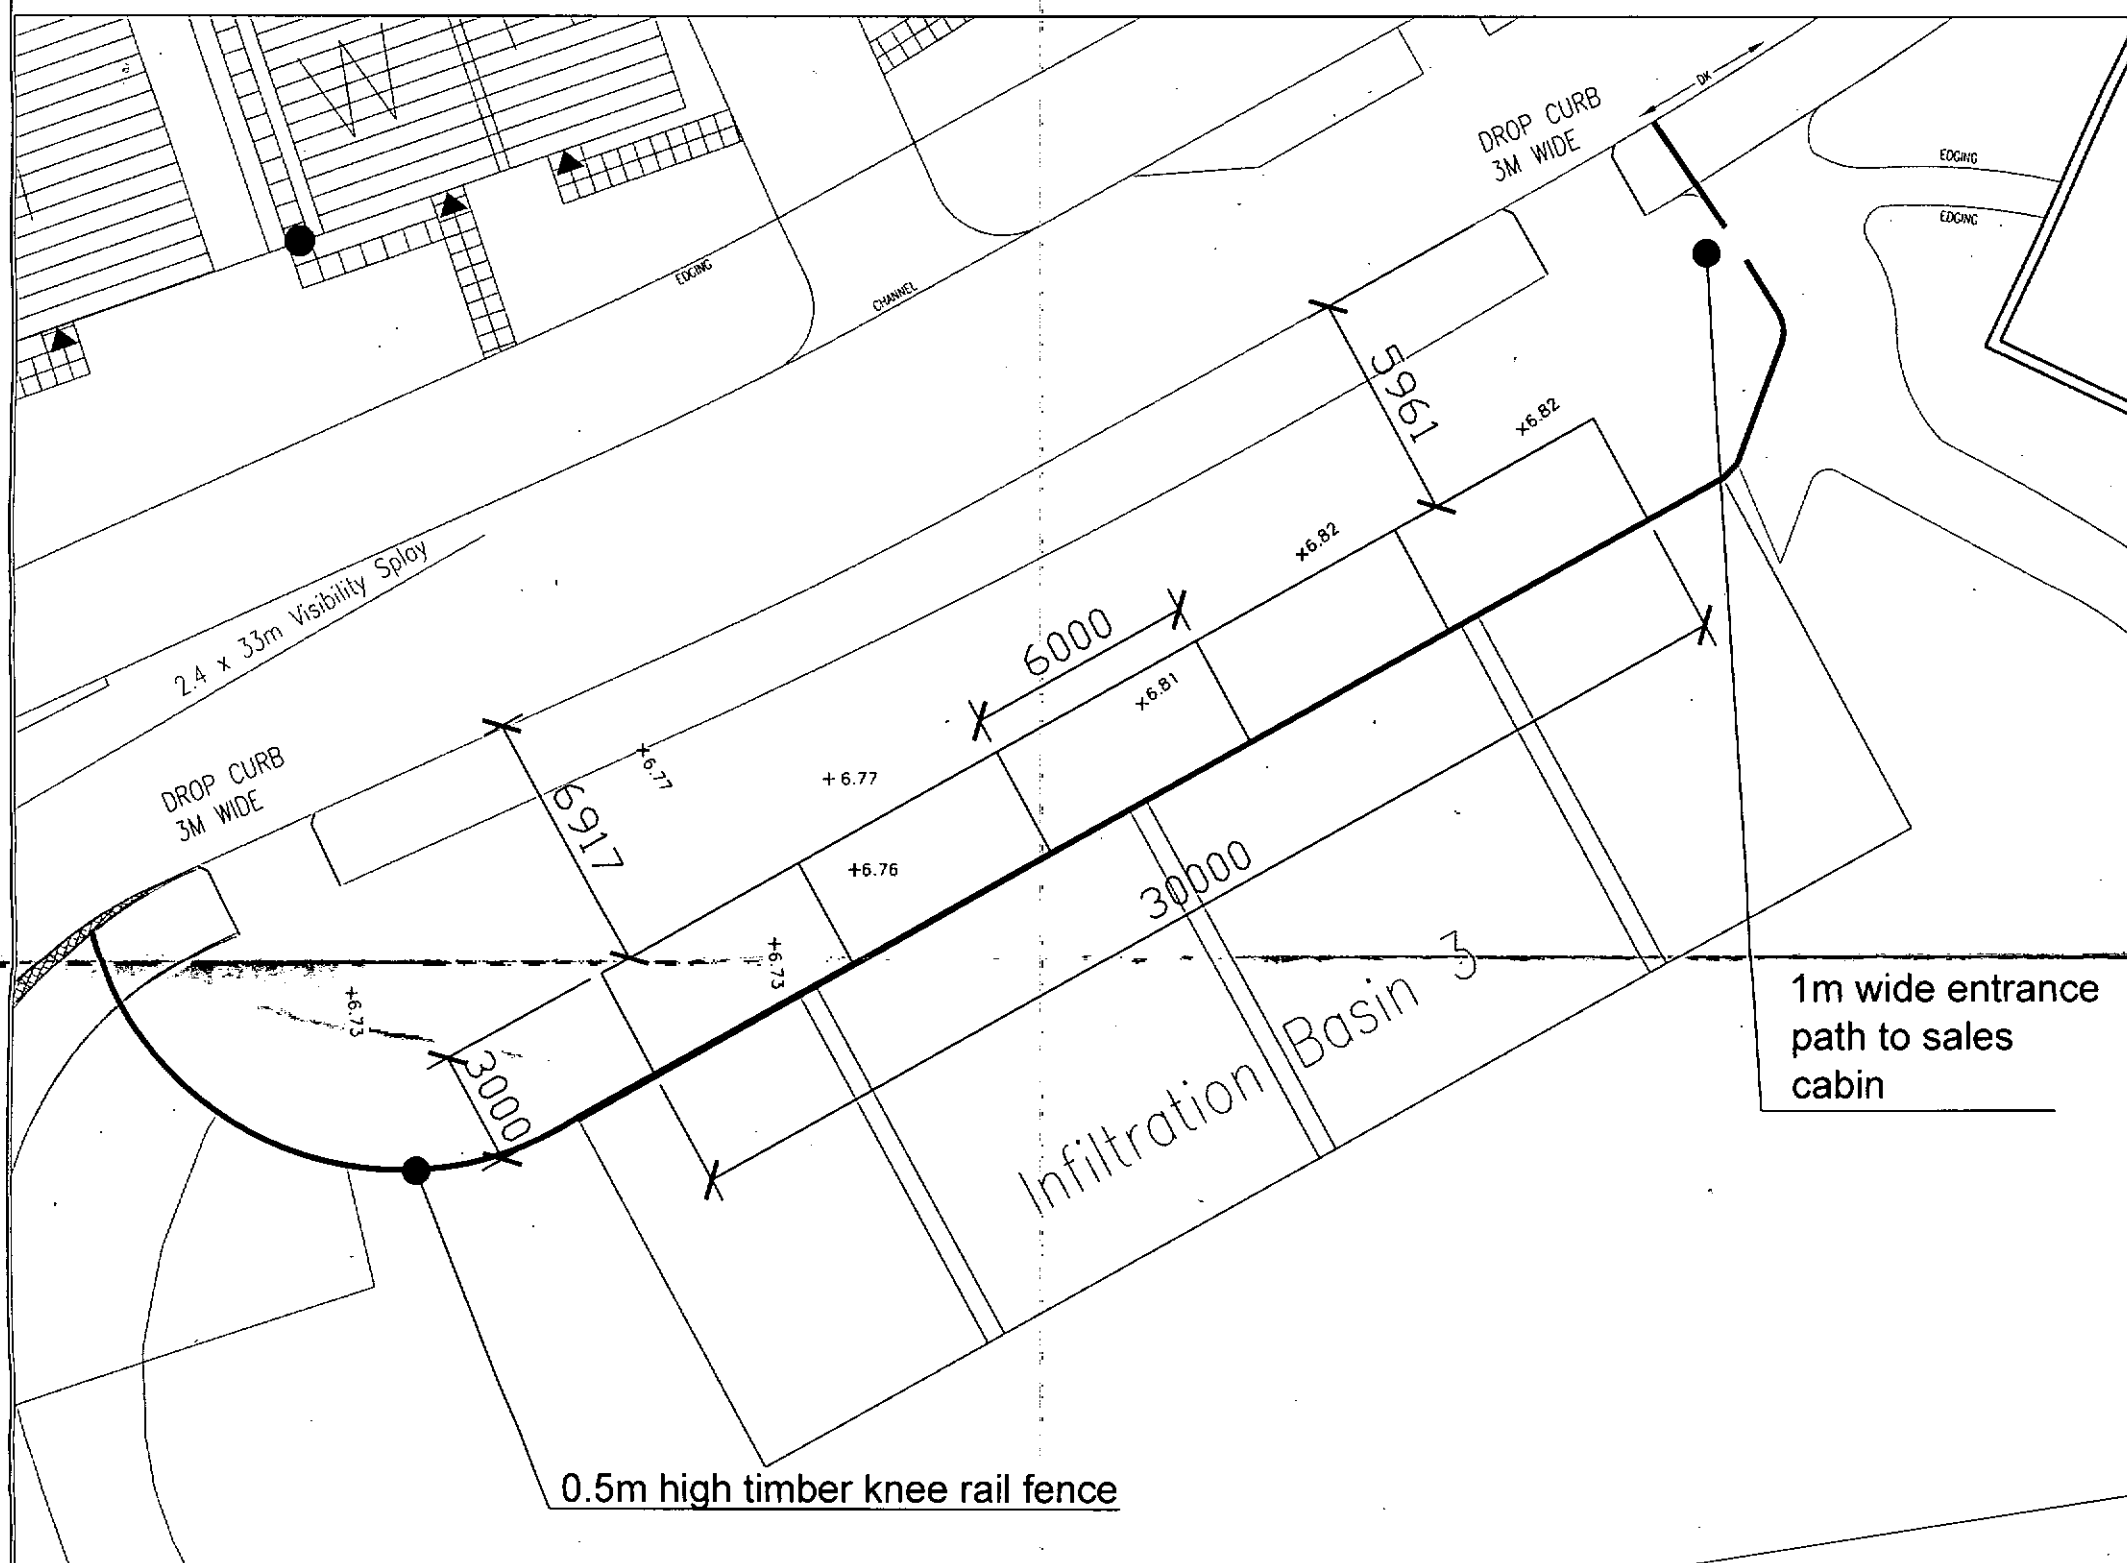

TaylorWimpey

**Proposed
Car Park Block
Plan**

TITLE

EDEN PARK
LITTLEHAMPTON

DRAWN BY	JS	DATE	Mar 2009
CHECKED		SCALE(S)	1:200
ORIG. NO.	002/201		REV.

George Wimpey Southern Ltd., Templars House, Lulworth Close,
Chandlers Ford SO53 3TJ T 02380 255288 F 02380 251344