




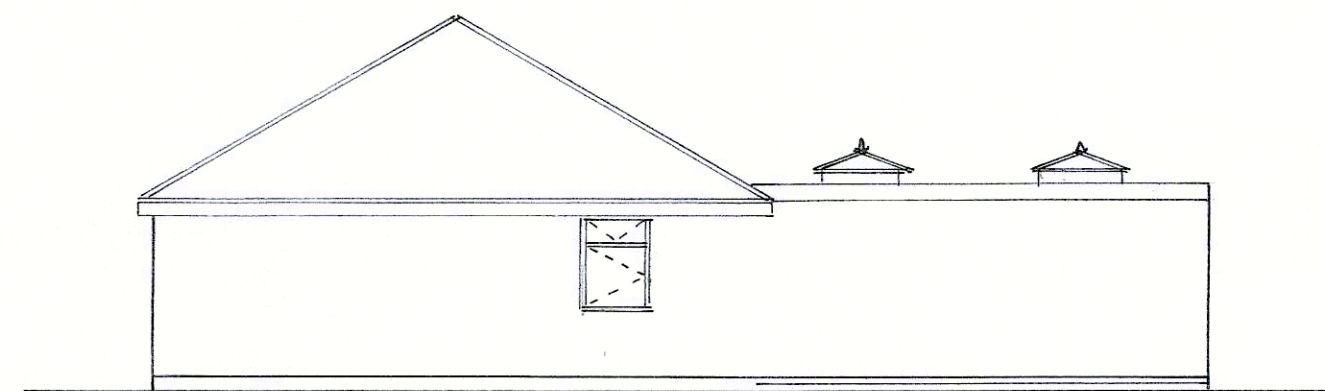


north

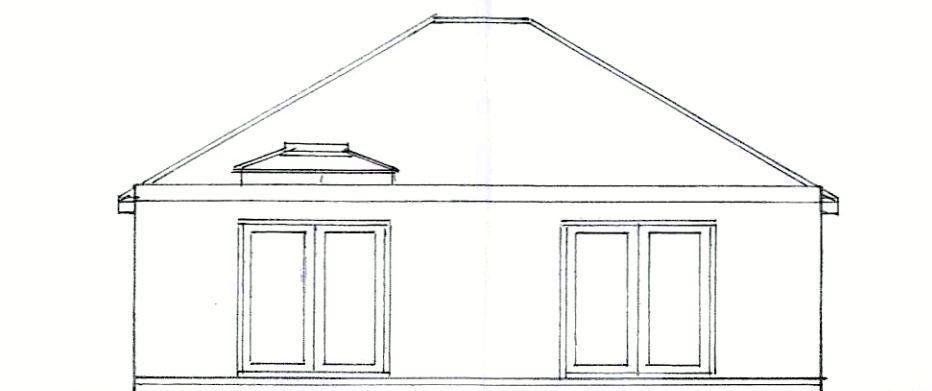

west
1 : 100

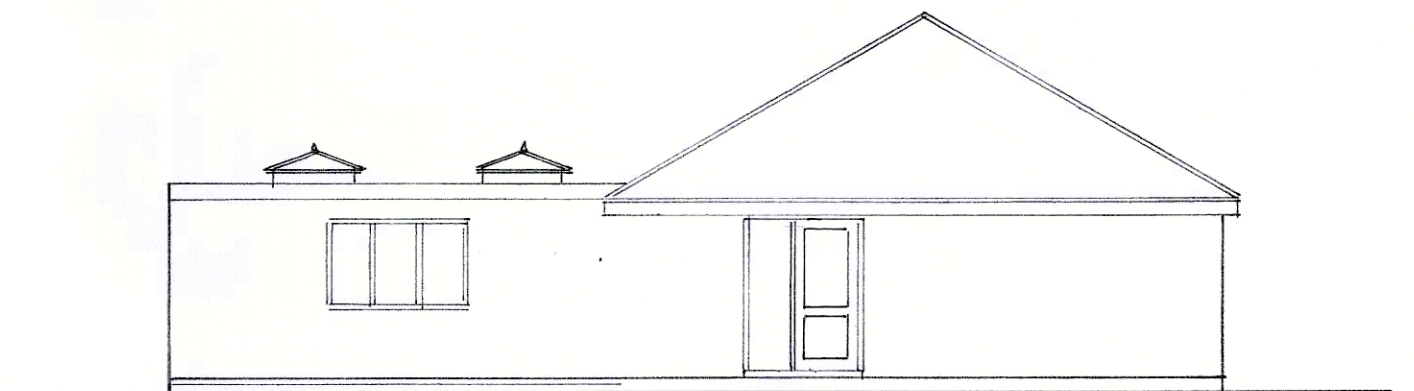

south

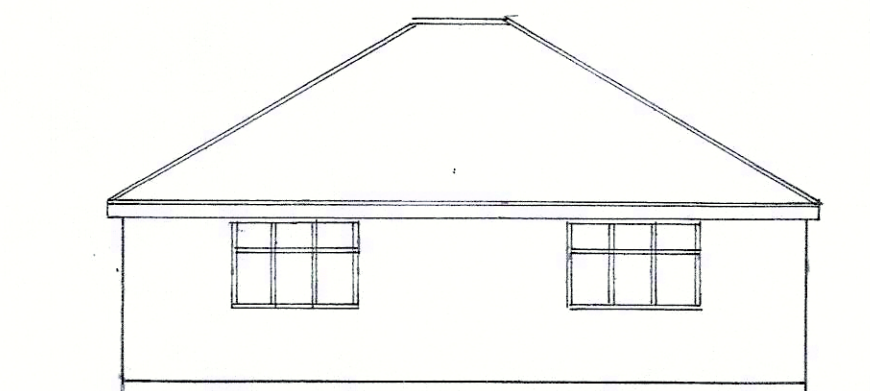

east

sheet 2 of 3

Proposed

PROPOSED SINGLE STOREY EXTENSION AT 10, GLADONIAN ROAD, LITTLE HAMPTON
FOR MR. J. GREEN

Bryan Butcher
Rainbow Cottage
Nyetimber Lane
Bognor Regis PO21 3JX
01243 266871
07973 233442
bryan.butcher@btinternet.com
www.bryanbutcher.com