

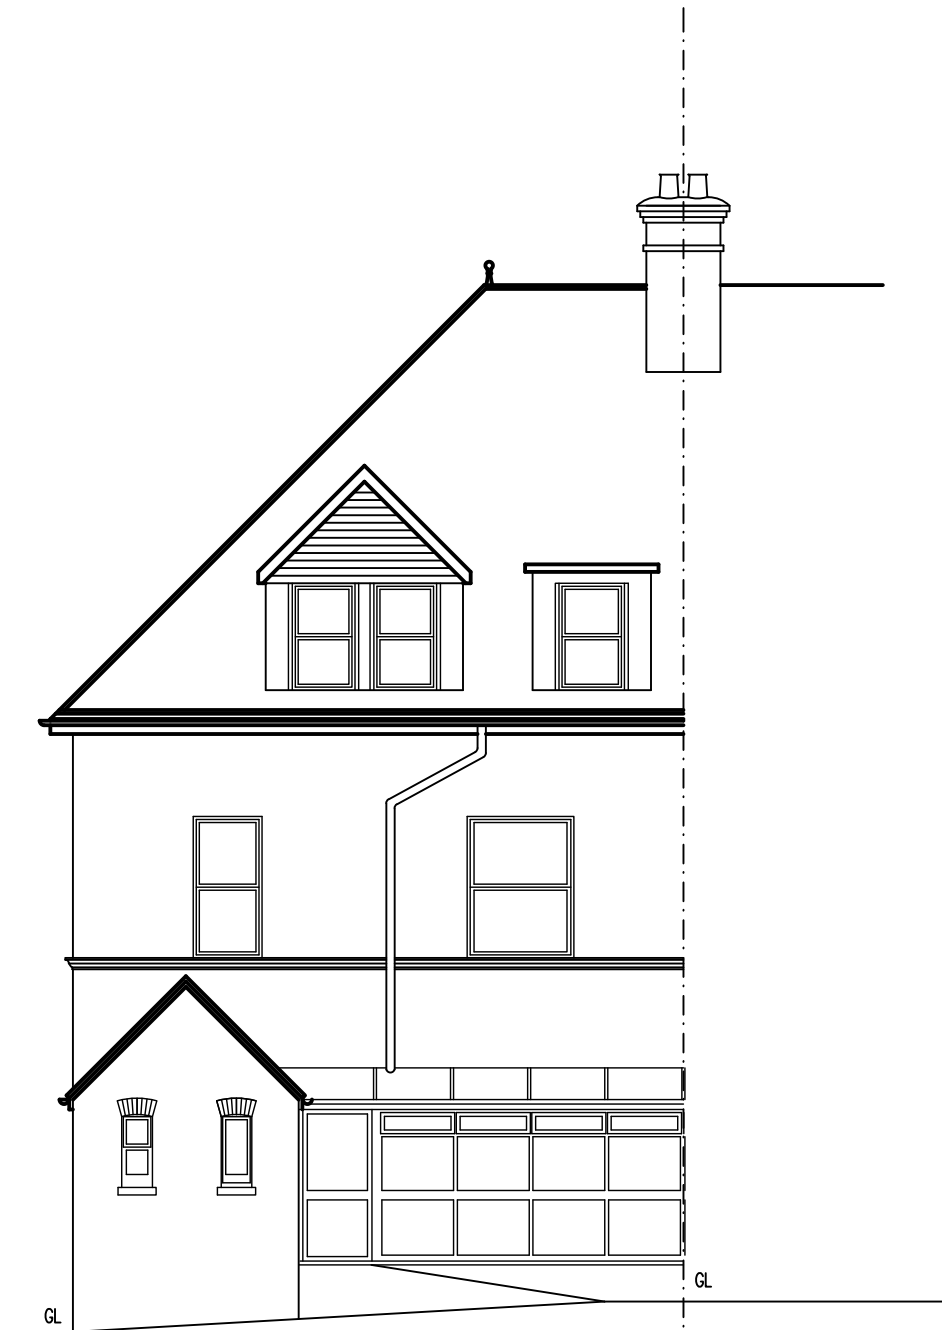


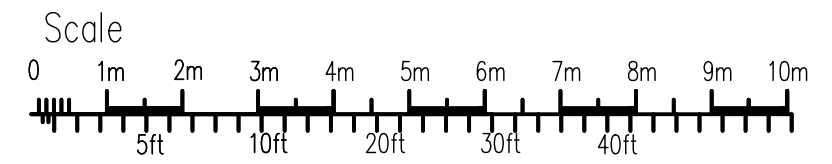

EXISTING REAR (EAST) ELEVATION

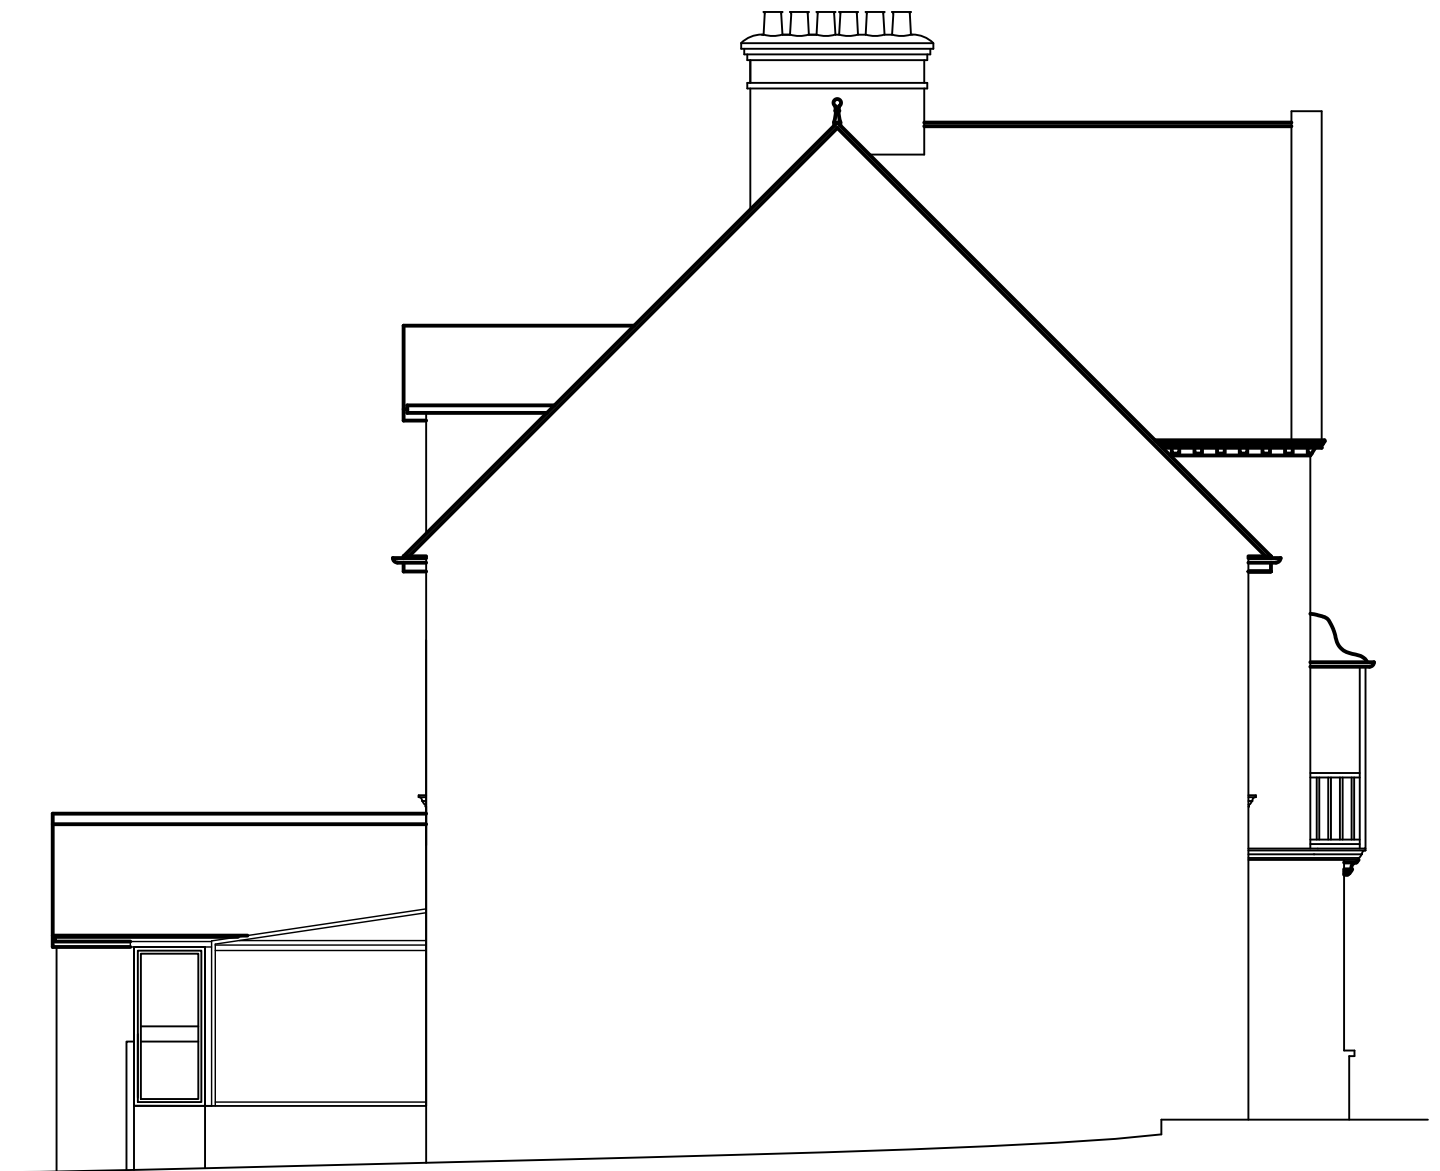

EXISTING SIDE (NORTH) ELEVATION

Elegant designs

Elegant Designs - Elly Hutton
Tel. 01372 270224

256 Barnett Wood Lane, Ashted,
Surrey KT21 2BY

PROJECT

Change of use from single dwelling to flats
71 Beach Road, Littlehampton,
BN17 5JH
for Dr Chelliah Chandrarajan

SCALE **1:100 on A3**

DATE **11/03/21** Drawn by EH

PROJECT **BRL-1** DRAWING NUMBER **05** REVISION **A**

DRAWING

EXISTING ELEVATIONS