



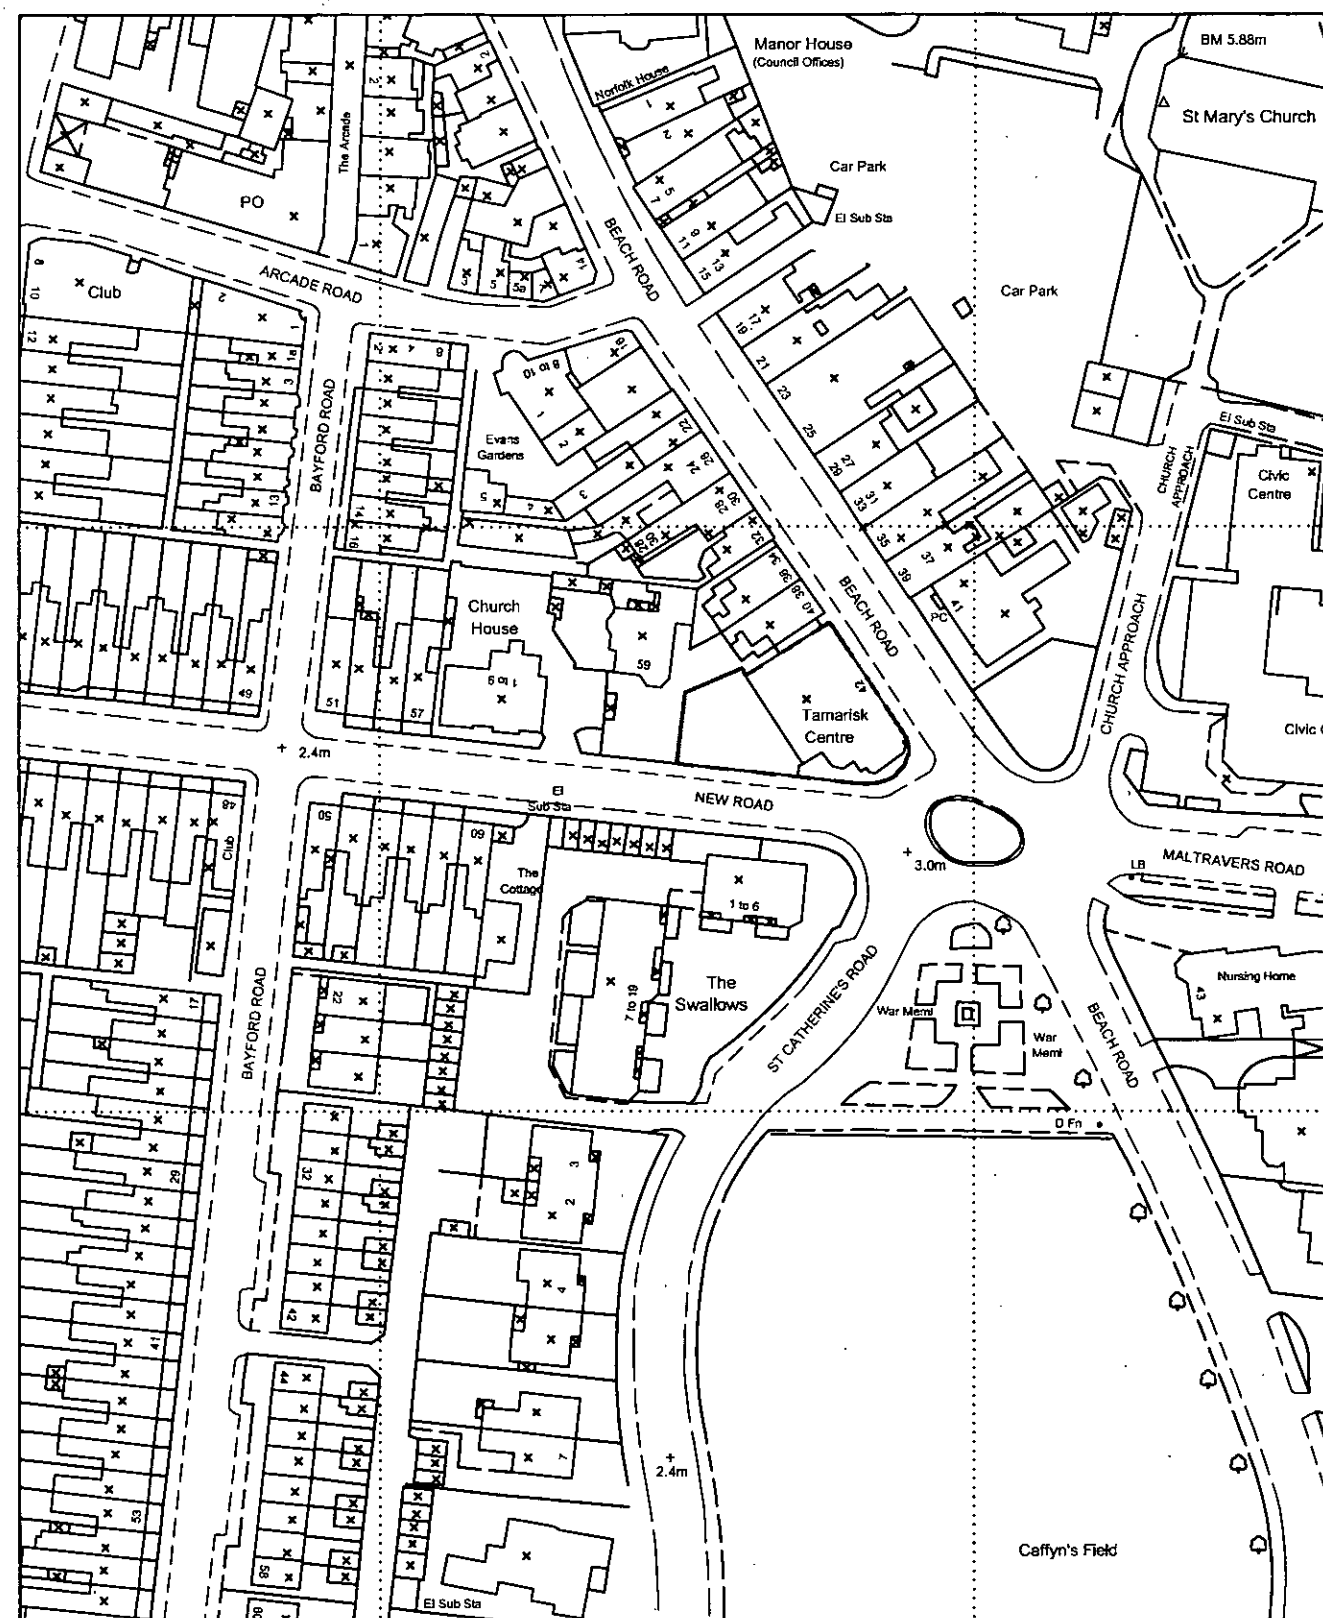

LOCATION PLAN (1:1250)

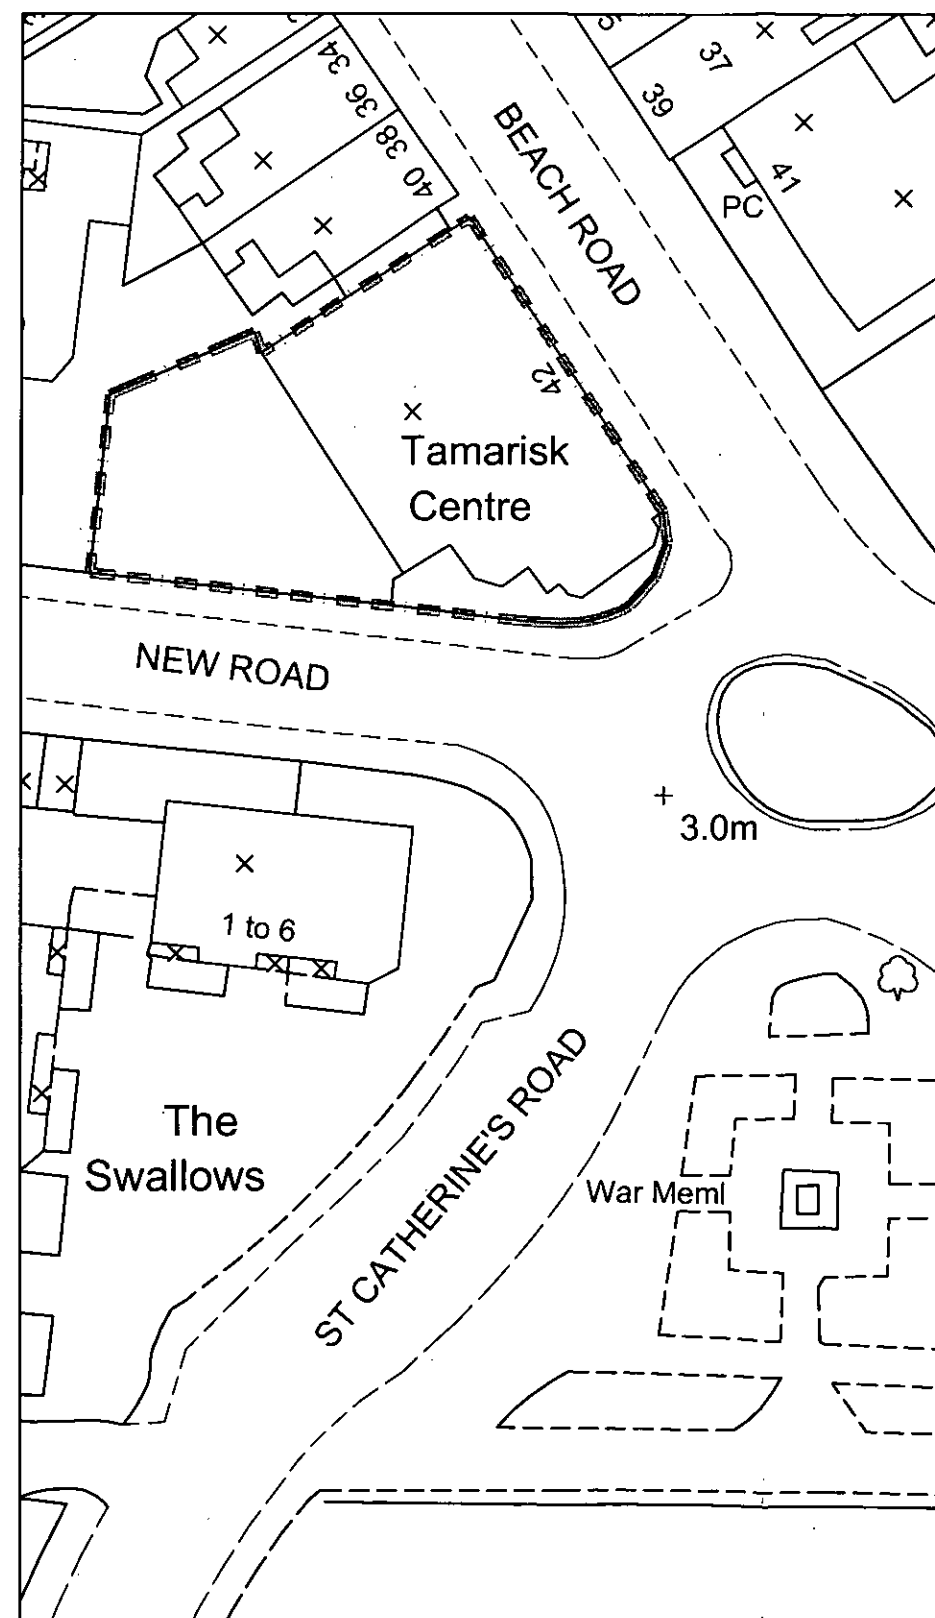

BLOCK PLAN (1:500)

ARUN

DISTRICT COUNCIL

NOTES:

F			
E			
D			
C			
B			
A			

AMENDMENTS BY DATE

JOB TITLE:
THE TAMARISK CENTRE
BEACH ROAD
LITTLEHAMPTON

DRAWING TITLE:
LOCATION & BLOCK PLAN
AS EXISTING

SCALE: 1:1250 / 1:500 @ A3

PROPERTY: TAMARISK

DRG. No.: SK 100

REV.: -

DRAWN BY: TR

TRACED BY:

CHECKED BY: RS

DATE: 17 MARCH 2014

Tavis Russell
Assistant Surveyor
Arun District Council
Arun Civic Centre
Maltravers Road
LITTLEHAMPTON
West Sussex
BN17 5LF