


- Notes
1. Do not scale from this drawing, except for plotting purposes. Use figured annotations only.

2. All dimensions must be checked on site prior to commencement of work.


3. Where applicable this drawing is to be read in conjunction with other consultants' drawings.

4. Drawings: LIC 03327

5. This drawing is the copyright of Marsh Critchell Architects.

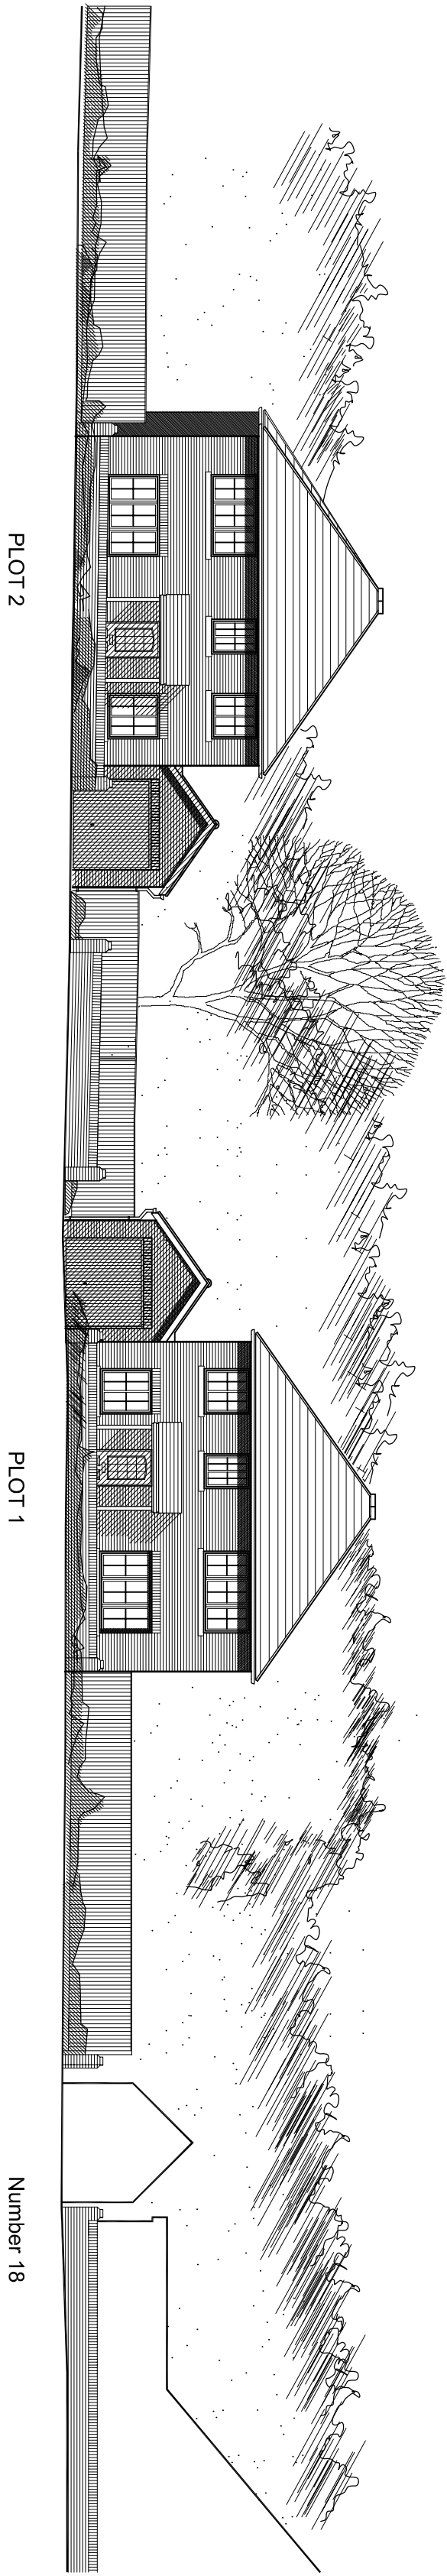

Street Scene

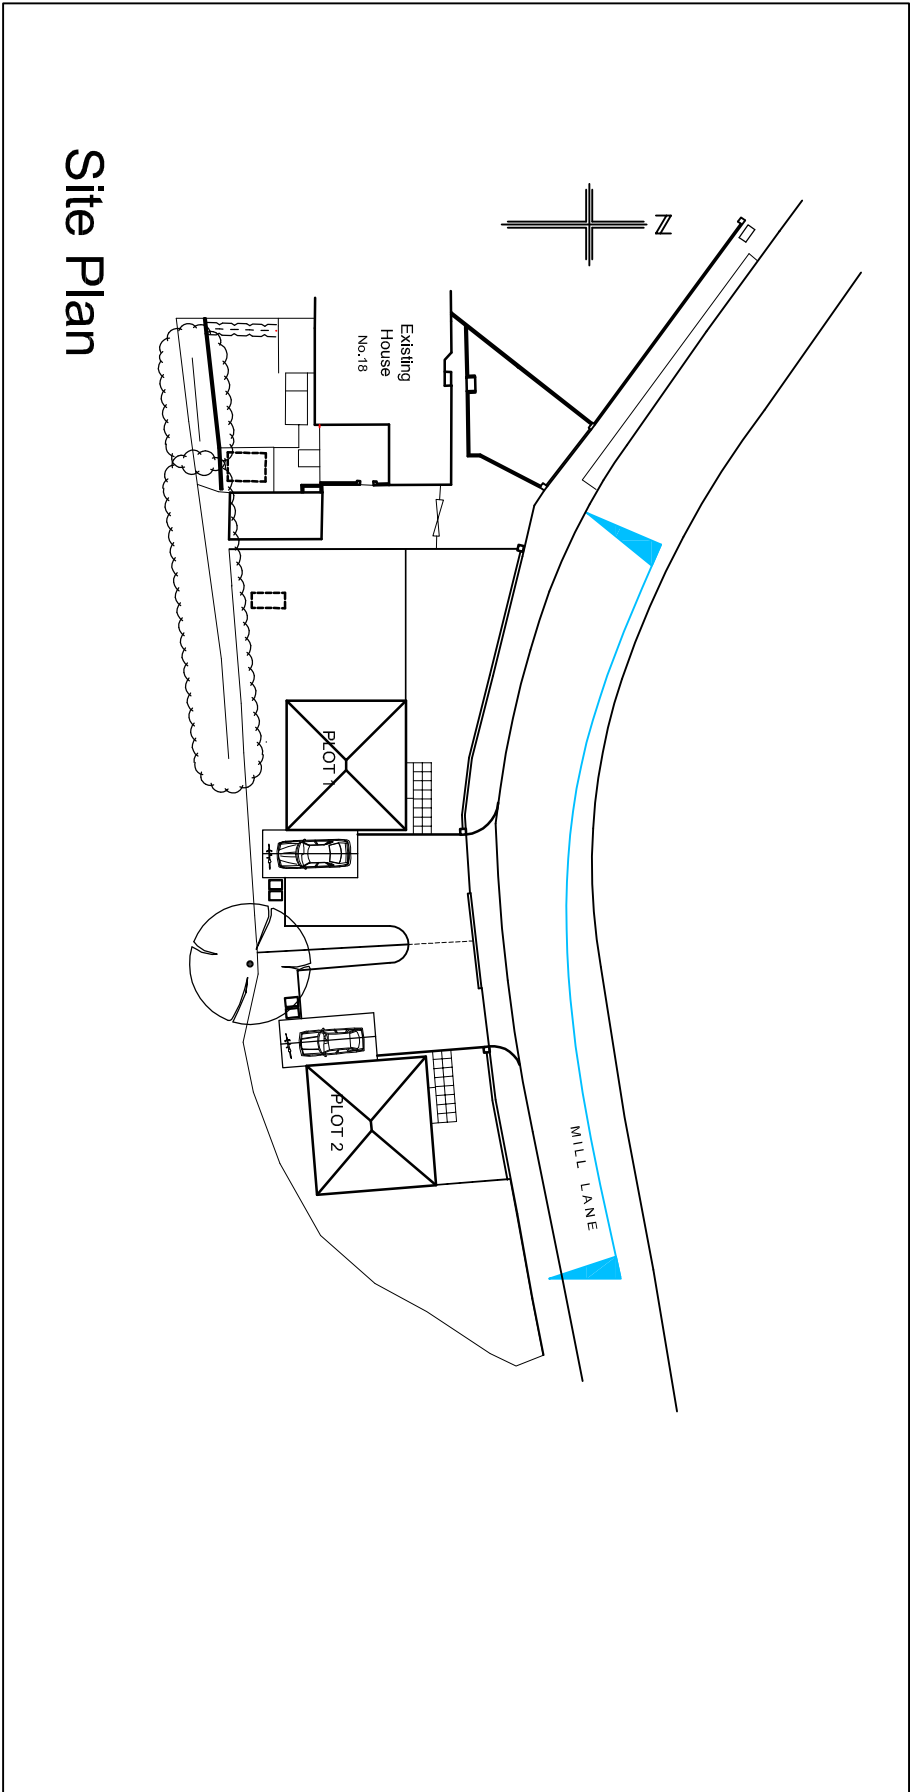

Town Planners		M A R T I N			
Architects		C R I T C H E L L			
Architects		A R C H I T E C T S			
Severals House ■ Severals Road ■ Midhurst ■ West Sussex ■ GU29 0LX		ar@030 070529 severals@martinarchitects.co.uk			
For	Encore Investment Ltd				
Project	New Dwellings at 18 Mill Lane, Wick, Littlehampton West Sussex				
Drawing	Illustrative Street Scene		Scale: A2 1:150		
Date	04-11-14	Drawn	AI		
Job number	10.048	Drawing number	06		
		Revision	A		