


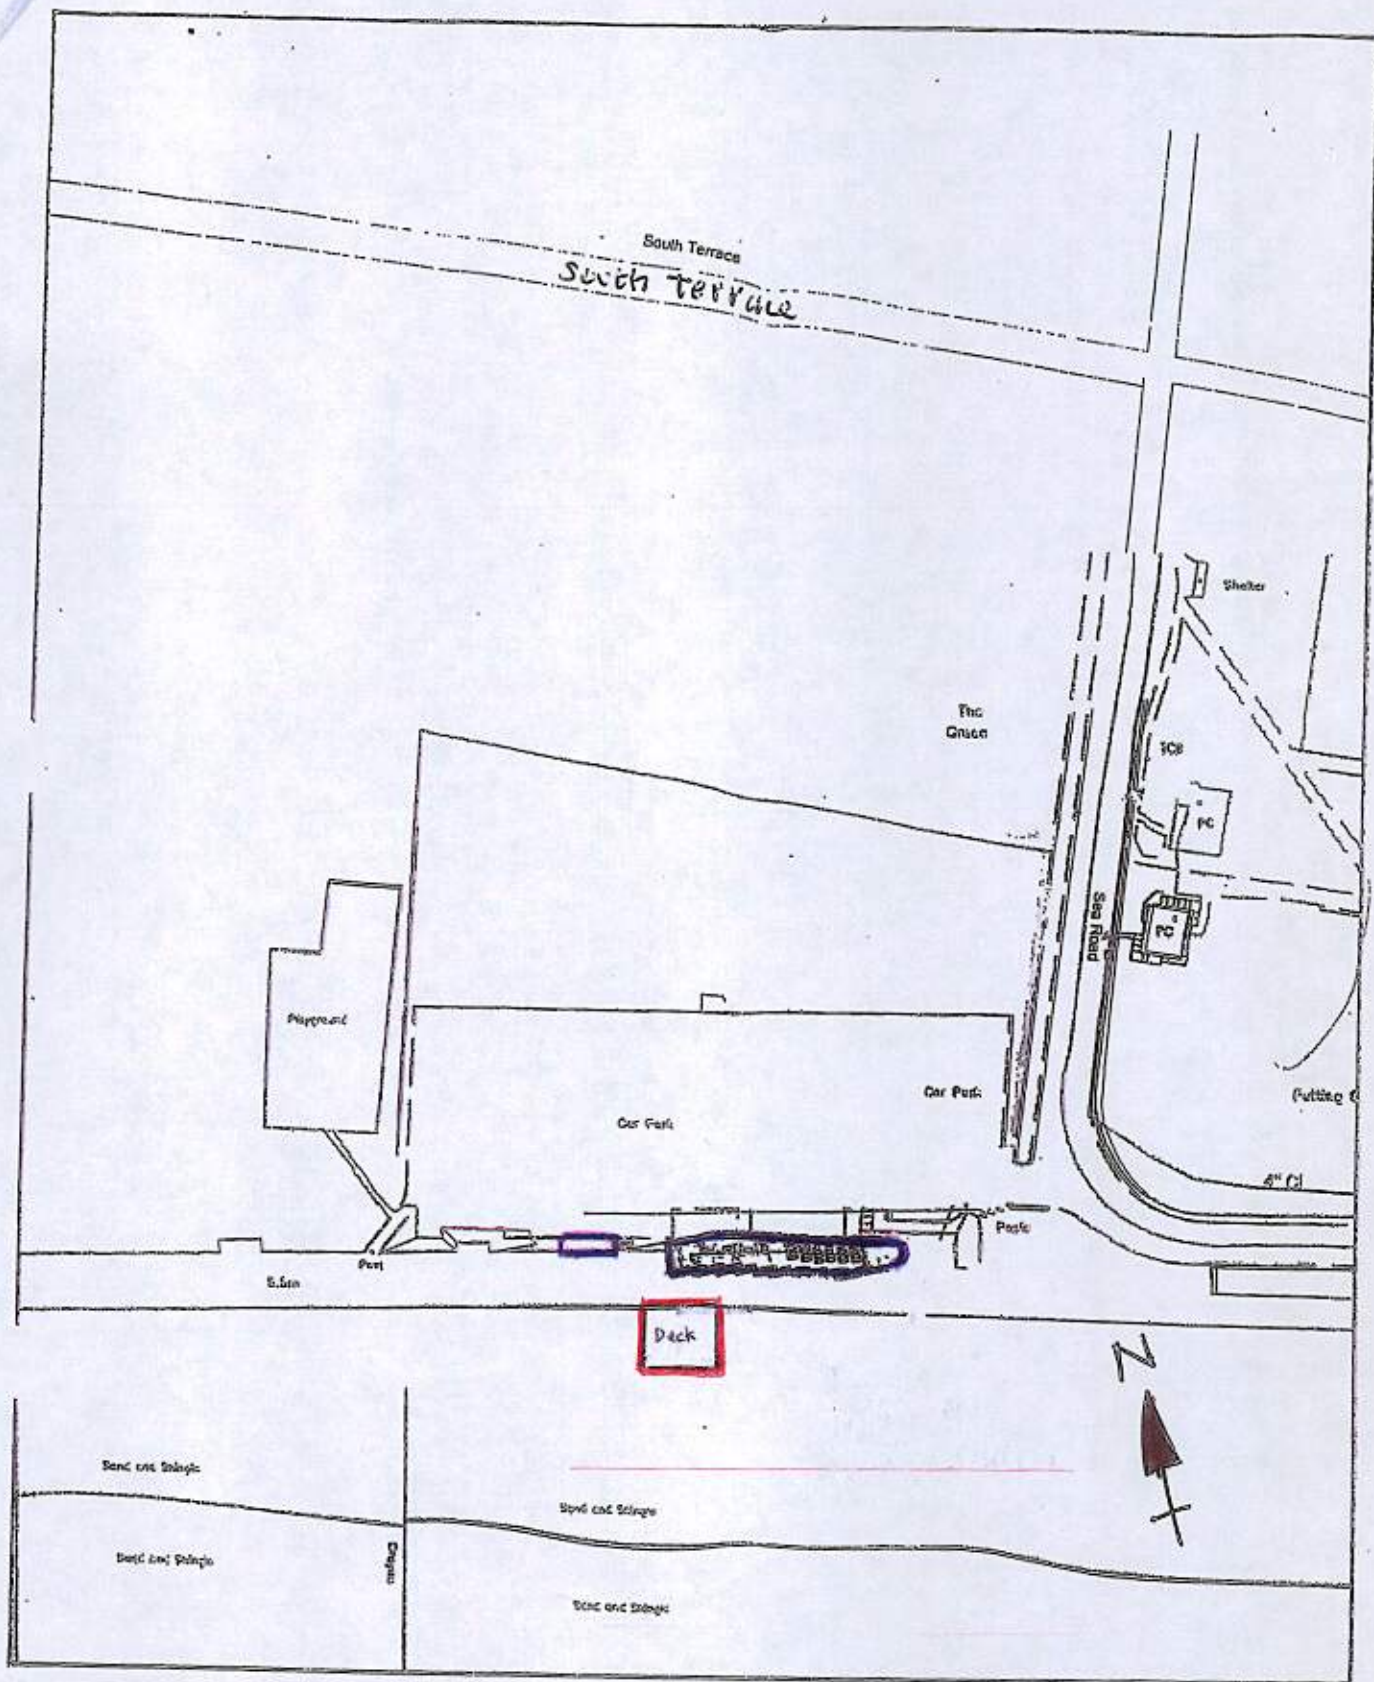

EACH BEACH CAFE,
THE PROMENADE,
SEA ROAD,
LITTLEHAMPTON.

LOCATION PLAN SCALE 1:1250